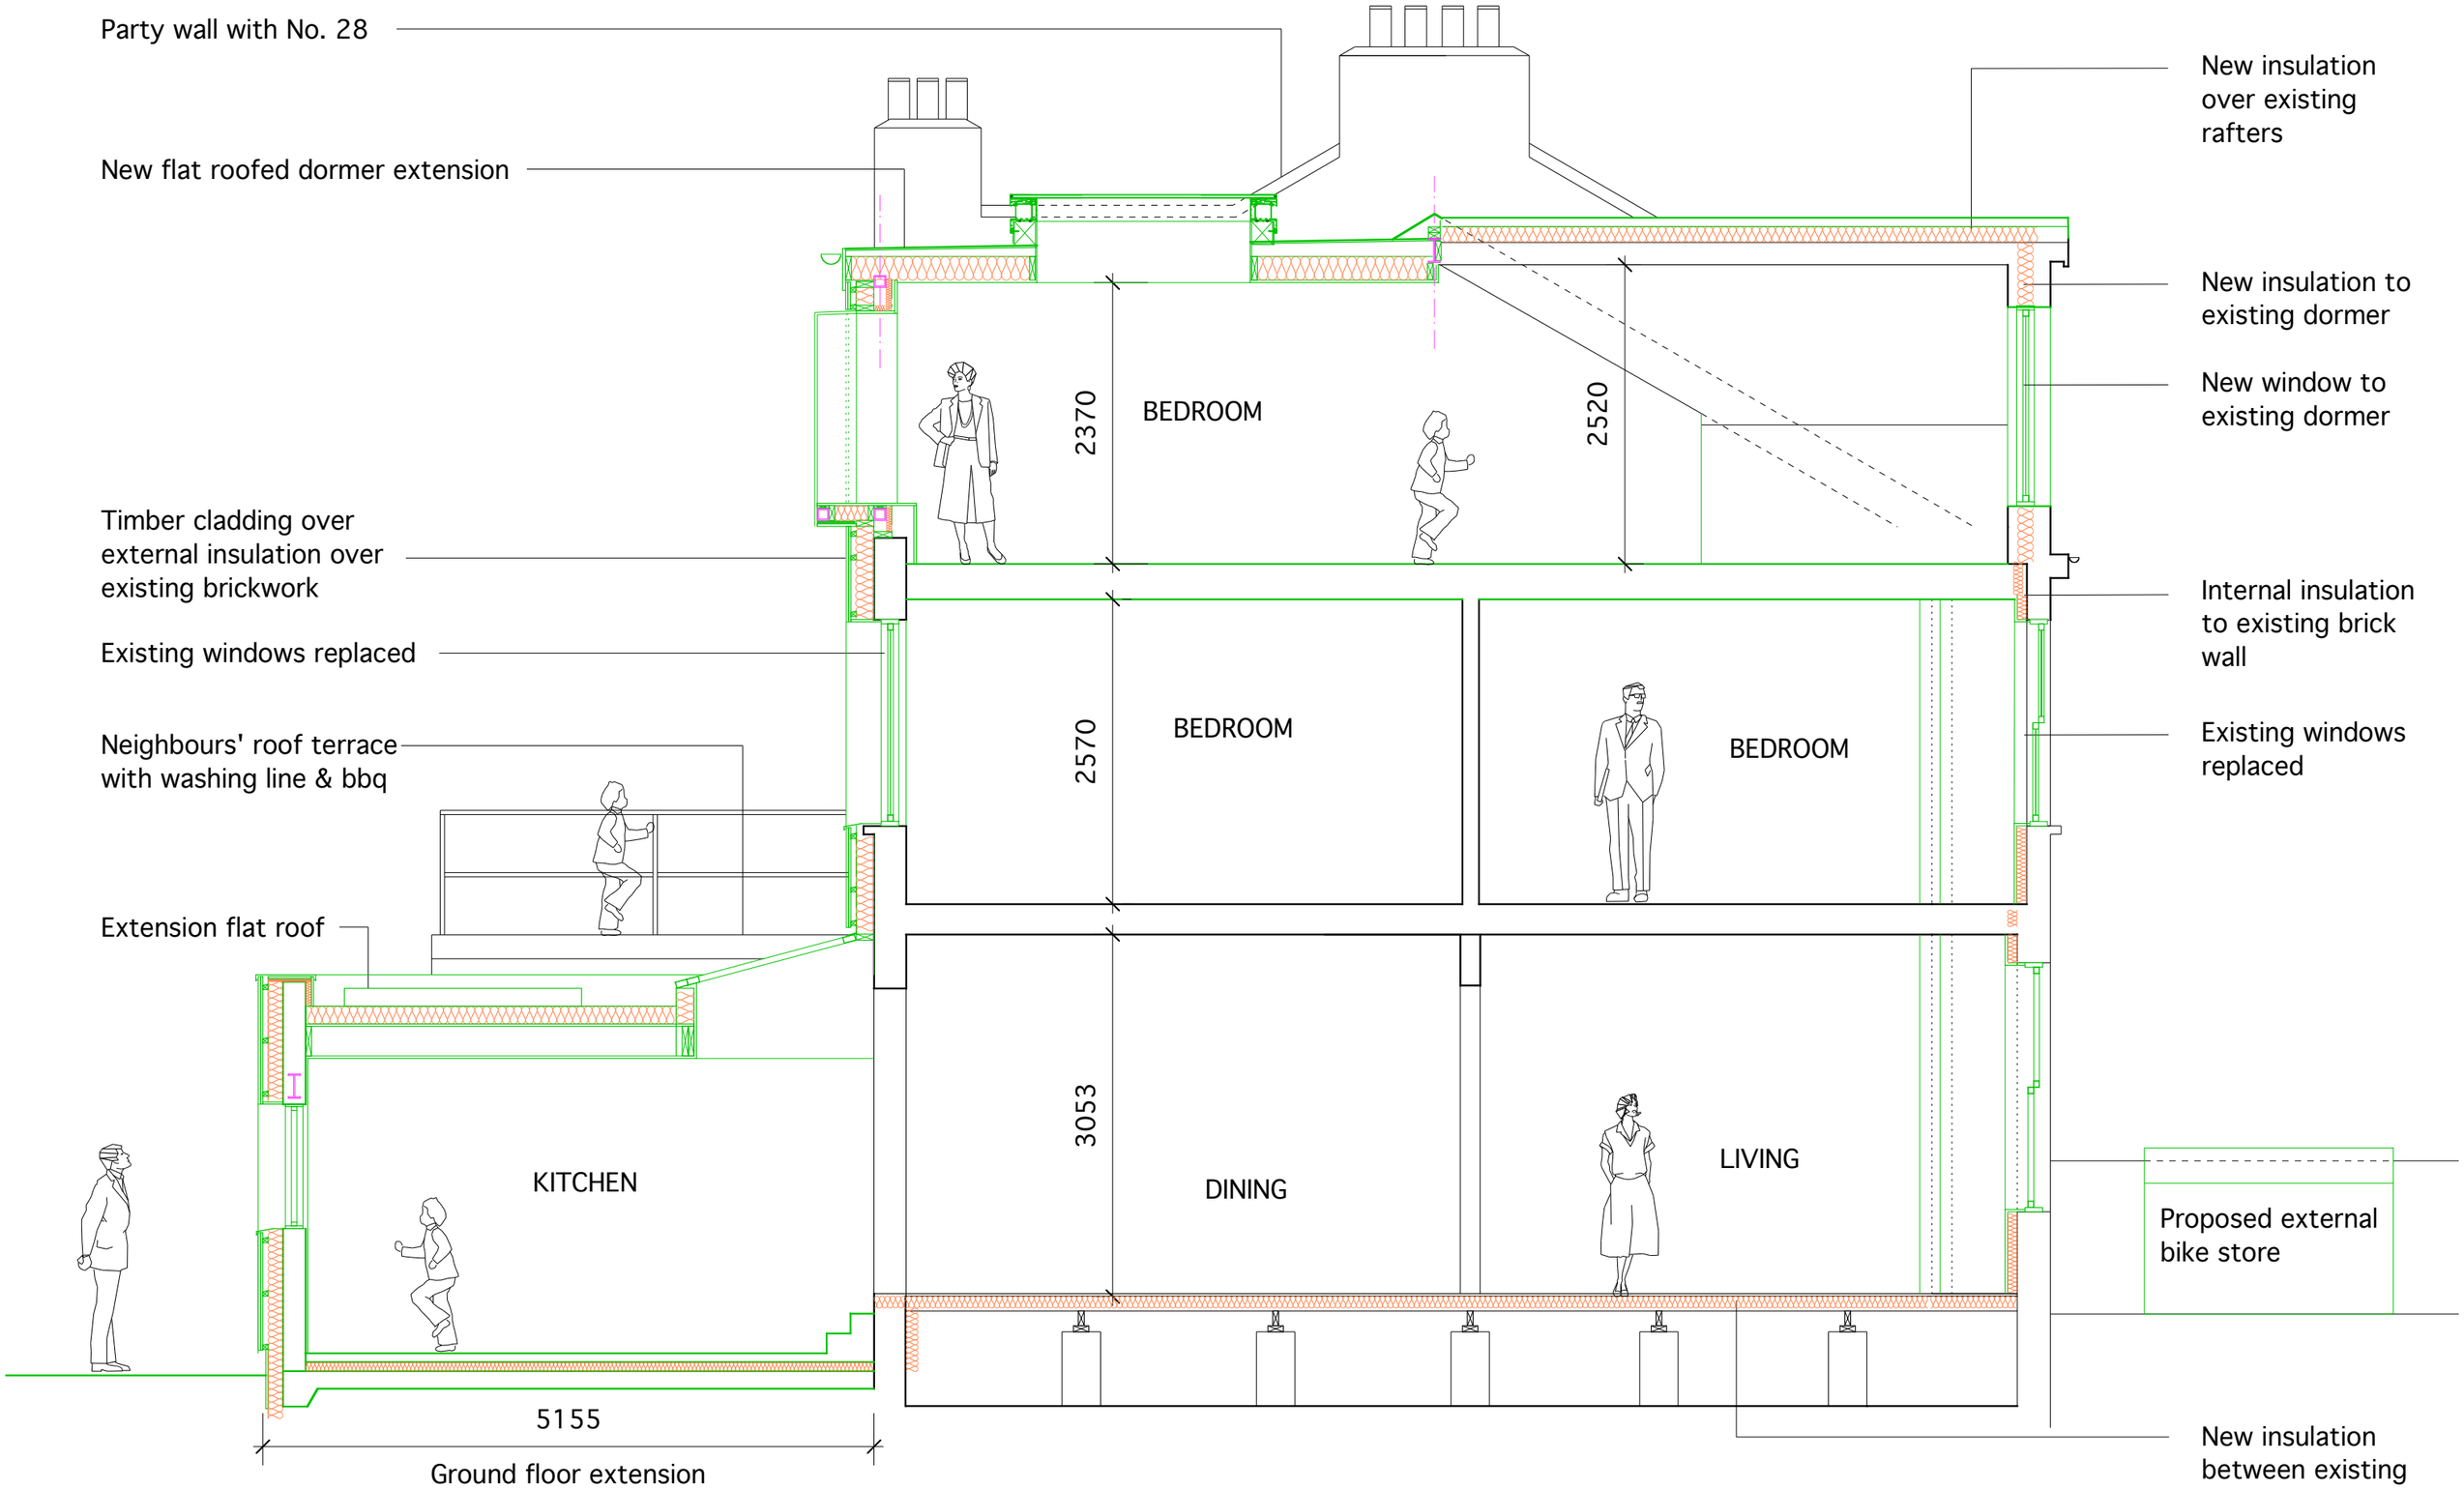


David Hahn, Architect
30 Uplands Road
London N8 9NL
drc.hahn@gmail.com
07790 468 410

PROPOSED SECTION CC
30 Uplands Road
London N8 9NL
20 December 2015
Scale 1:50 @ A3

Notes.
1. Existing building fabric shown in black
2. New walls, roof & floors shown in green
3. Insulation to new & existing fabric shown in orange