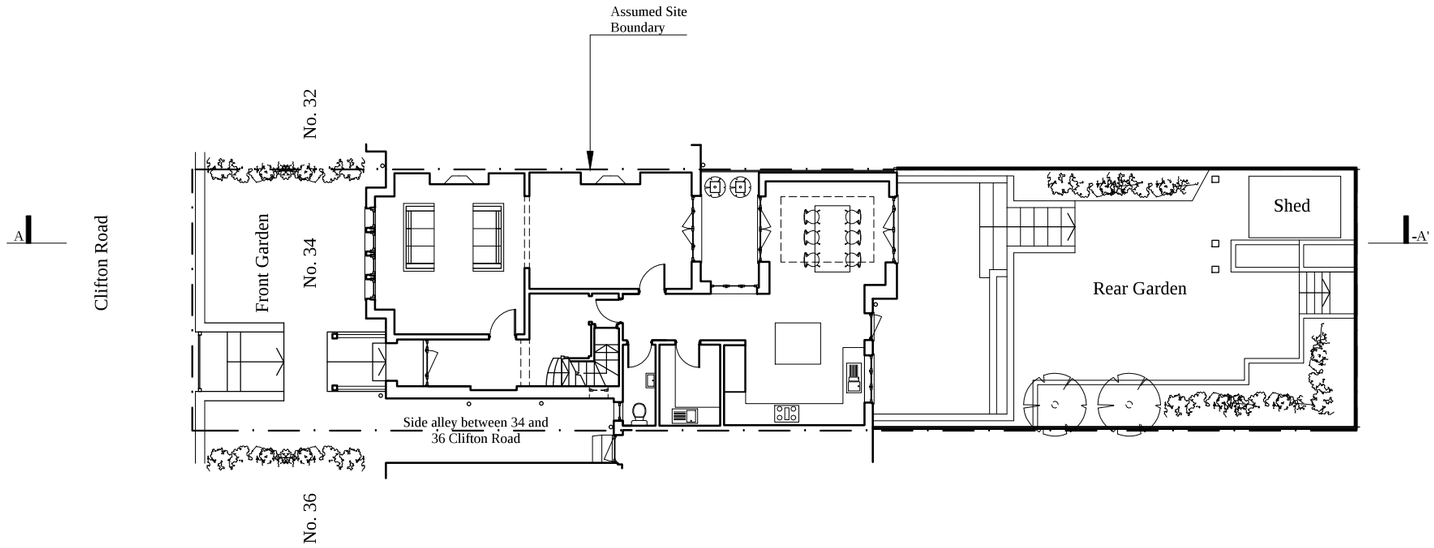

North

Existing Site Plan

Scale 1:200 @ A3

0 4 20m

Notes

Copyright Sean & Stephen Ltd. These drawings are issued on the condition that they are not copied, reproduced or disclosed to any unauthorised person, wholly or in part, without the written consent of Sean & Stephen Ltd. Do not scale from the drawings. All dimensions to be checked and confirmed on site. Report any discrepancies to the architect. Dimensions in millimetres unless stated otherwise. All works to be carried out in accordance with current British Standards and Building Regulations.
Sean & Stephen Ltd : Registered in England and Wales. Reg No. 8511999

Rev	Date	Detail
/	/	/

Client:	Jane Philips	Date:	24/02/16
Job Location:	34 Clifton Road, London, N8 8JA	Scale:	1:200 @ A3
Drawing Title:	Existing Site Plan	Rev:	/
Drawing No.:	036-EX-00		

Seán & Stephen
Arch 273 Poyser Street
London, E2 9RF
both@seanandstephen.com

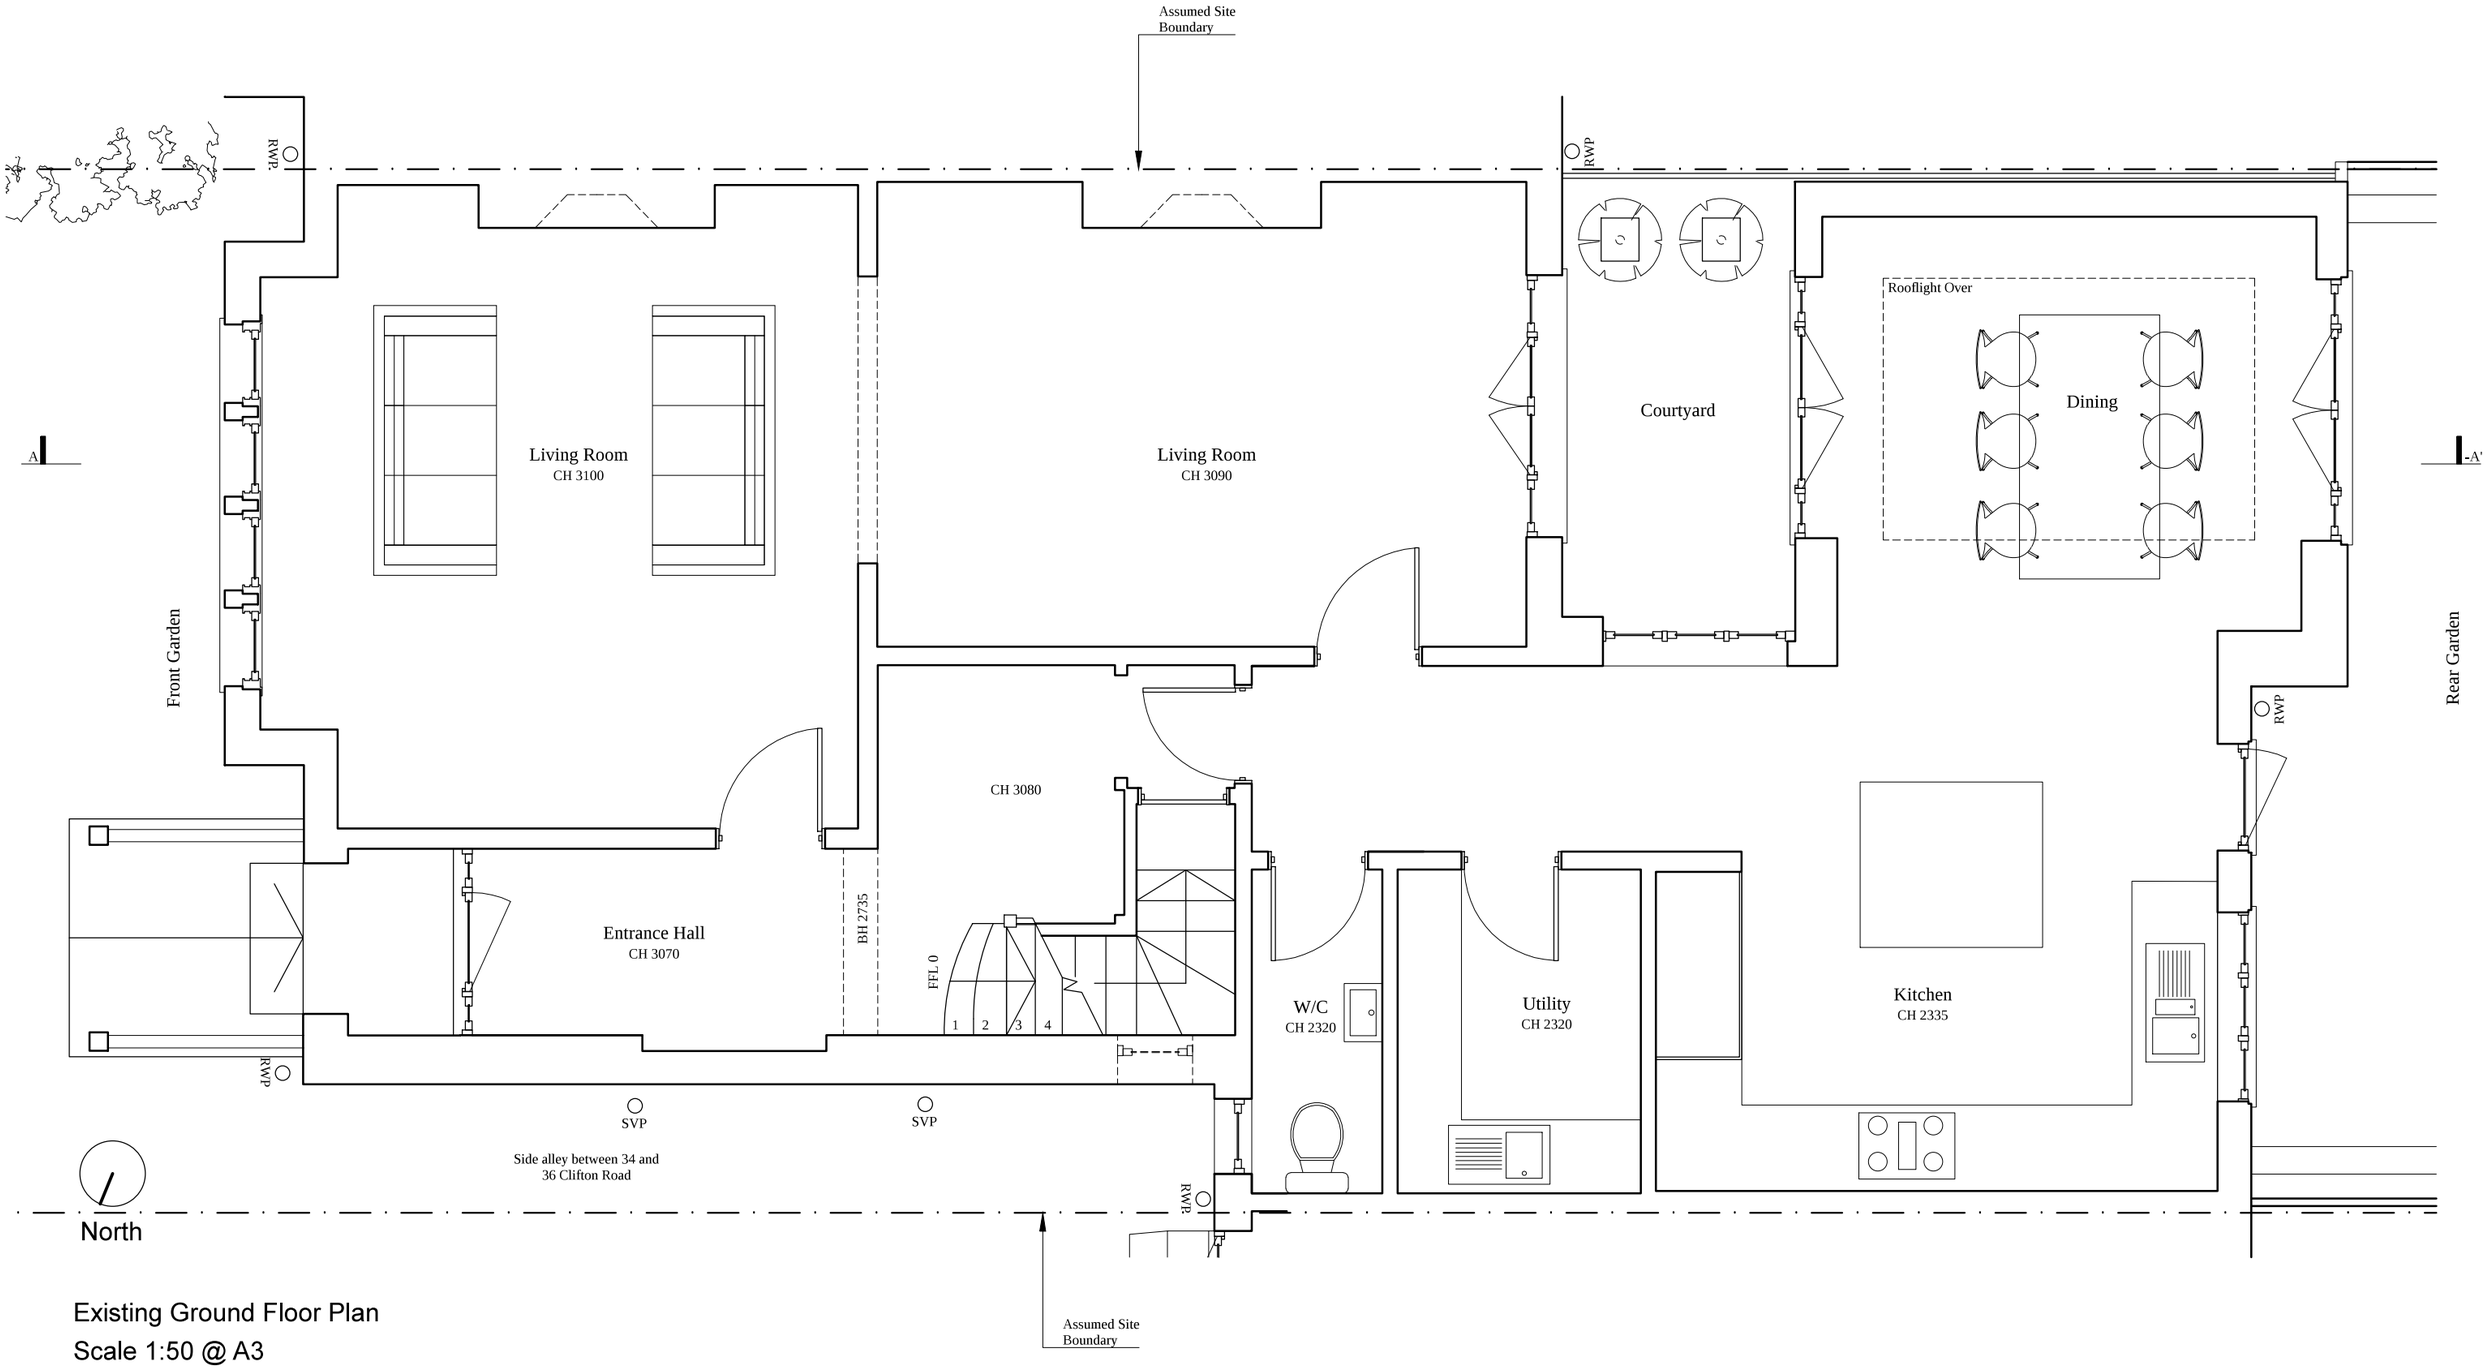

Existing Ground Floor Plan

Scale 1:50 @ A3

0 1 5m

Notes

Copyright Sean & Stephen Ltd. These drawings are issued on the condition that they are not copied, reproduced or disclosed to any unauthorised person, wholly or in part, without the written consent of Sean & Stephen Ltd. Do not scale from the drawings. All dimensions to be checked and confirmed on site. Report any discrepancies to the architect. Dimensions in millimetres unless stated otherwise. All works to be carried out in accordance with current British Standards and Building Regulations. Sean & Stephen Ltd : Registered in England and Wales. Reg No. 8511999

Rev	Date	Detail
/	/	/

Client:	Jane Philips	Date:	24/02/16
Job Location:	34 Clifton Road, London, N8 8JA	Scale:	1:50 @ A3
Drawing Title:	Existing Ground Floor Plan	Rev:	/
Drawing No.:	036-EX-01		

Seán & Stephen
Arch 273 Poyser Street
London, E2 9RF
both@seanandstephen.com

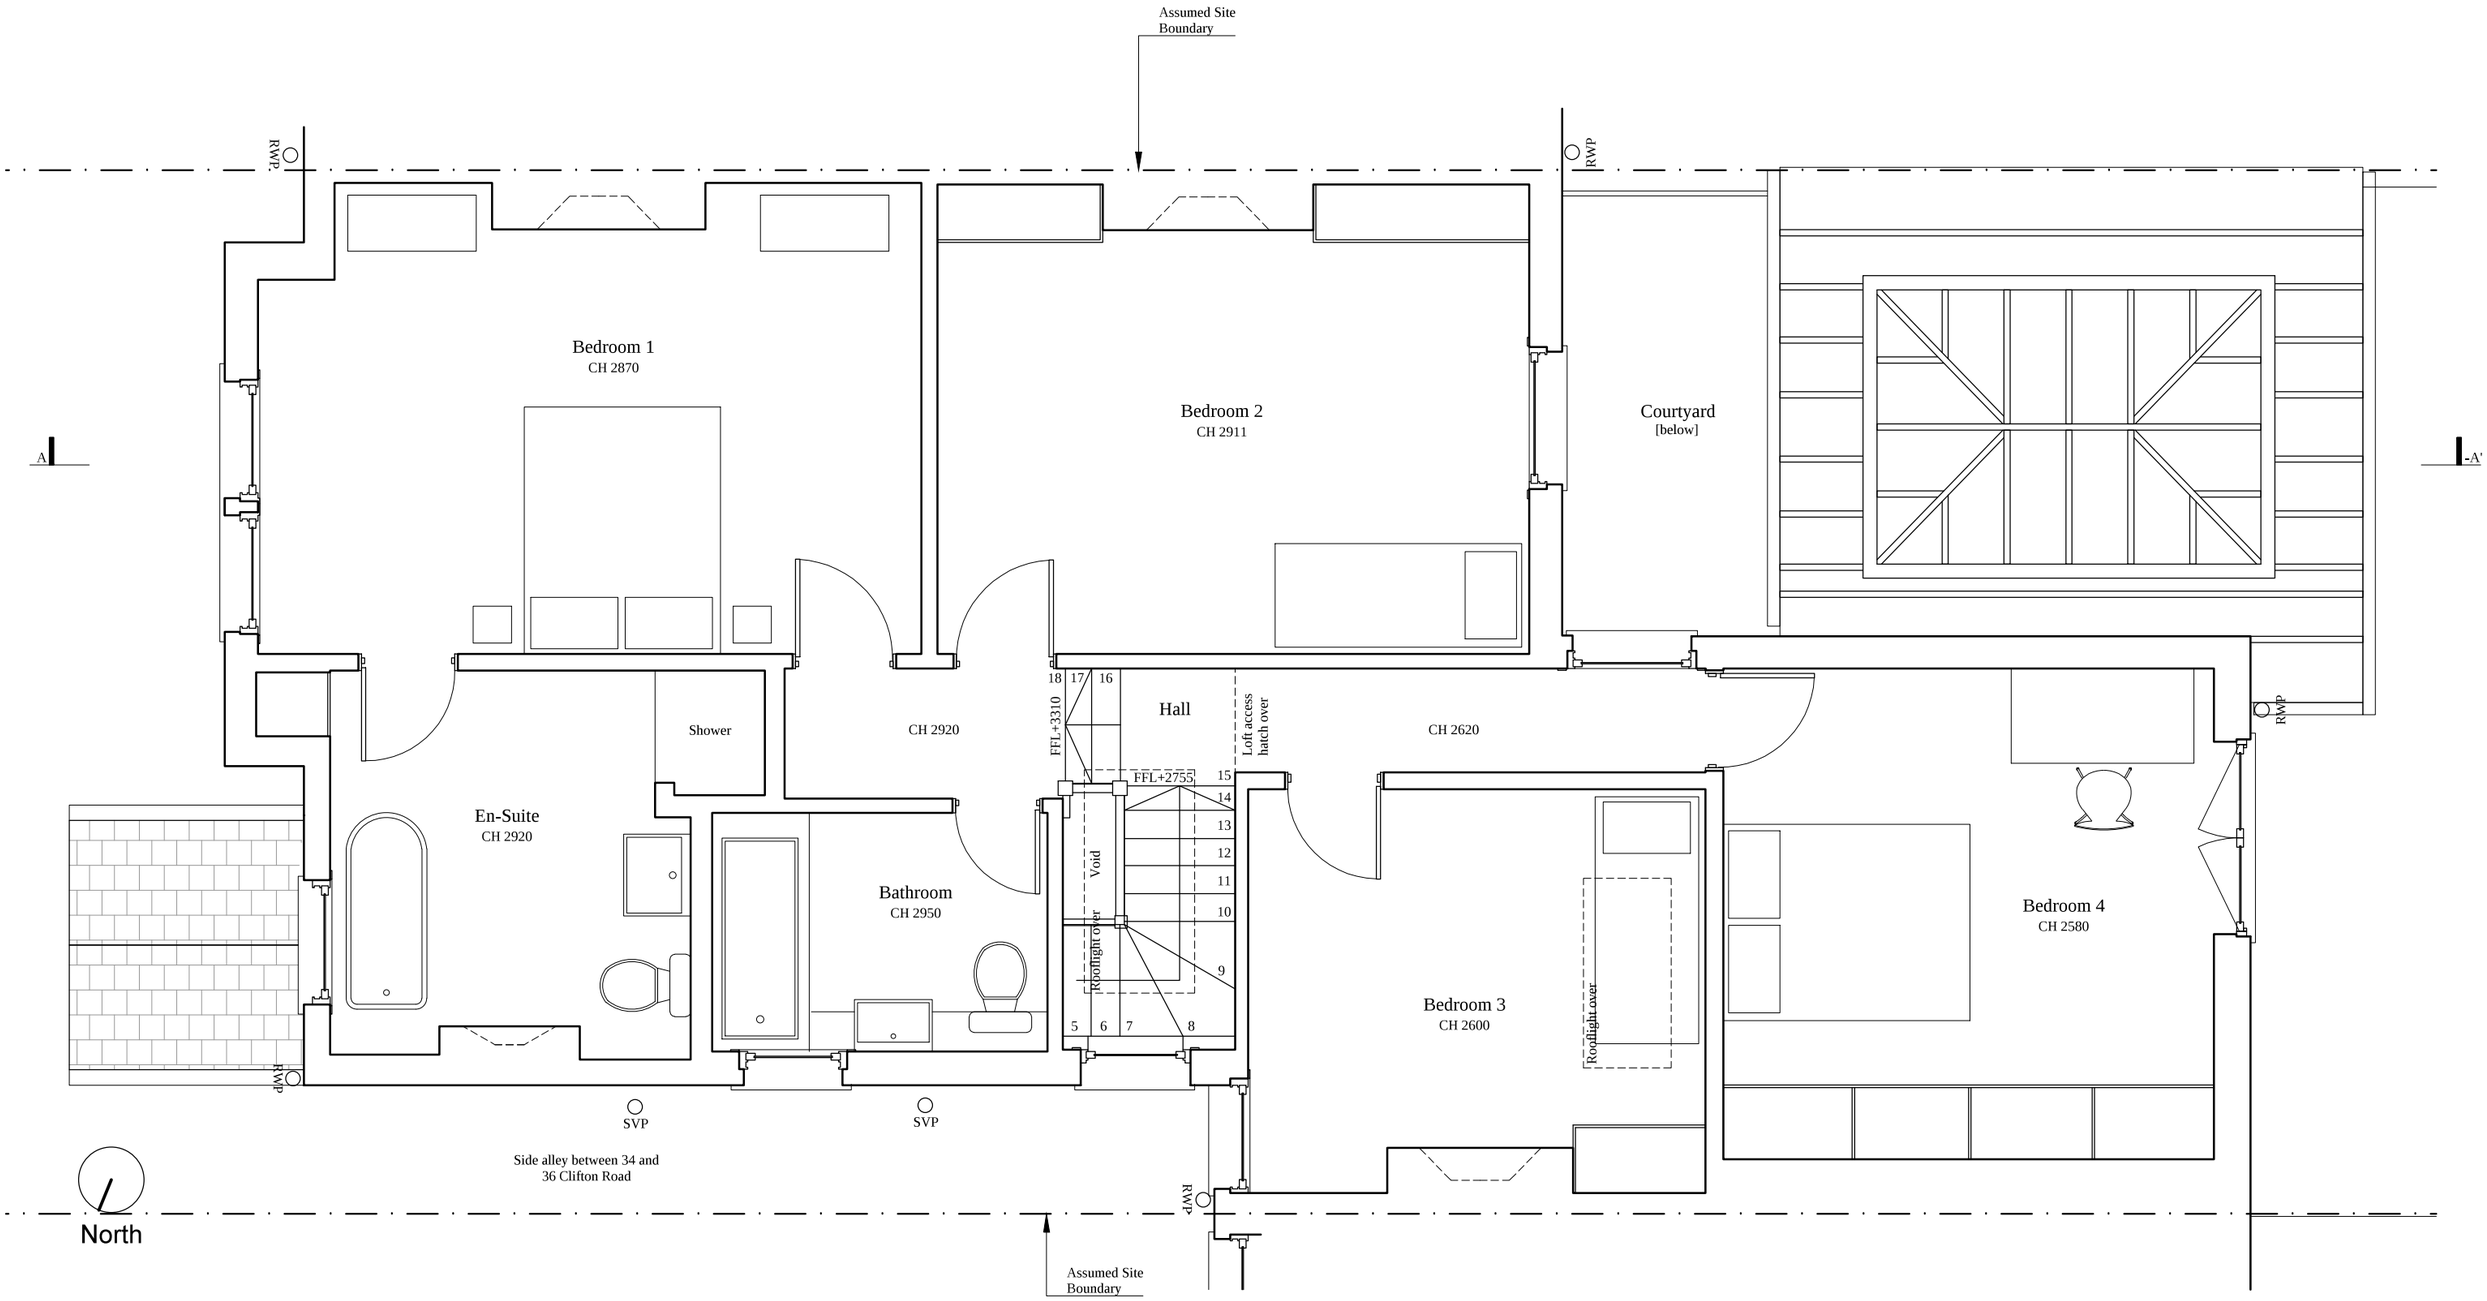

Existing First Floor Plan

Scale 1:50 @ A3

0 1 5m

Notes

Copyright Sean & Stephen Ltd. These drawings are issued on the condition that they are not copied, reproduced or disclosed to any unauthorised person, wholly or in part, without the written consent of Sean & Stephen Ltd. Do not scale from the drawings. All dimensions to be checked and confirmed on site. Report any discrepancies to the architect. Dimensions in millimetres unless stated otherwise. All works to be carried out in accordance with current British Standards and Building Regulations.
Sean & Stephen Ltd : Registered in England and Wales. Reg No. 8511999

Rev	Date	Detail
/	/	/

Client:	Jane Philips	Date:	24/02/16
Job Location:	34 Clifton Road, London, N8 8JA	Scale:	1:50 @ A3
Drawing Title:	Existing First Floor Plan	Rev:	/
Drawing No.:	036-EX-02		

Seán & Stephen
Arch 273 Poyser Street
London, E2 9RF
both@seanandstephen.com

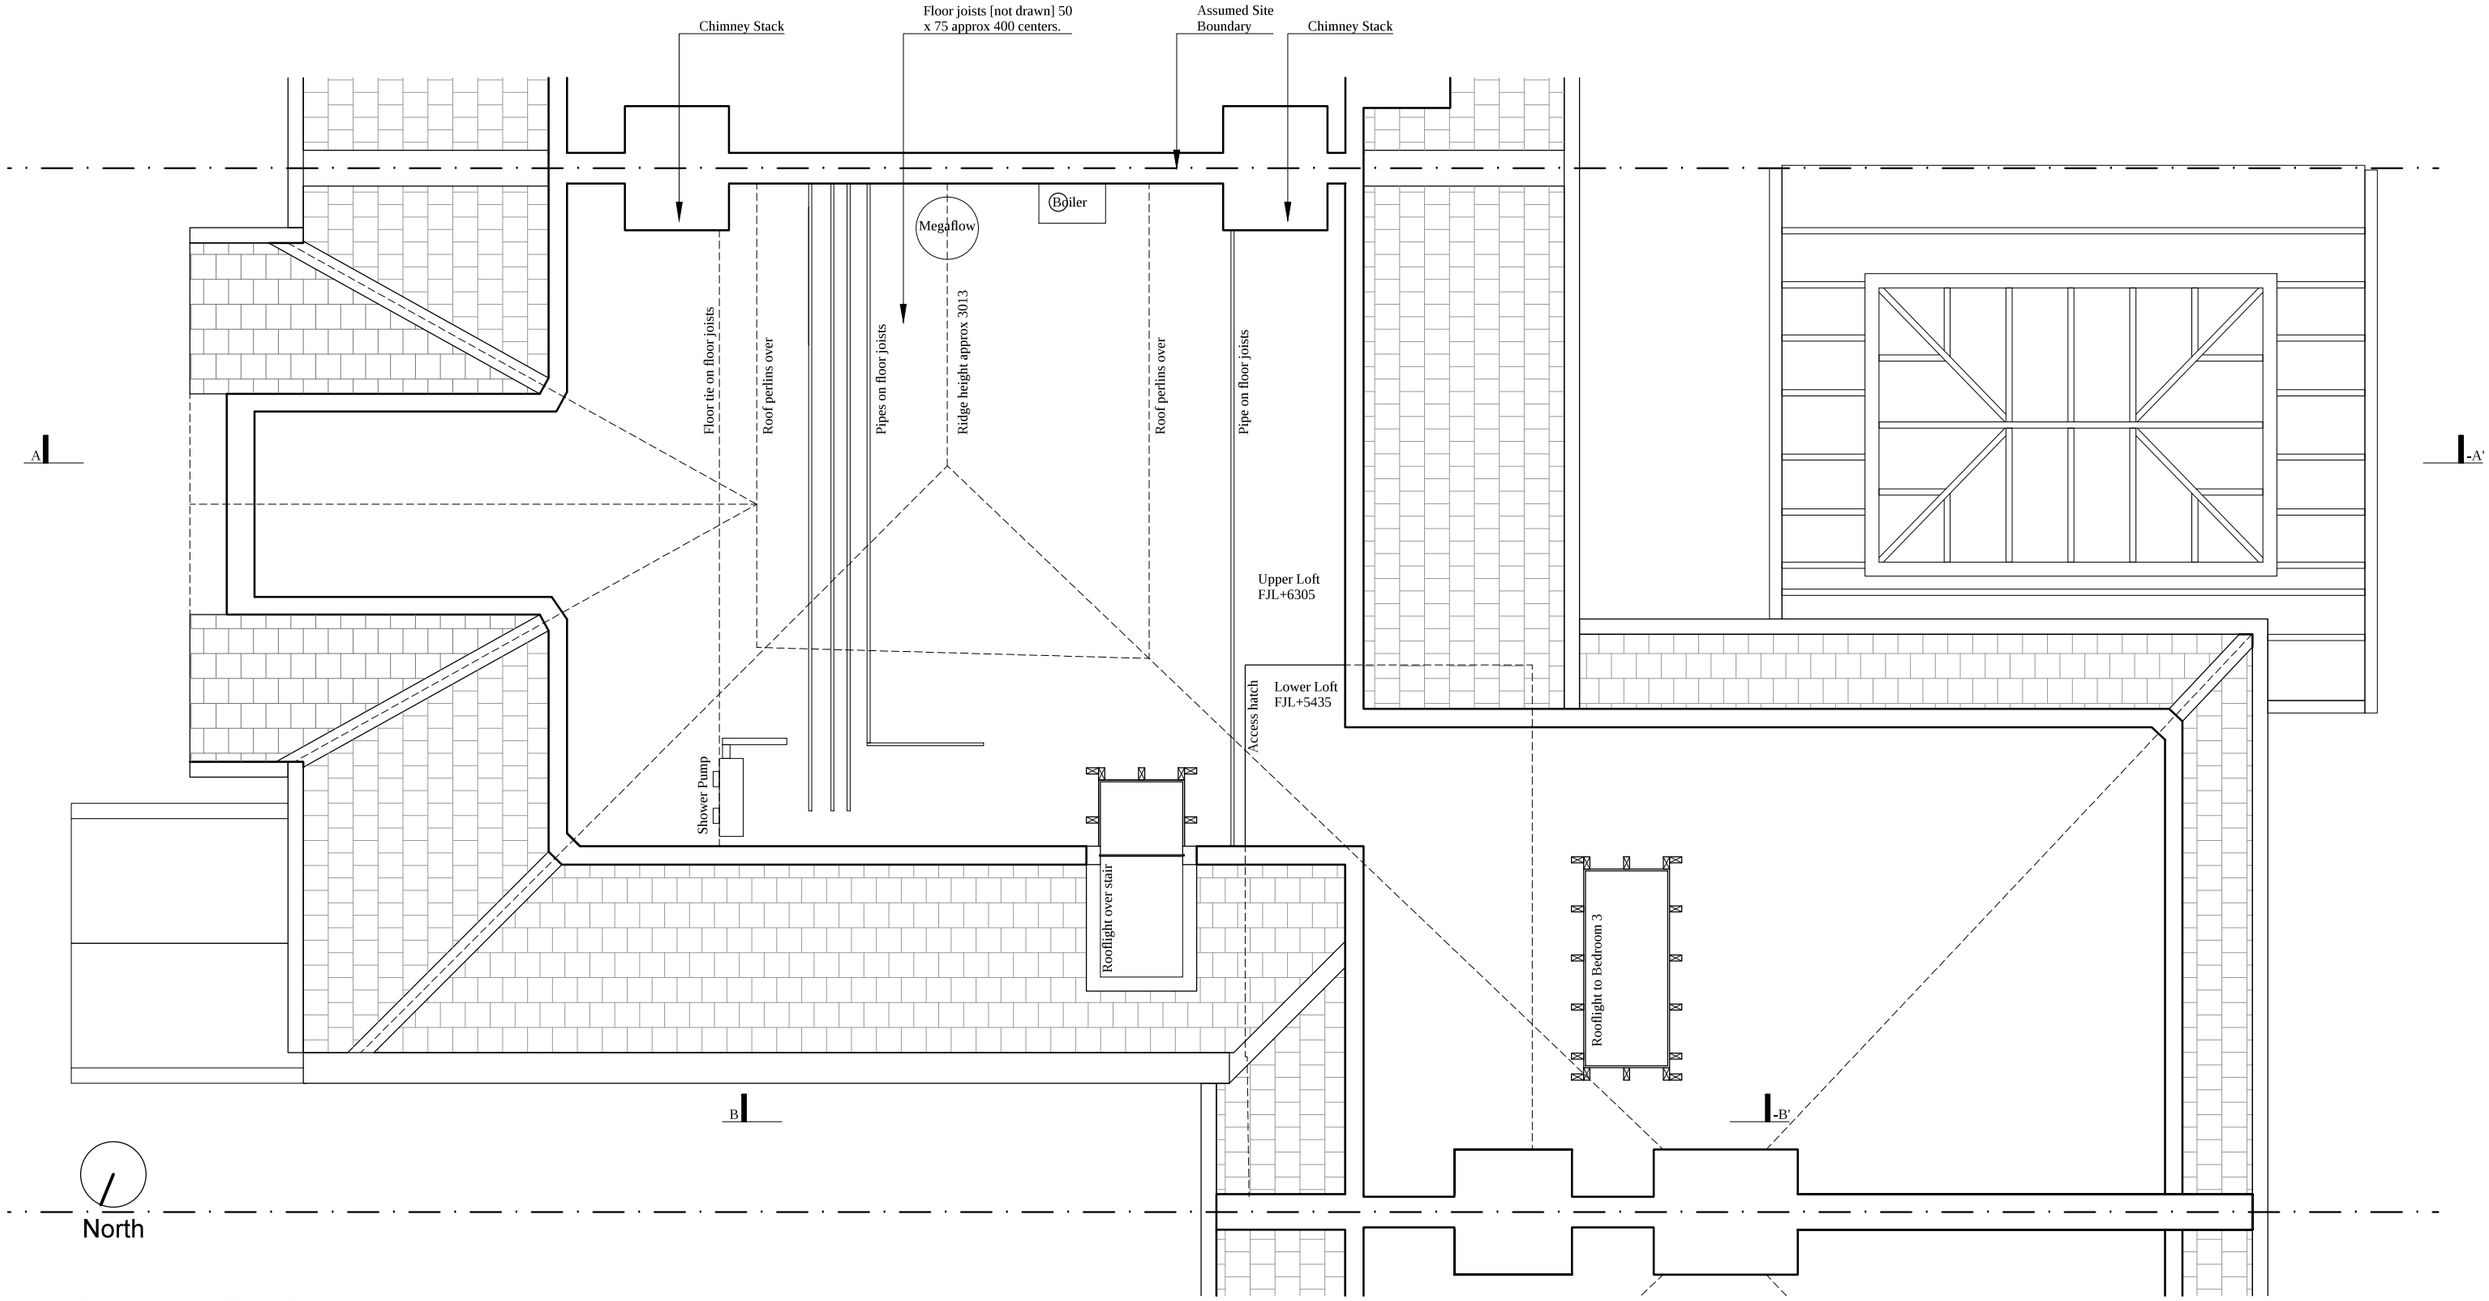

Existing Loft Floor Plan

Scale 1:50 @ A3

0 1 5m

Notes

Copyright Sean & Stephen Ltd. These drawings are issued on the condition that they are not copied, reproduced or disclosed to any unauthorised person, wholly or in part, without the written consent of Sean & Stephen Ltd. Do not scale from the drawings. All dimensions to be checked and confirmed on site. Report any discrepancies to the architect. Dimensions in millimetres unless stated otherwise. All works to be carried out in accordance with current British Standards and Building Regulations.
Sean & Stephen Ltd : Registered in England and Wales. Reg No. 8511999

Rev	Date	Detail
/	/	/

Client:	Jane Philips	Date:	24/02/16
Job Location:	34 Clifton Road, London, N8 8JA	Scale:	1:50 @ A3
Drawing Title:	Existing Loft Floor Plan	Rev:	/
Drawing No.:	036-EX-03		

Seán & Stephen
Arch 273 Poyser Street
London, E2 9RF
both@seanandstephen.com

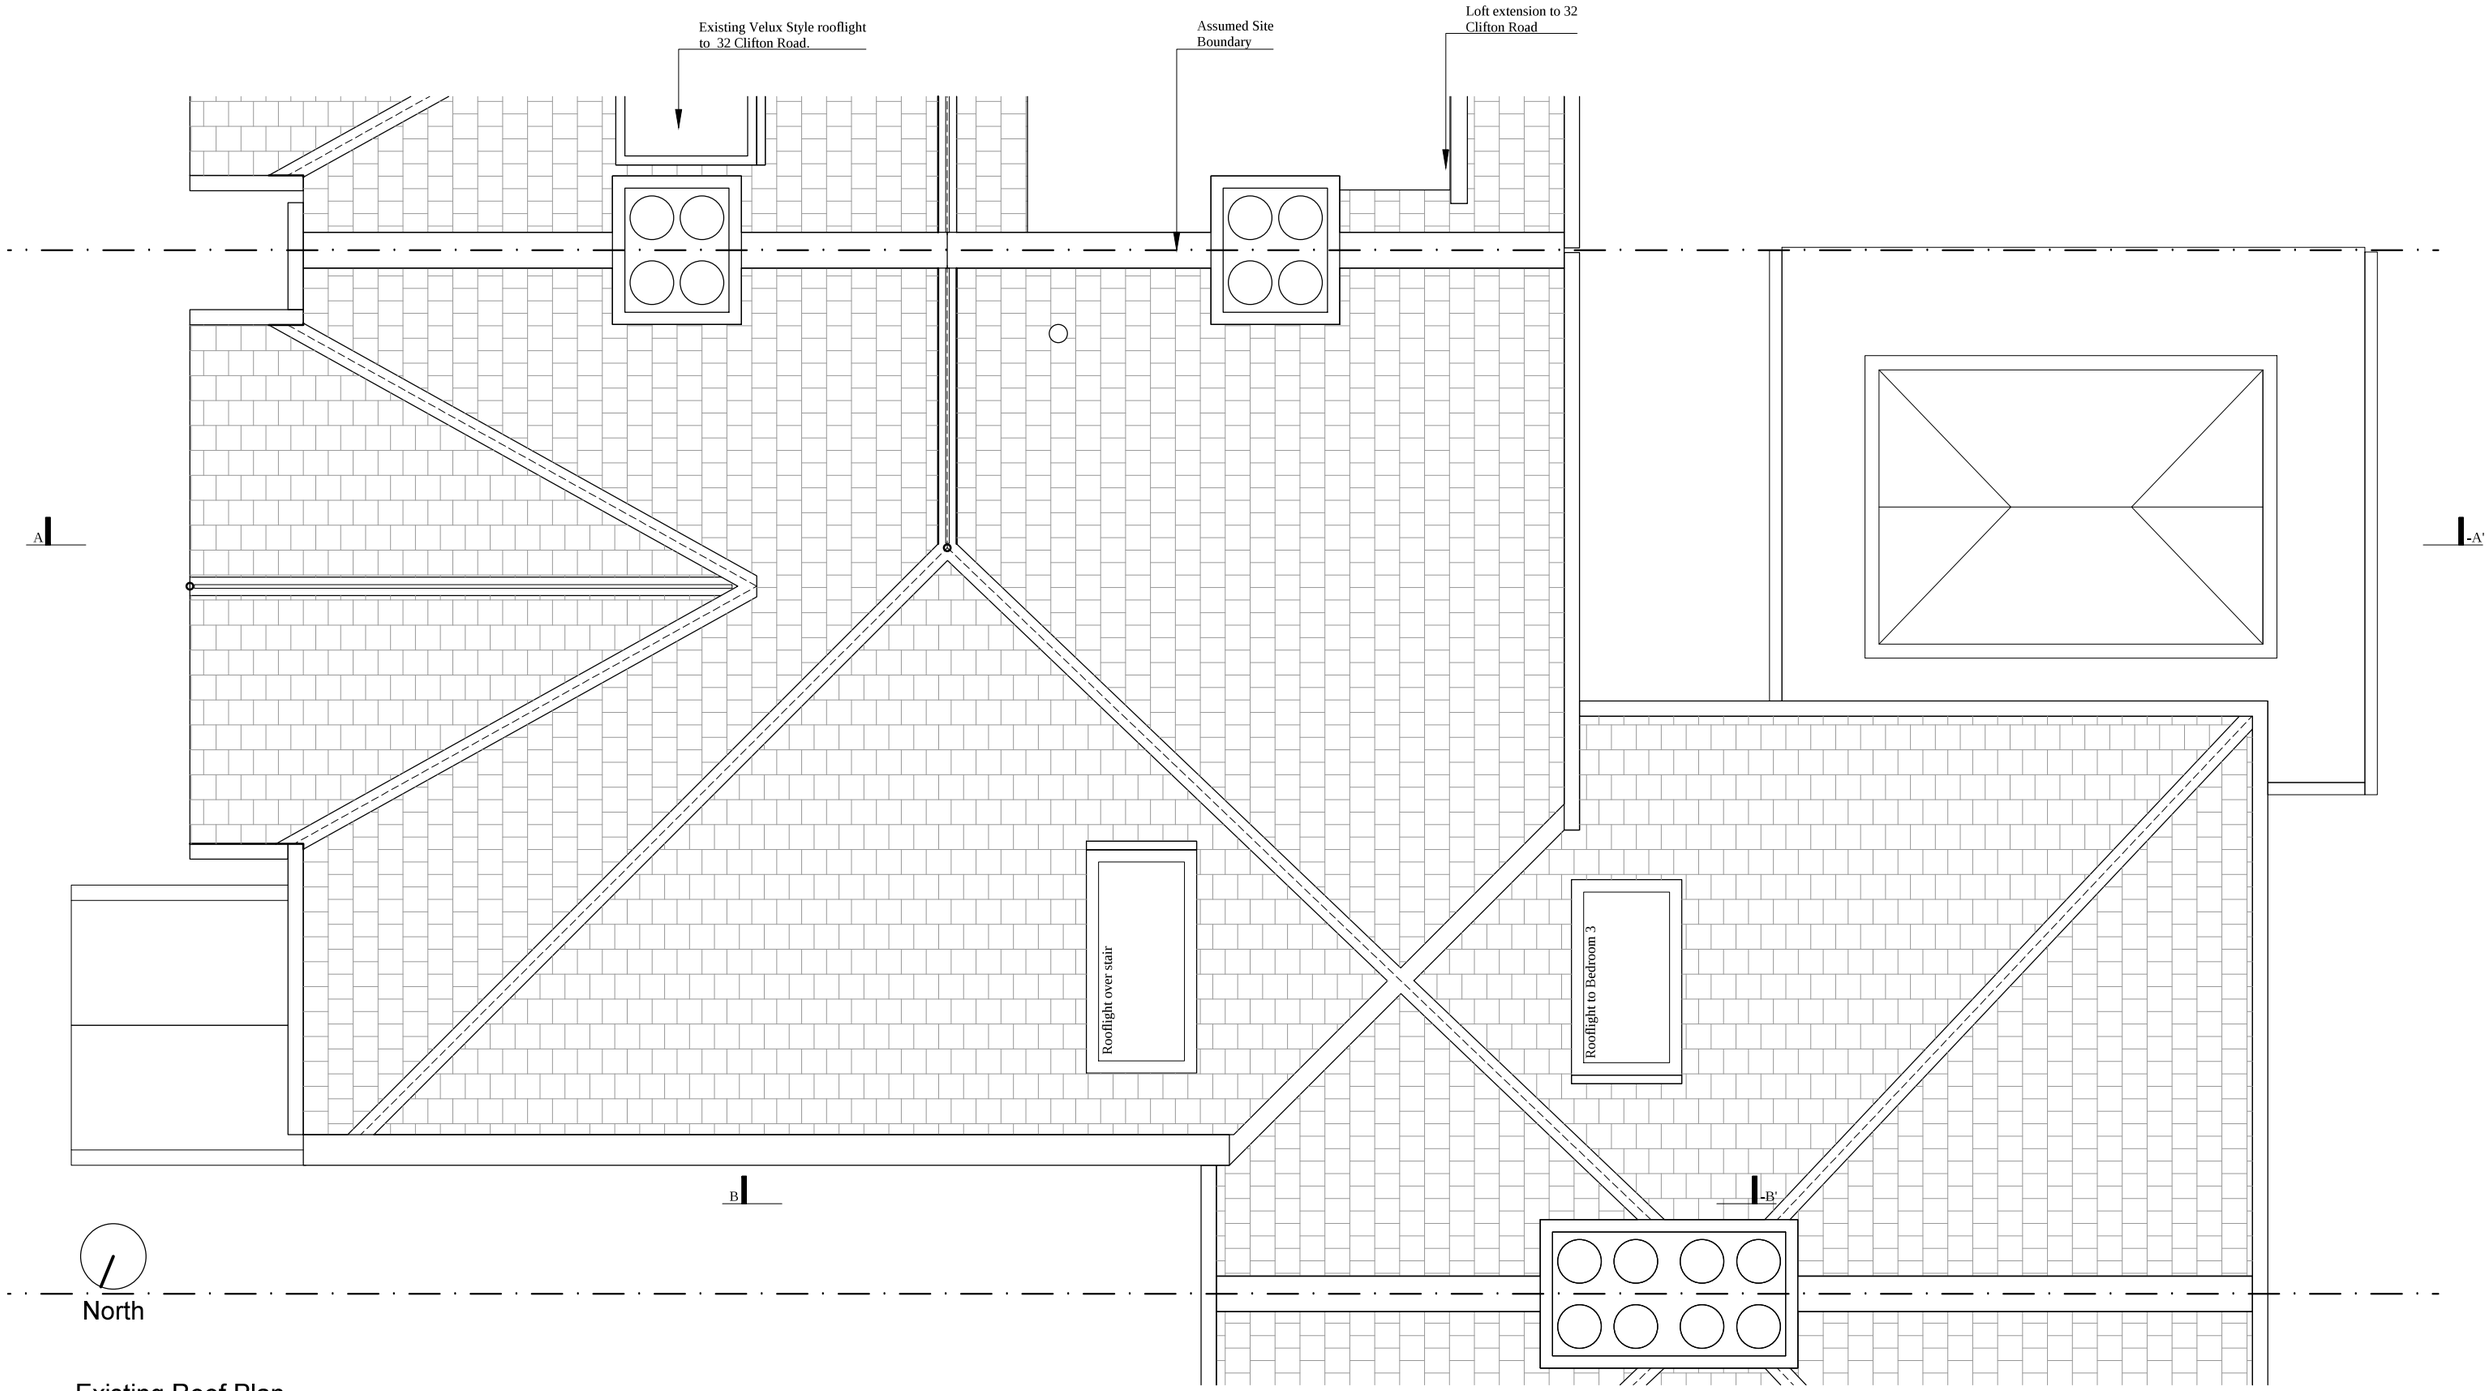

Existing Roof Plan

Scale 1:50 @ A3

0 1 5m

Notes

Copyright Sean & Stephen Ltd. These drawings are issued on the condition that they are not copied, reproduced or disclosed to any unauthorised person, wholly or in part, without the written consent of Sean & Stephen Ltd. Do not scale from the drawings. All dimensions to be checked and confirmed on site. Report any discrepancies to the architect. Dimensions in millimetres unless stated otherwise. All works to be carried out in accordance with current British Standards and Building Regulations.
Sean & Stephen Ltd : Registered in England and Wales. Reg No. 8511999

Rev	Date	Detail
/	/	/

Client:	Jane Philips	Date:	24/02/16
Job Location:	34 Clifton Road, London, N8 8JA	Scale:	1:50 @ A3
Drawing Title:	Existing Roof Plan	Rev:	/
Drawing No.:	036-EX-04		

Seán & Stephen
Arch 273 Poyser Street
London, E2 9RF
both@seanandstephen.com

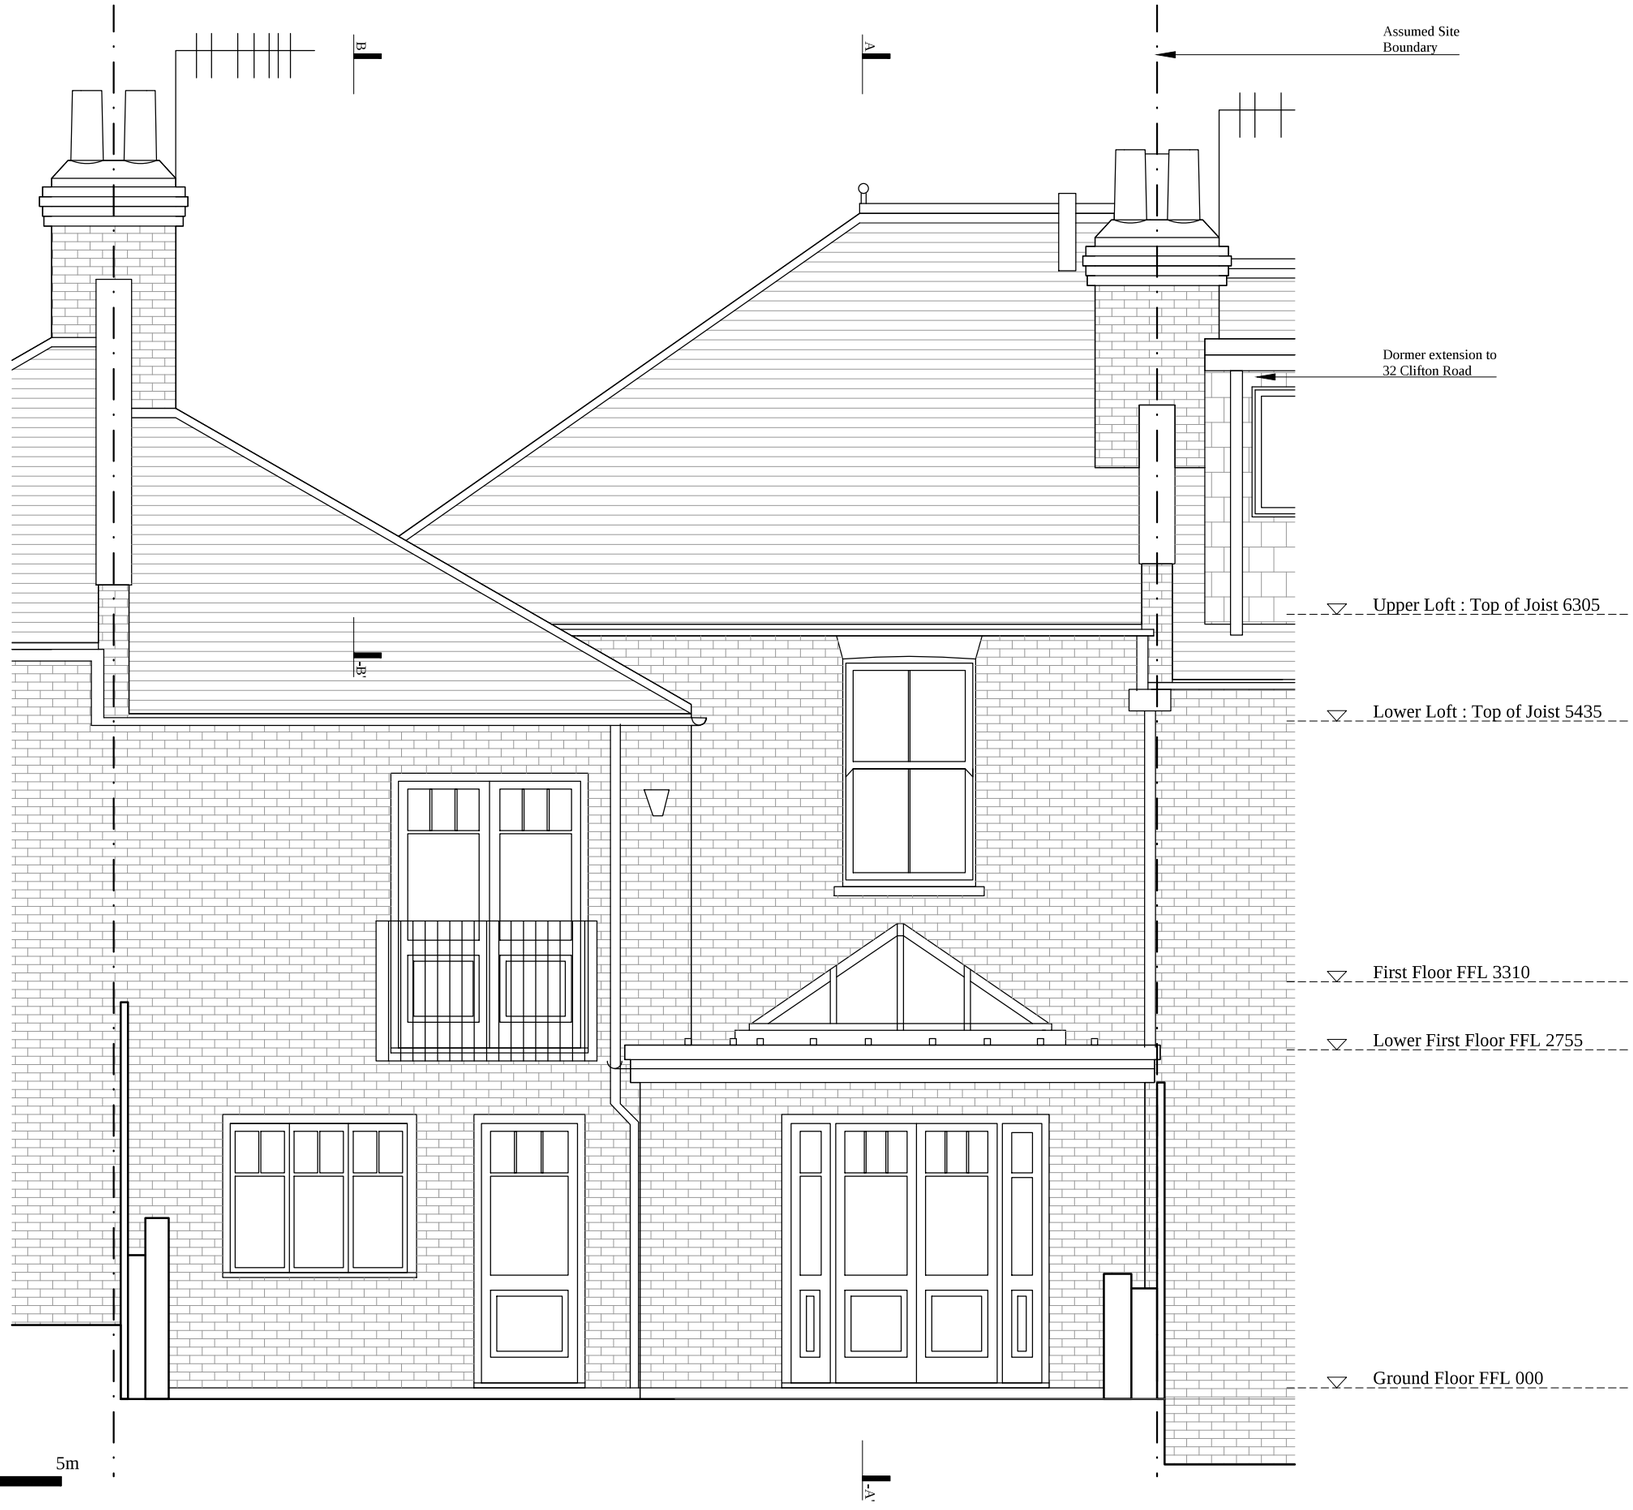

Existing Rear Elevation

Scale 1:50 @ A3

0 1 5m

Notes

Copyright Sean & Stephen Ltd. These drawings are issued on the condition that they are not copied, reproduced or disclosed to any unauthorised person, wholly or in part, without the written consent of Sean & Stephen Ltd. Do not scale from the drawings. All dimensions to be checked and confirmed on site. Report any discrepancies to the architect. Dimensions in millimetres unless stated otherwise. All works to be carried out in accordance with current British Standards and Building Regulations.
Sean & Stephen Ltd : Registered in England and Wales. Reg No. 8511999

Rev	Date	Detail
/	/	/

Client:	Jane Philips	Date:	24/02/16
Job Location:	34 Clifton Road, London, N8 8JA	Scale:	1:50 @ A3
Drawing Title:	Existing Rear Elevation	Rev:	/
Drawing No.:	036-EX-21		

Seán & Stephen
Arch 273 Poyser Street
London, E2 9RF
both@seanandstephen.com



Existing Front Elevation

Scale 1:50 @ A3

0 1 5m

Notes

Copyright Sean & Stephen Ltd. These drawings are issued on the condition that they are not copied, reproduced or disclosed to any unauthorised person, wholly or in part, without the written consent of Sean & Stephen Ltd. Do not scale from the drawings. All dimensions to be checked and confirmed on site. Report any discrepancies to the architect. Dimensions in millimetres unless stated otherwise. All works to be carried out in accordance with current British Standards and Building Regulations. Sean & Stephen Ltd : Registered in England and Wales. Reg No. 8511999

Rev	Date	Detail
/	/	/

Client:	Jane Philips	Date:	24/02/16
Job Location:	34 Clifton Road, London, N8 8JA	Scale:	1:50 @ A3
Drawing Title:	Existing Front Elevation	Rev:	/
Drawing No.:	036-EX-22		

Seán & Stephen
Arch 273 Poyser Street
London, E2 9RF
both@seanandstephen.com

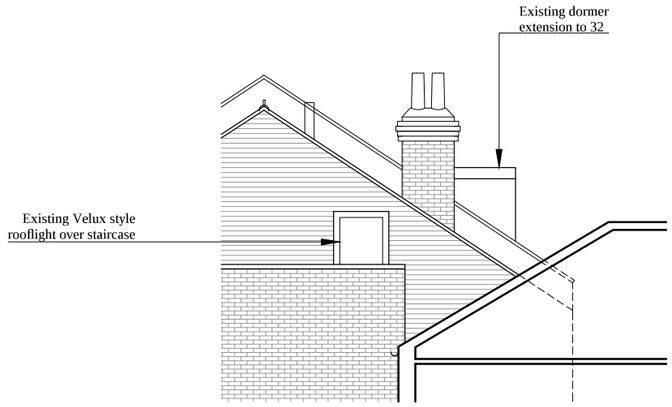

Existing Part Section B-B'

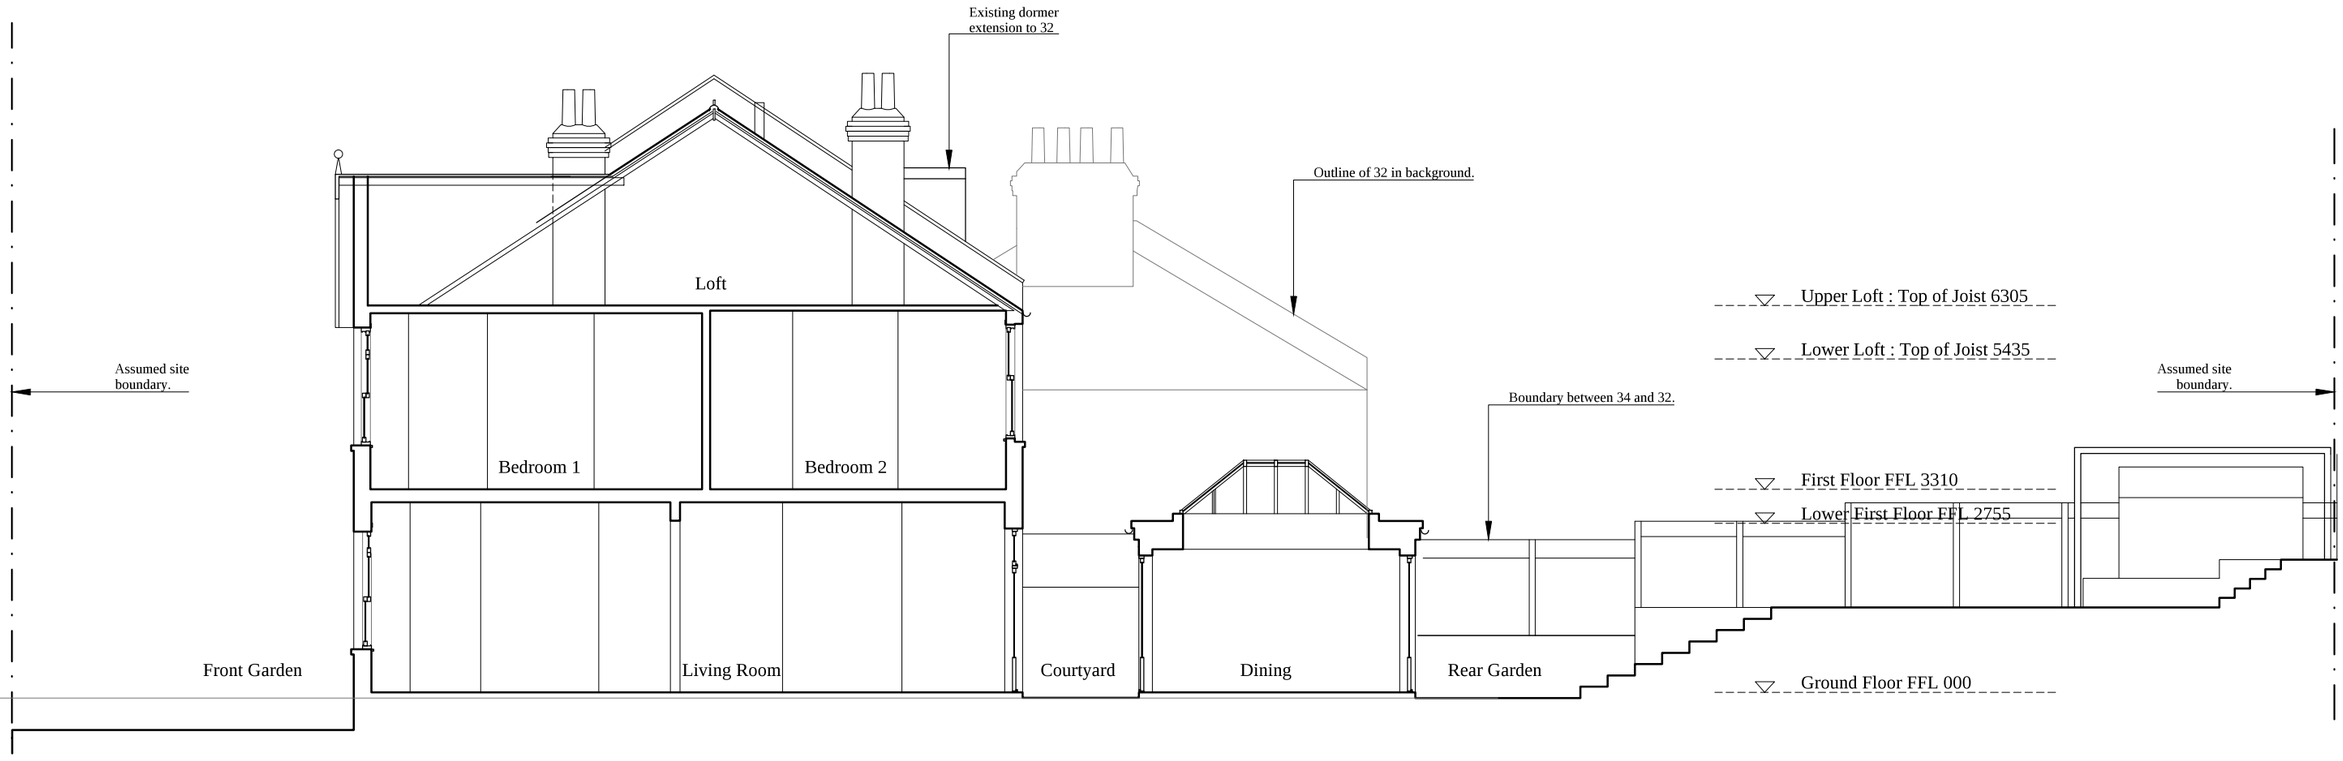

Existing Section A-A'

Scale 1:100 @ A3

0 2 10m

Notes

Copyright Sean & Stephen Ltd. These drawings are issued on the condition that they are not copied, reproduced or disclosed to any unauthorised person, wholly or in part, without the written consent of Sean & Stephen Ltd. Do not scale from the drawings. All dimensions to be checked and confirmed on site. Report any discrepancies to the architect. Dimensions in millimetres unless stated otherwise. All works to be carried out in accordance with current British Standards and Building Regulations. Sean & Stephen Ltd : Registered in England and Wales. Reg No. 8511999

Rev	Date	Detail
/	/	/

Client:	Jane Philips	Date:	24/02/16
Job Location:	34 Clifton Road, London, N8 8JA	Scale:	1:100 @ A3
Drawing Title:	Existing Section A-A' and Part Section B-B'	Rev:	/
Drawing No.:	036-EX-40		

Seán & Stephen
Arch 273 Poyser Street
London, E2 9RF
both@seanandstephen.com