


KEY PLAN

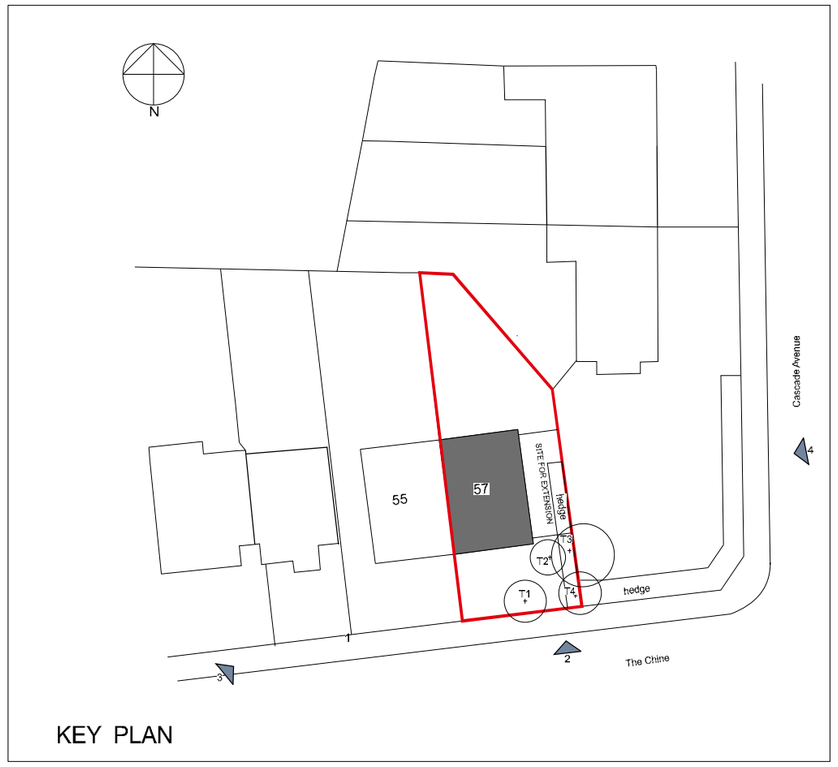

2 NO 57 AND SITE FOR EXTENSION



3 NO 52, 53, 55 AND 57



4 NO 57, VIEW FROM CASCADE AVENUE




5 SATALITE VIEW OF SURROUNDING AREA

## EXAMPLES OF SIDE EXTENSIONS IN THE VICINITY OF 57 THE CHINE



6



7



8



9



10



11



12



GABLE OF SIDE EXTENSION AT 54 CASCADE AVENUE



SIDE EXTENSION AT 54 CASCADE AVENUE AS PER HARINGEY GUIDELINES

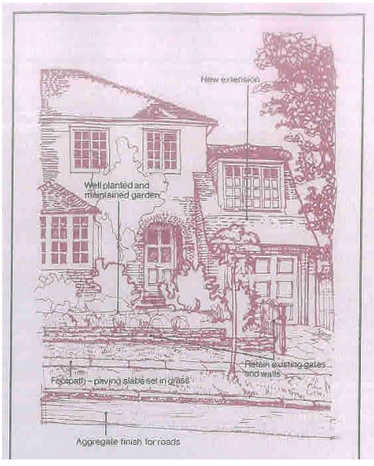


ILLUSTRATION TAKEN FROM THE BOROUGH OF HARINGEY PLANNING CONSERVATION GUIDELINES FOR THE ROOKFIELD ESTATE SHOWING A SIDE EXTENSION AT 54 CASCADE AVENUE

| Title | | | | | |
|---|---|---|---|---|---|
| CONVERSION OF 57 THE CHINE, LONDON N10. | BLOCK PLAN AND SITE ANALYSIS | Scale NTS | Drg No 102/A | VILLA BUILDERS | Drg No 102/A |
| | | Date JAN 16 | Rev A | | |