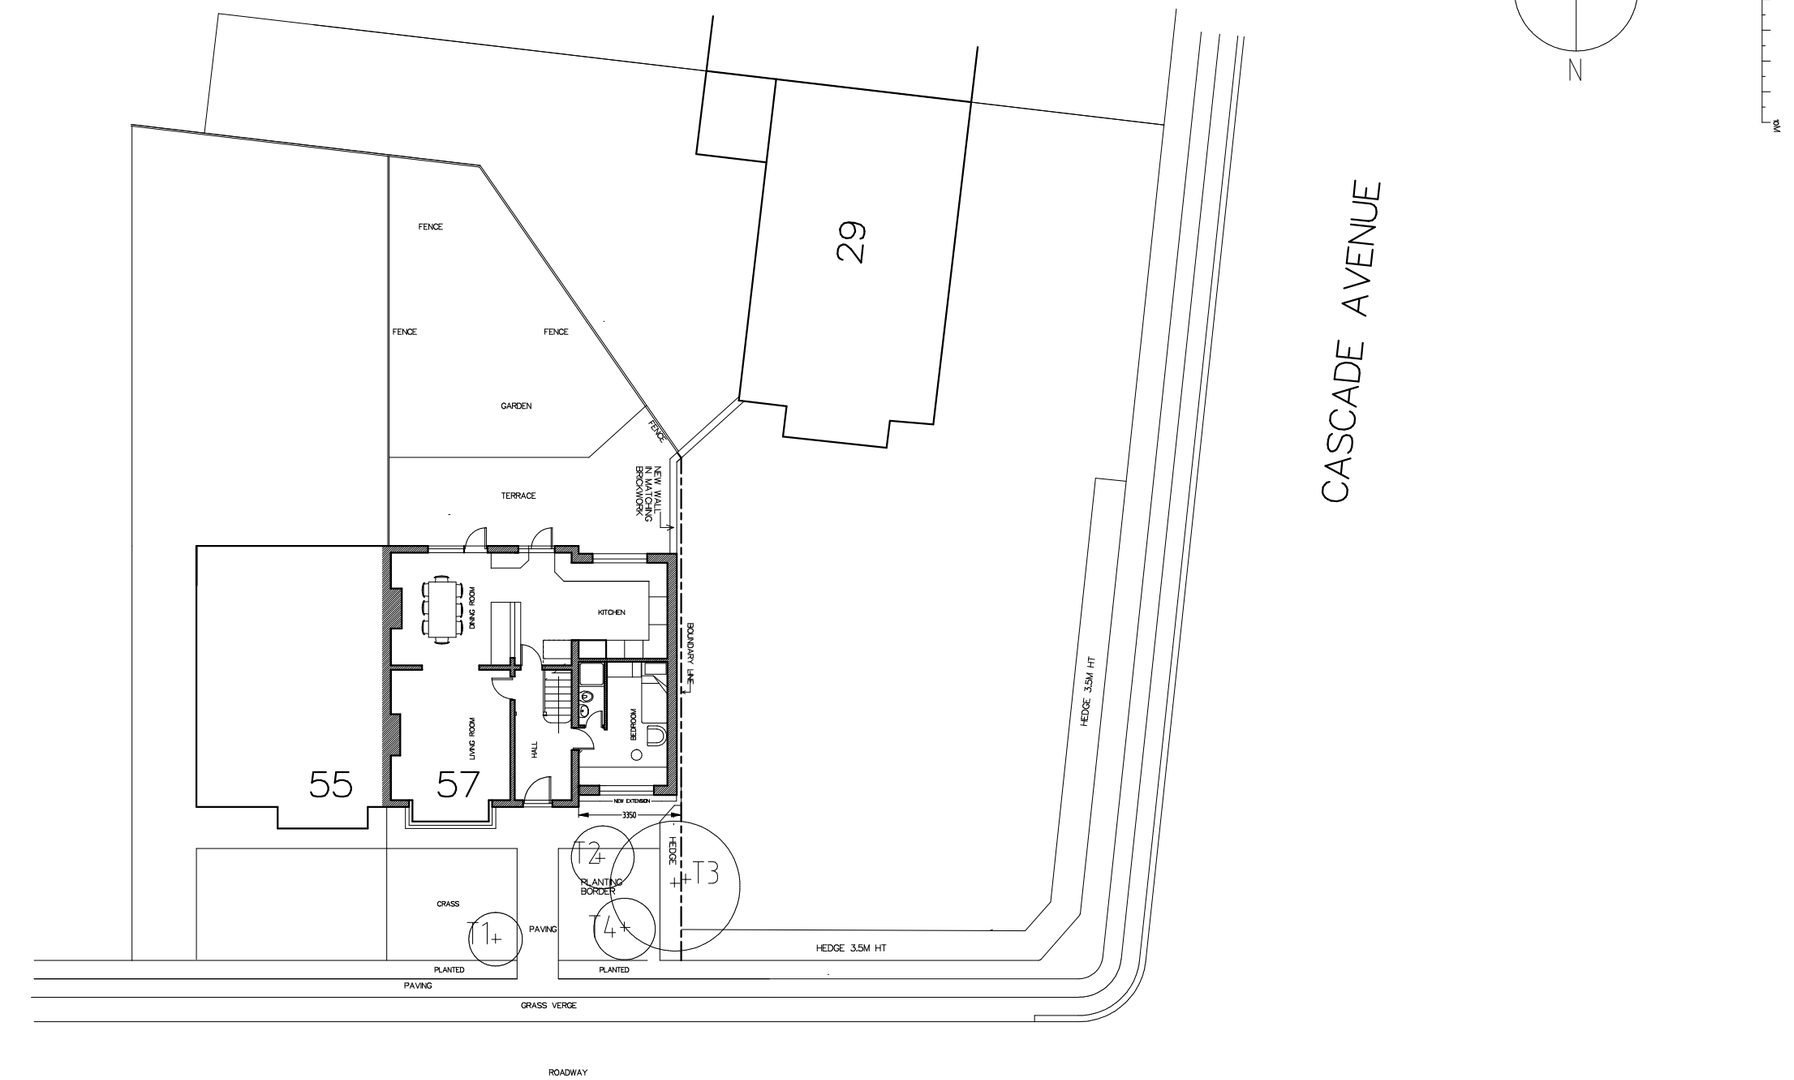

THE CHINE

DO NOT SCALE THIS DRAWING
ALL DIMENSIONS MUST BE CHECKED ON SITE
PRIOR TO ANY CONSTRUCTION WORK OR FABRICATION

Title				
CONVERSION OF 57 THE CHINE N10	BLOCK PLAN - PRPOSED	Scale 1/200 @ A3 Drg No 105/A Date JAN 16 Rev A	VILLA BUILDERS	Drg No 104/A