

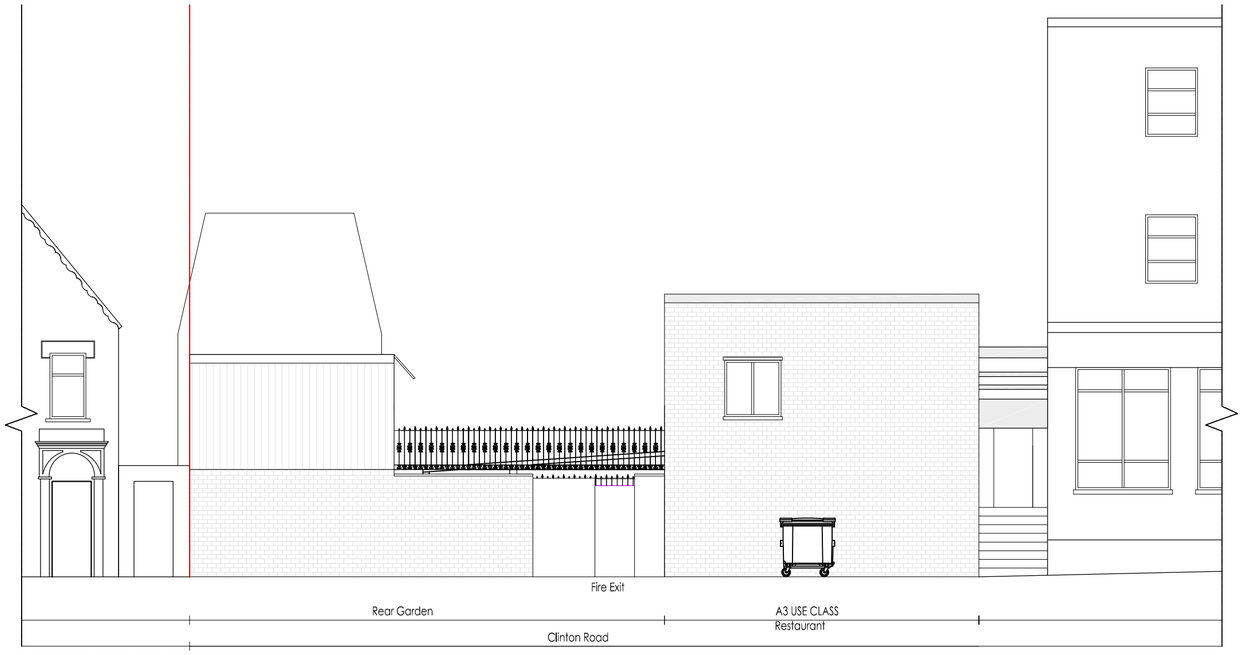


Proposed Flank Elevation
Scale 1:100

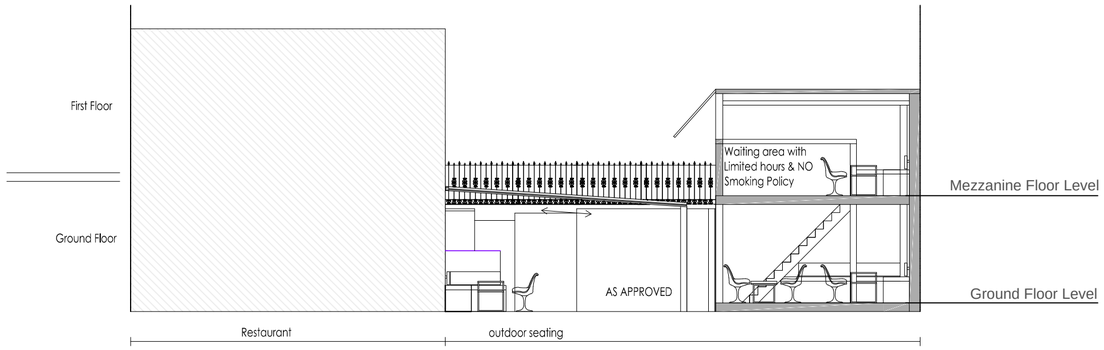

Proposed Section A - A
Scale 1:100

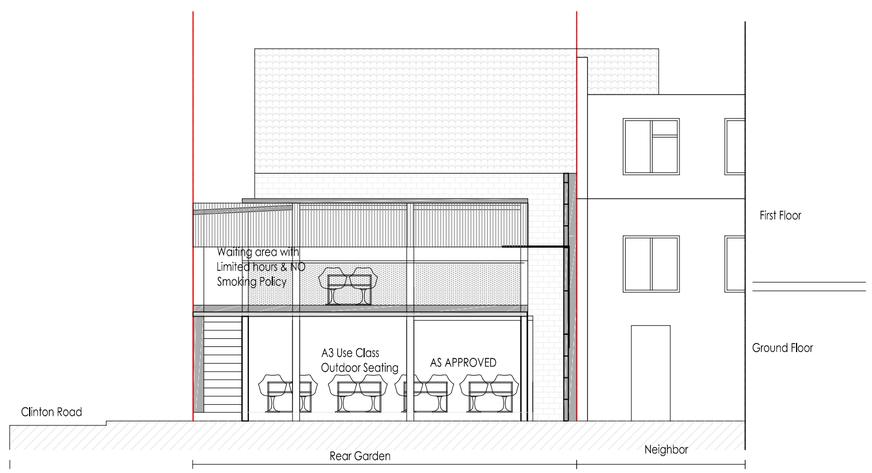

Proposed Section B - B
Scale 1:100

This Is A Cad Drawing
UNDER NO CIRCUMSTANCES SHALL MANUAL ALTERATIONS BE MADE.
FIGURED DIMENSIONS TAKE PREFERENCE TO SCALE.
VERIFY AND CHECK ALL DIMENSIONS ON SITE BEFORE WORK IS PUT IN HAND, AND ANY DISCREPANCIES ARE TO BE REFEREI TO SEESAW-STUDIOS.

Copyright Is Reserved
COPYING OR REPRODUCTION OF THIS DRAWING OR ELECTRONIC DATA WITHOU THE WRITTEN PERMISSION OF SEESAW - STUDIOS IS NOT PERMITTED

Disclaimer
THE HARD COPY ACCOMPANYING THE ELECTRONIC DATA IS THE LEGAL

Rev.	Date.	Amendment.
A	21.01.16	Mezzanine

Project.
261-263 West Green Rd,
London,
N15 3BH

SEESAW-STUDIOS
Architecture Planning Interior Design
Stanford Mews,Dalston Lane,
London, E8 1JA

T 0207 254 5671
info@seesaw-studios.com

Drawing title.
Proposed Section- Elevations

Status.
PLANNING

Client.
The Banc

Scale.
1:50 @A2

DWG No.
SE 1250_6

Date.
Jan'16

Dwn.
S.K