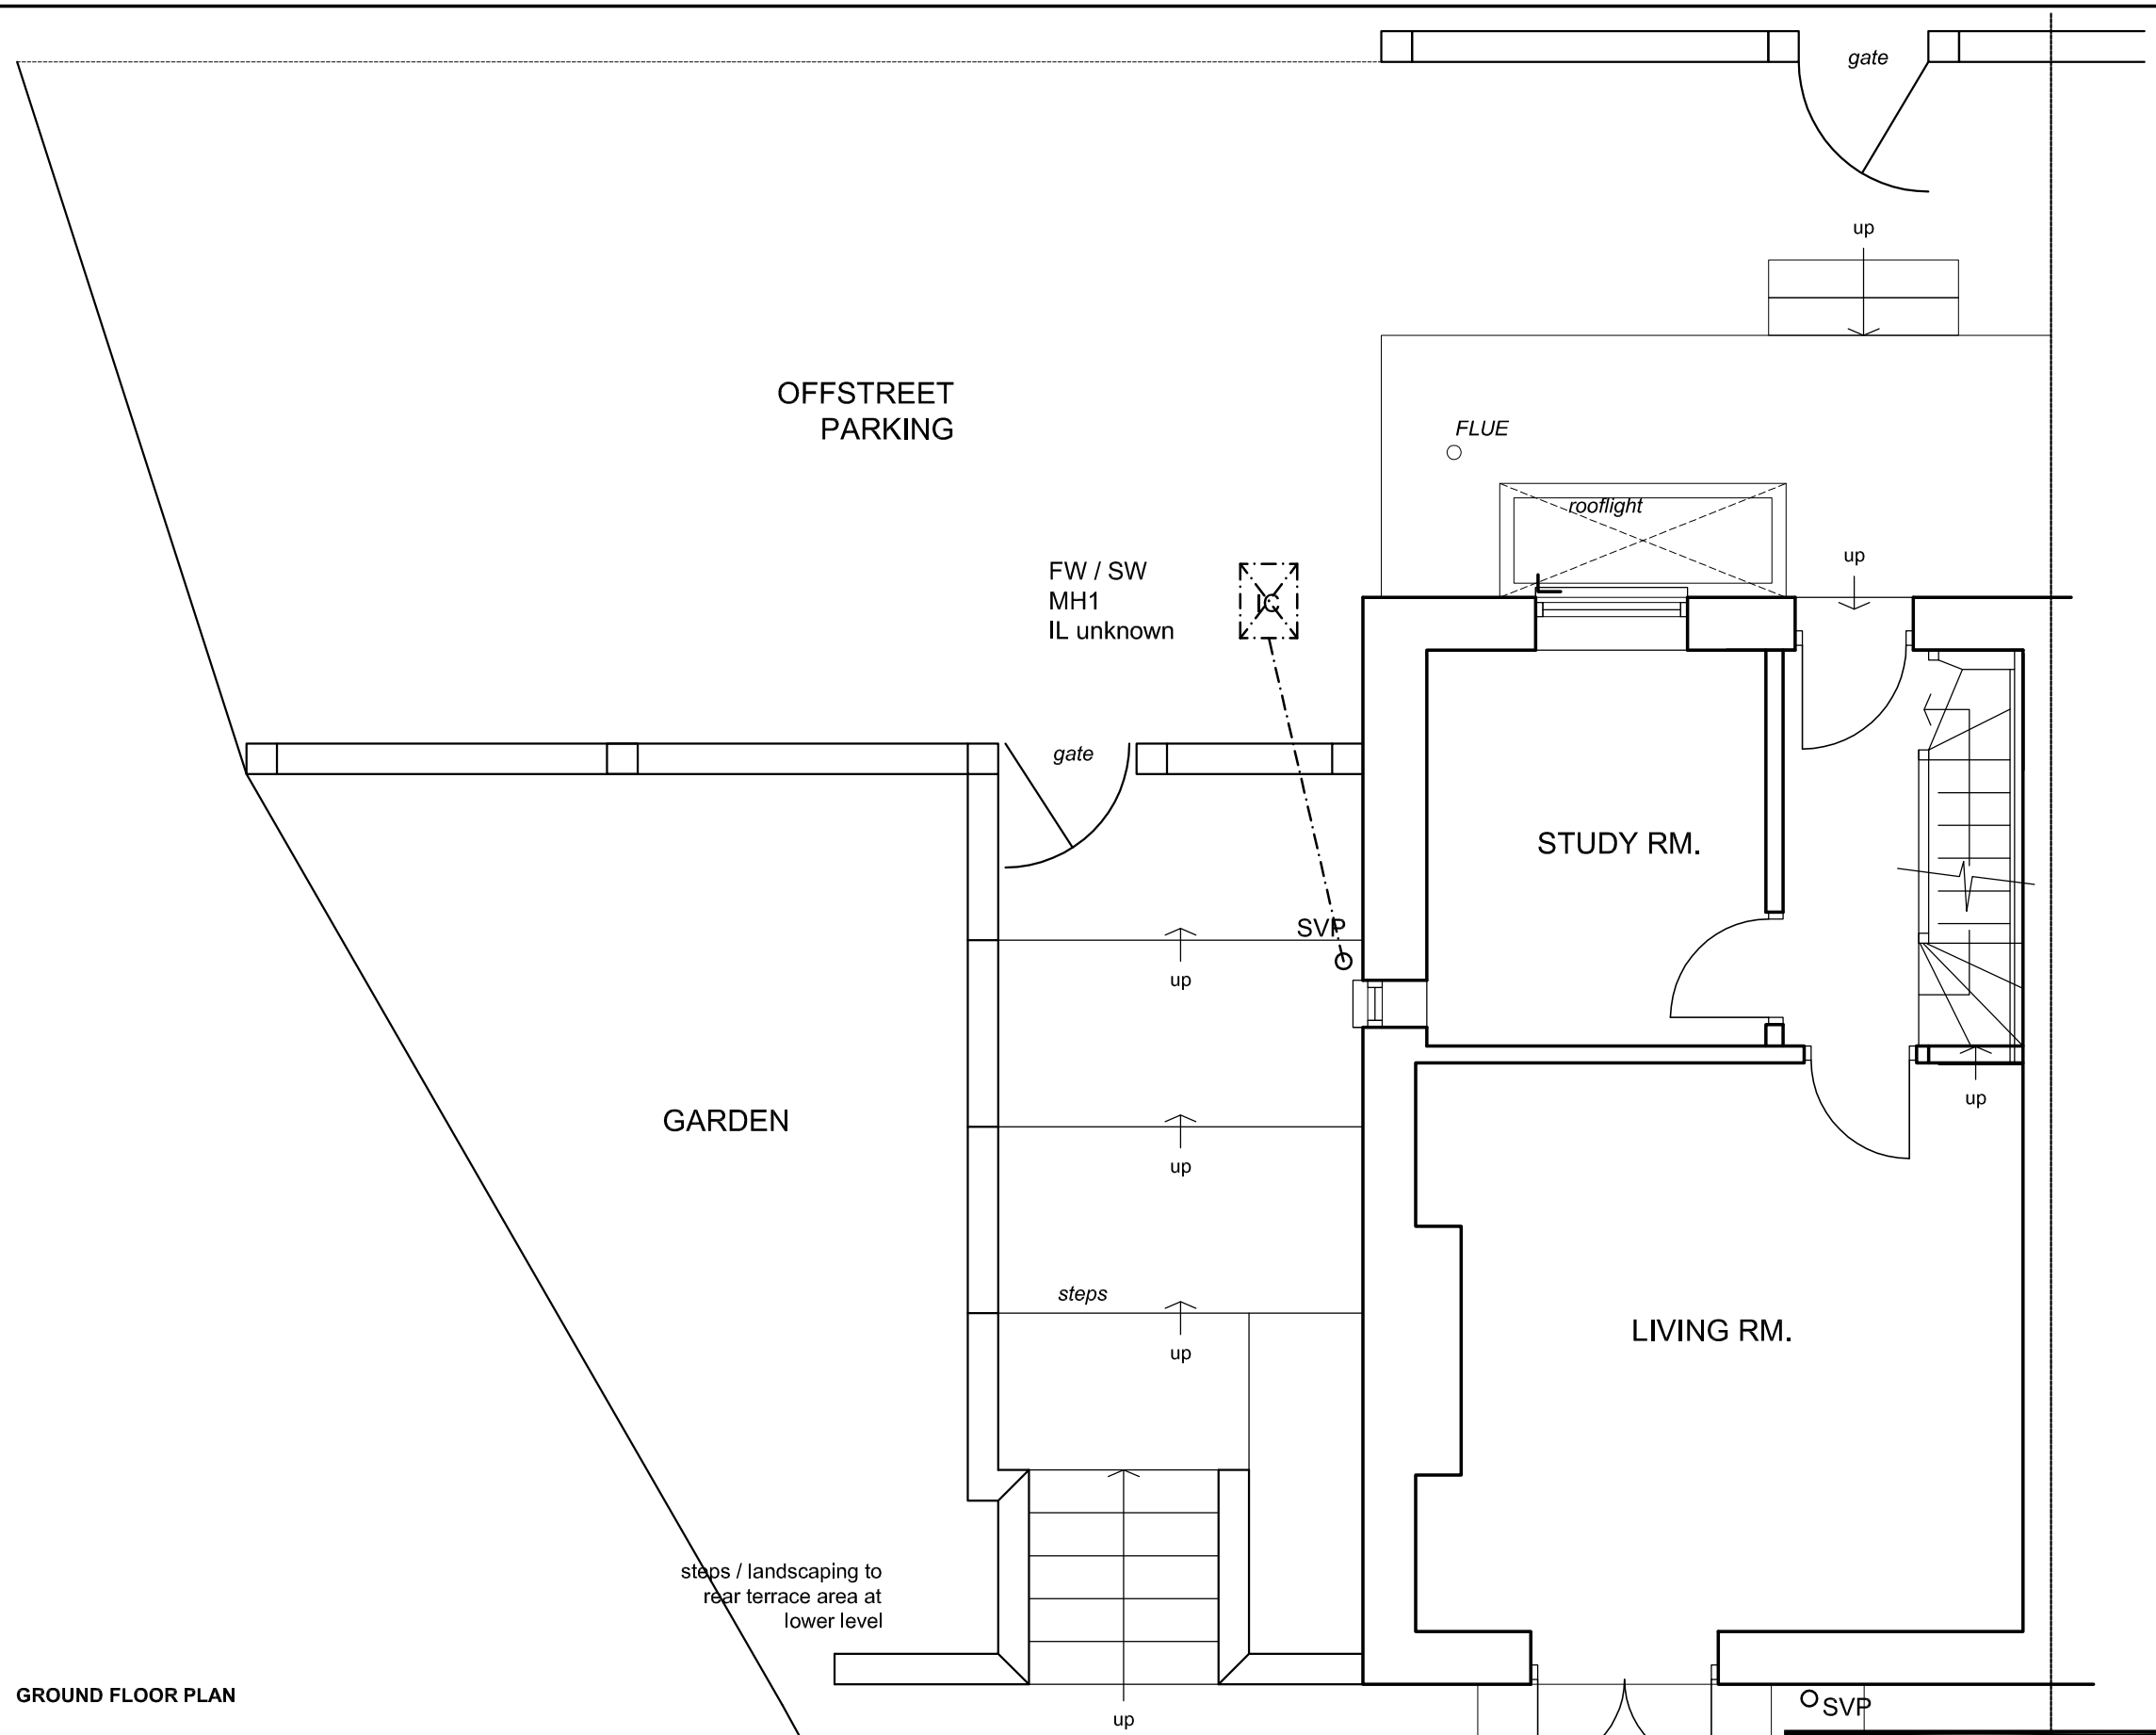

GROUND FLOOR PLAN

0 1 2 3 4 5

scale 1:50

PLANNING

PROJECT	**2 WOOD LN. N6 5UB**
CLIENT	MR & MRS GOLDBERG
DRAWING TITLE	EXISTING GROUND FLOOR PLAN
SCALE	1:50
DATE	22.07.14
DWG. NO.	372/002

a3arc London Ltd.
118 Beckenham Rd.
Beckenham Kent BR3 4RH
T 020 8617 3545
M 079 4957 2561
www.a3arc.net
a3 architecture London Ltd.