
SITE LOCATION PLAN
AREA 25 HA
SCALE 1:2500 on A4
CENTRE COORDINATES: 528835, 190882

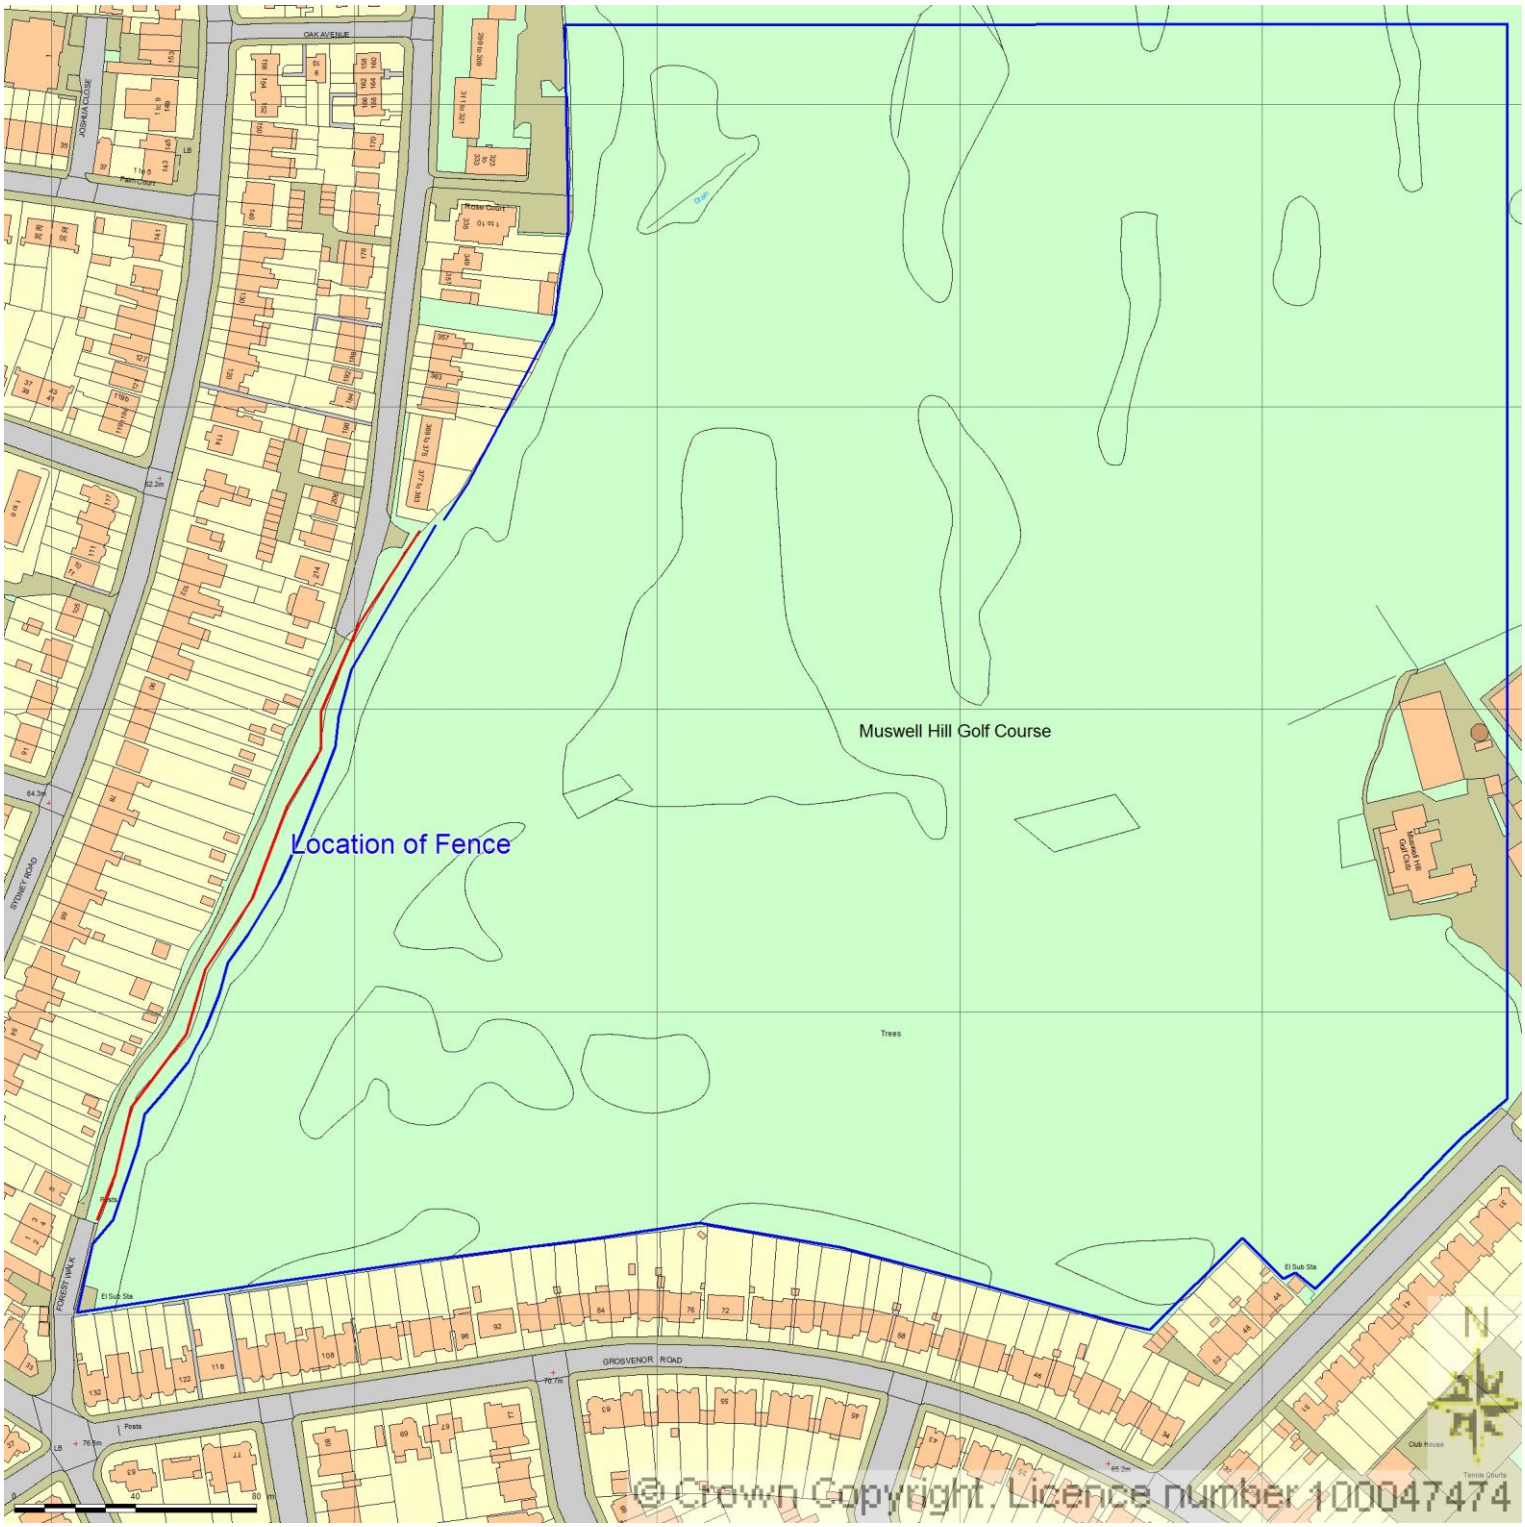

Supplied by Streetwise Maps Ltd
www.streetwise.net
Licence No: 100047474
02/02/2016 16:40:44