Do not scale from this drawing
(except for planning purposes)



0 1 2 3

SCALE BAR - METRES

REAR ELEVATION (WEST)

richard kaye

430a ROMAN ROAD, LONDON E3 5LU
Tel: 020 8880 7200 / 078 8984 7449
www.richard-kaye.co.uk

dwg no: 1678.04

scale: 1:50 (A3)

date: 15/02/16

client: MR M FUNNELL

project: 5 FIRS AVENUE
LONDON N10 3LY

title: EXISTING REAR ELEVATION SHOWING EXTENSION TO NO. 3

Do not scale from this drawing
(except for planning purposes)

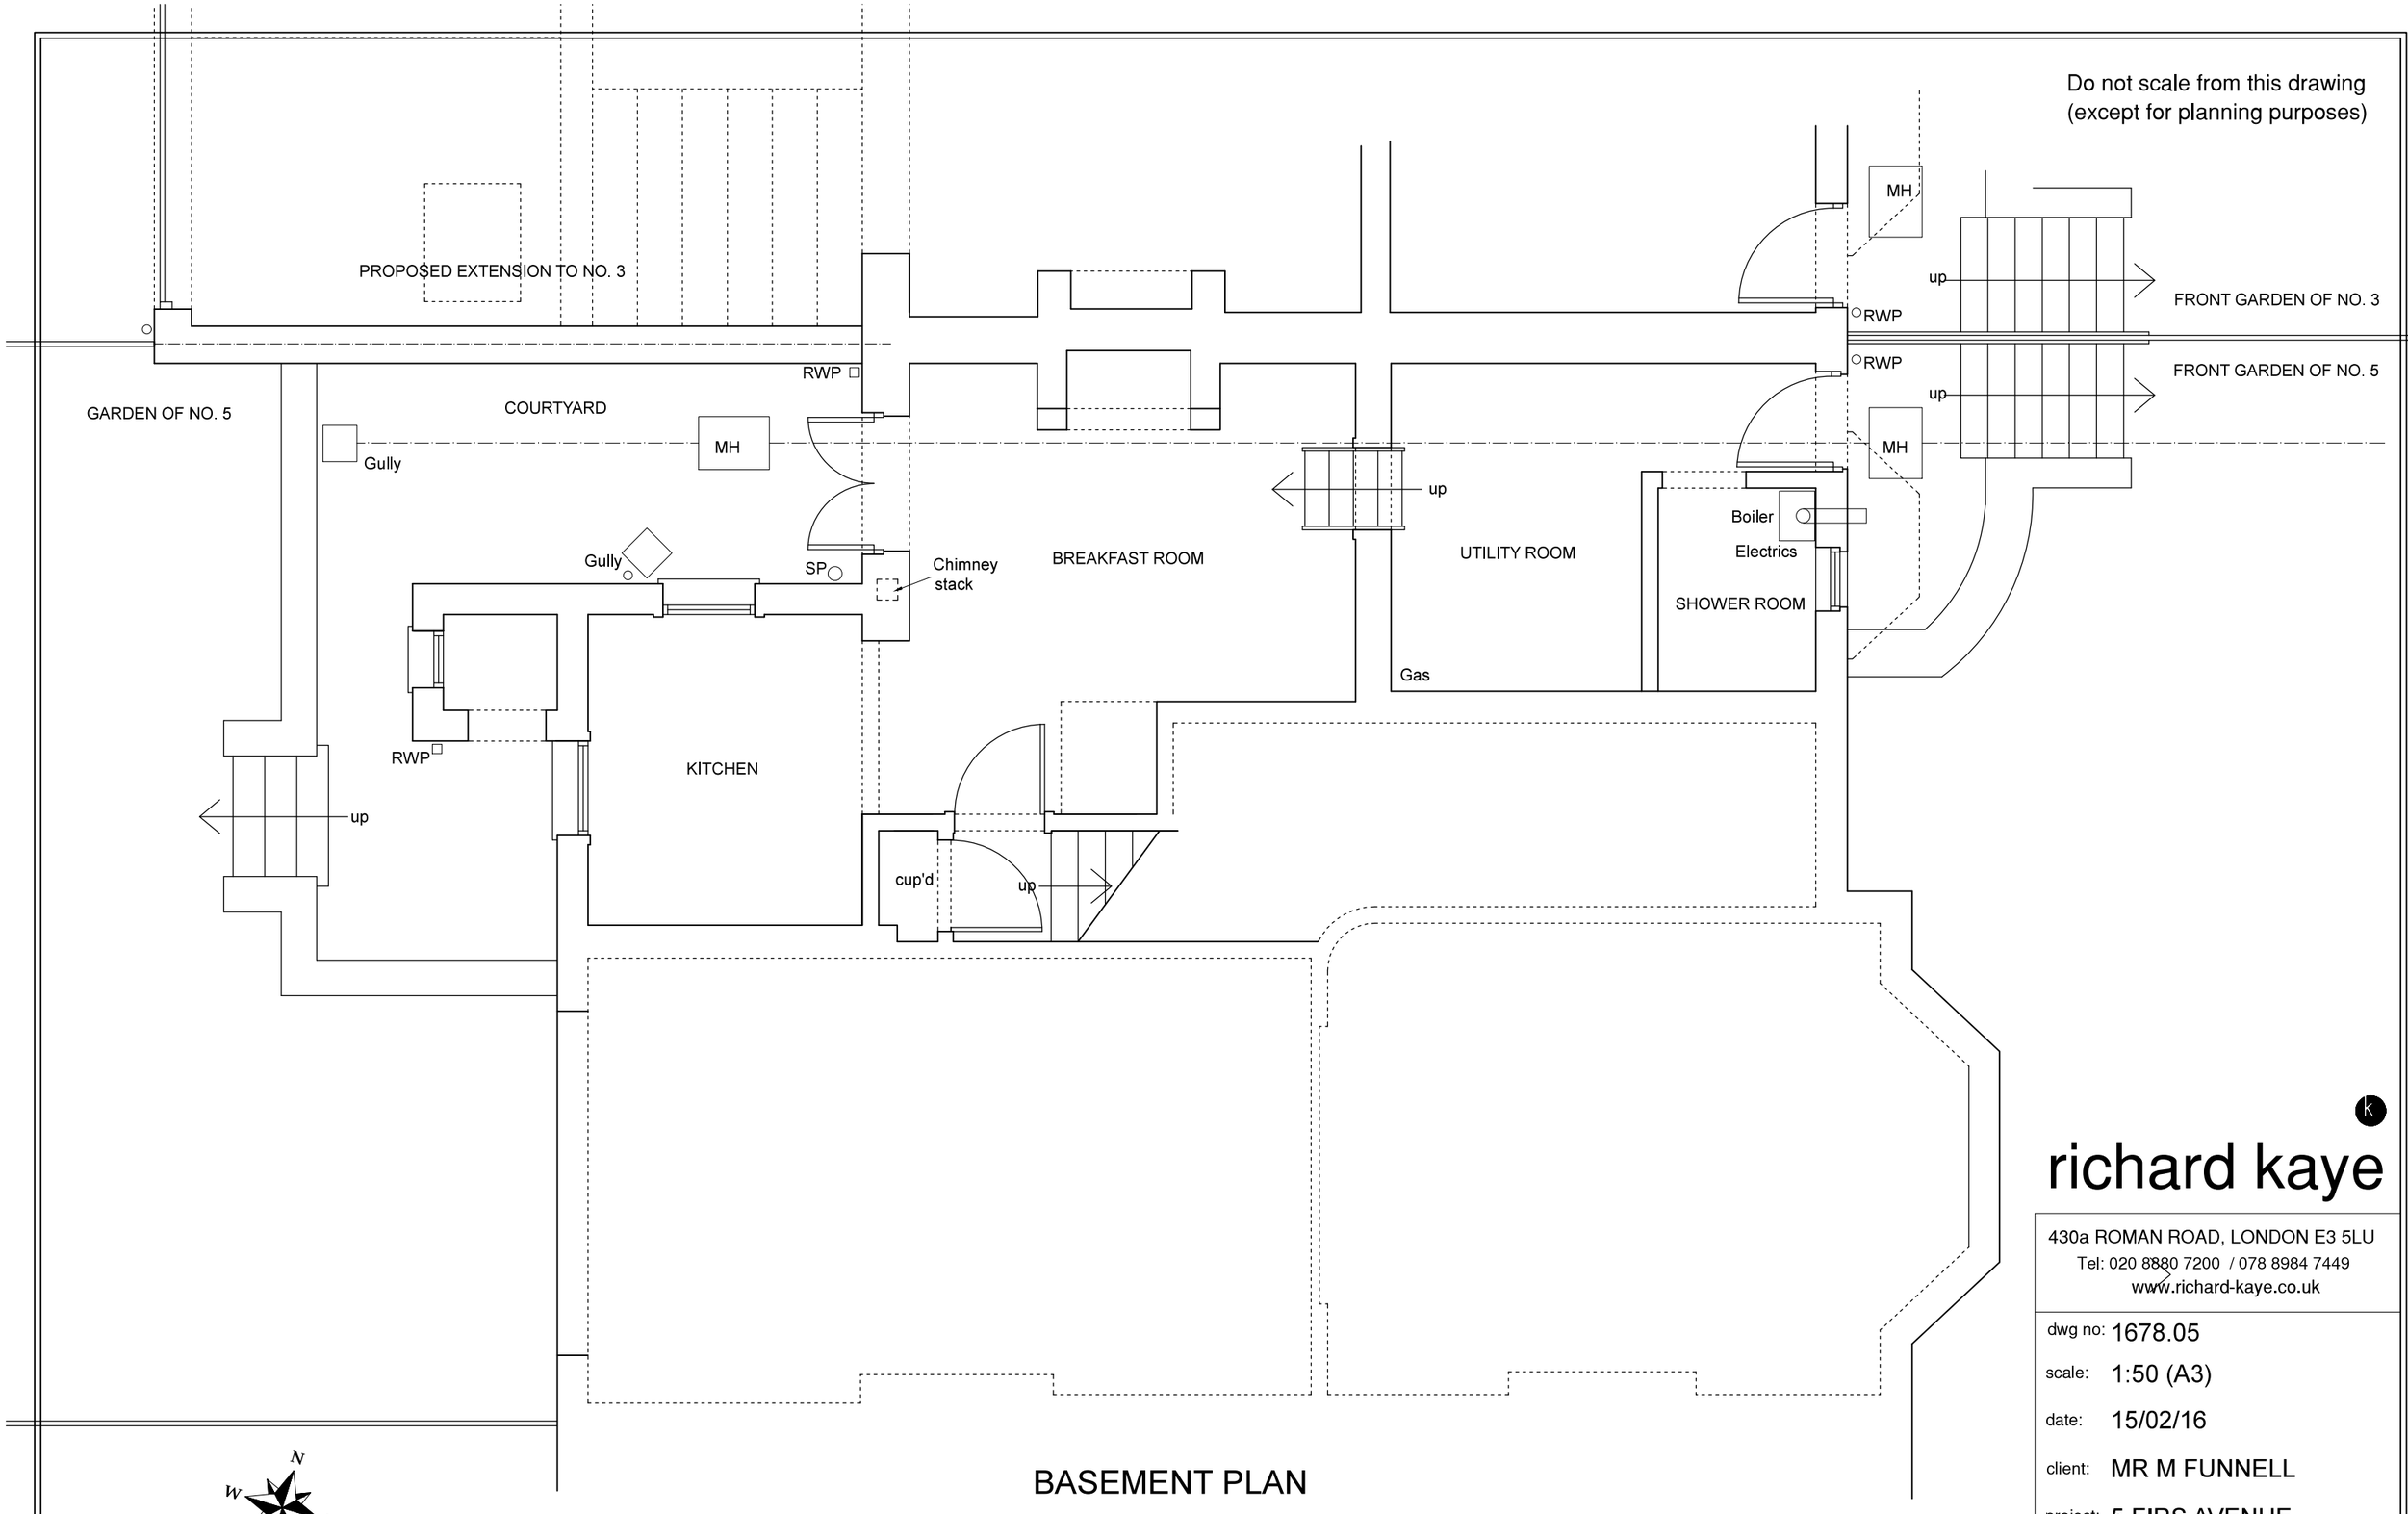

BASEMENT PLAN

richard kaye

430a ROMAN ROAD, LONDON E3 5LU
Tel: 020 8880 7200 / 078 8984 7449
www.richard-kaye.co.uk

dwg no: 1678.05

scale: 1:50 (A3)

date: 15/02/16

client: MR M FUNNELL

project: 5 FIRS AVENUE
LONDON N10 3LY

title: EXISTING BASEMENT PLAN SHOWING EXTENSION TO NO. 3

Do not scale from this drawing
(except for planning purposes)

PROPOSED EXTENSION TO NO. 3

COURTYARD

BEDROOM

STUDY

BATHROOM

LANDING 1

HALL

up

up

up

up

up

RWP

PATIO

SITTING ROOM

DINING ROOM

N
W
E
S

0 1 2 3

SCALE BAR - METRES

GROUND FLOOR PLAN

richard kaye

430a ROMAN ROAD, LONDON E3 5LU
Tel: 020 8880 7200 / 078 8984 7449
www.richard-kaye.co.uk

dwg no: 1678.06

scale: 1:50 (A3)

date: 15/02/16

client: MR M FUNNELL

project: 5 FIRS AVENUE
LONDON N10 3LY

title: EXISTING GROUND FLOOR PLAN SHOWING EXTENSION TO NO. 3