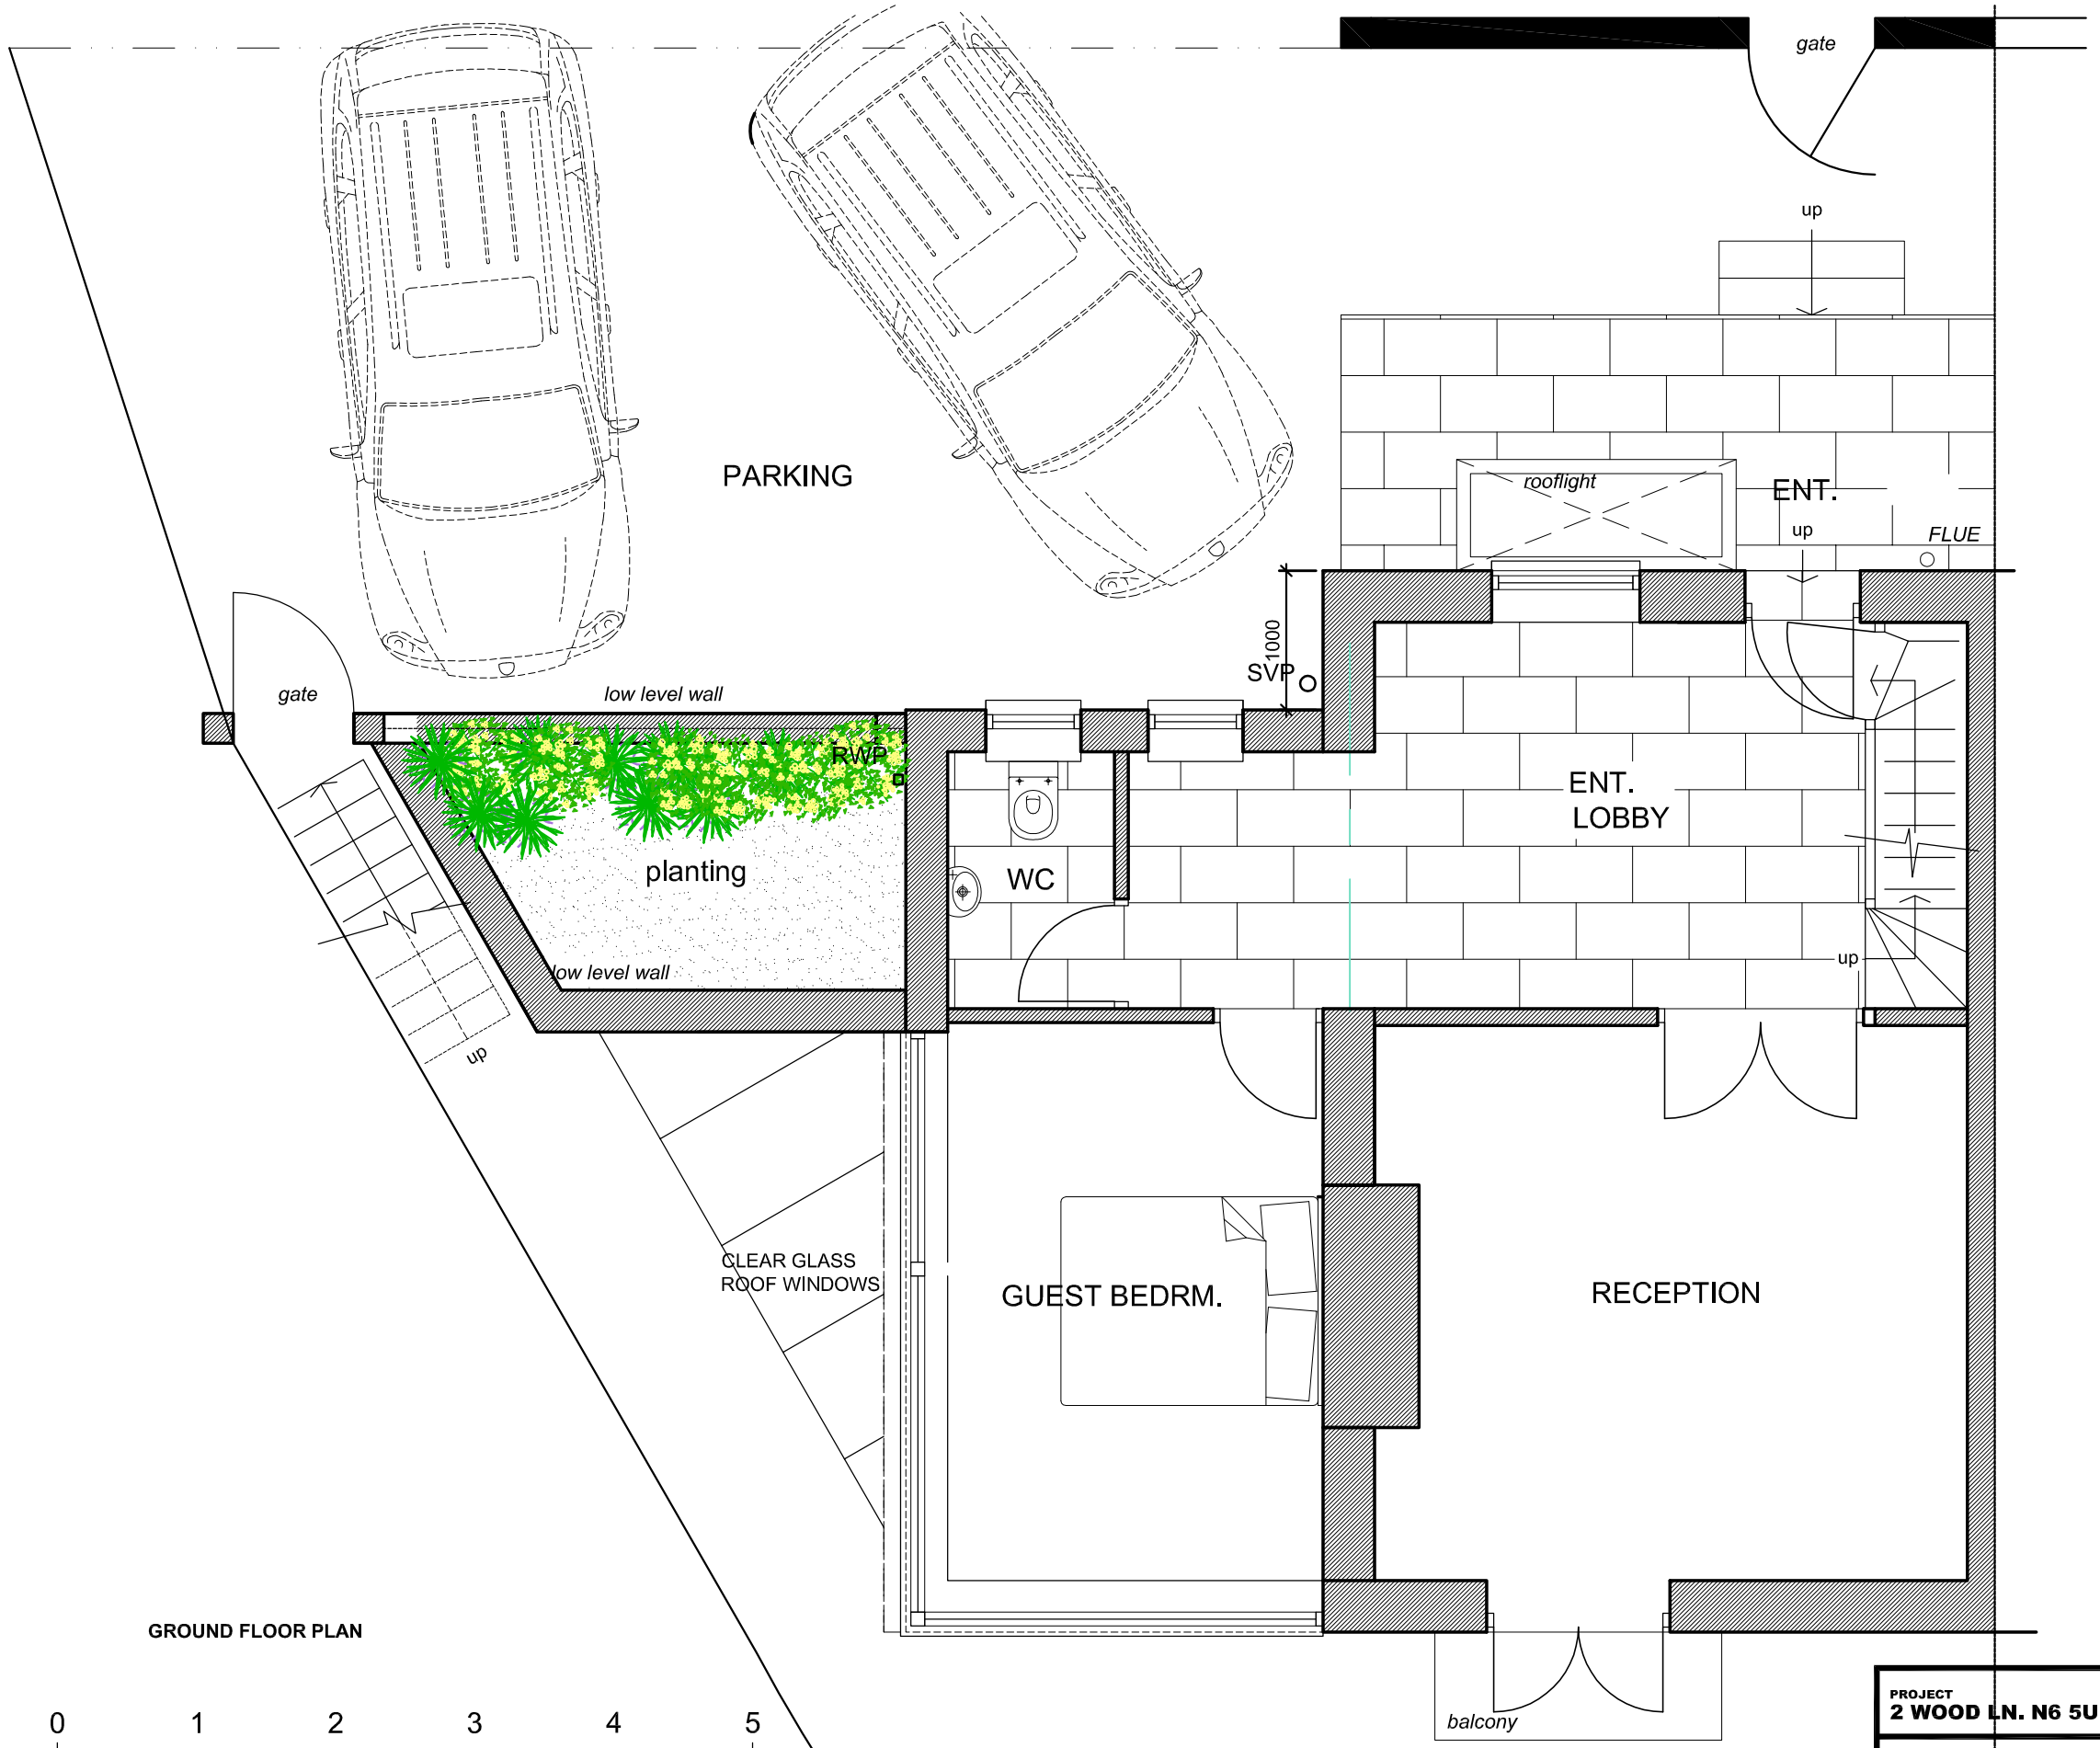

GROUND FLOOR PLAN

0 1 2 3 4 5

scale 1:50

PLANNING

PROJECT 2 WOOD LN. N6 5UB	a3arc London Ltd.
CLIENT MR & MRS GOLDBERG	118 Beckenham Rd. Beckenham Kent BR3 4RH T 020 8617 3545 M 079 4957 2561 www.a3arc.net a3 architecture London Ltd.
DRAWING TITLE PROPOSED GROUND FLOOR PLAN	

SCALE	DATE	DWG. NO.
1:50	16.09.14	372/011 A

no.	Revision	Date
A	BUILDING LINE AMENDED - SET BACK 1m	Nov 14