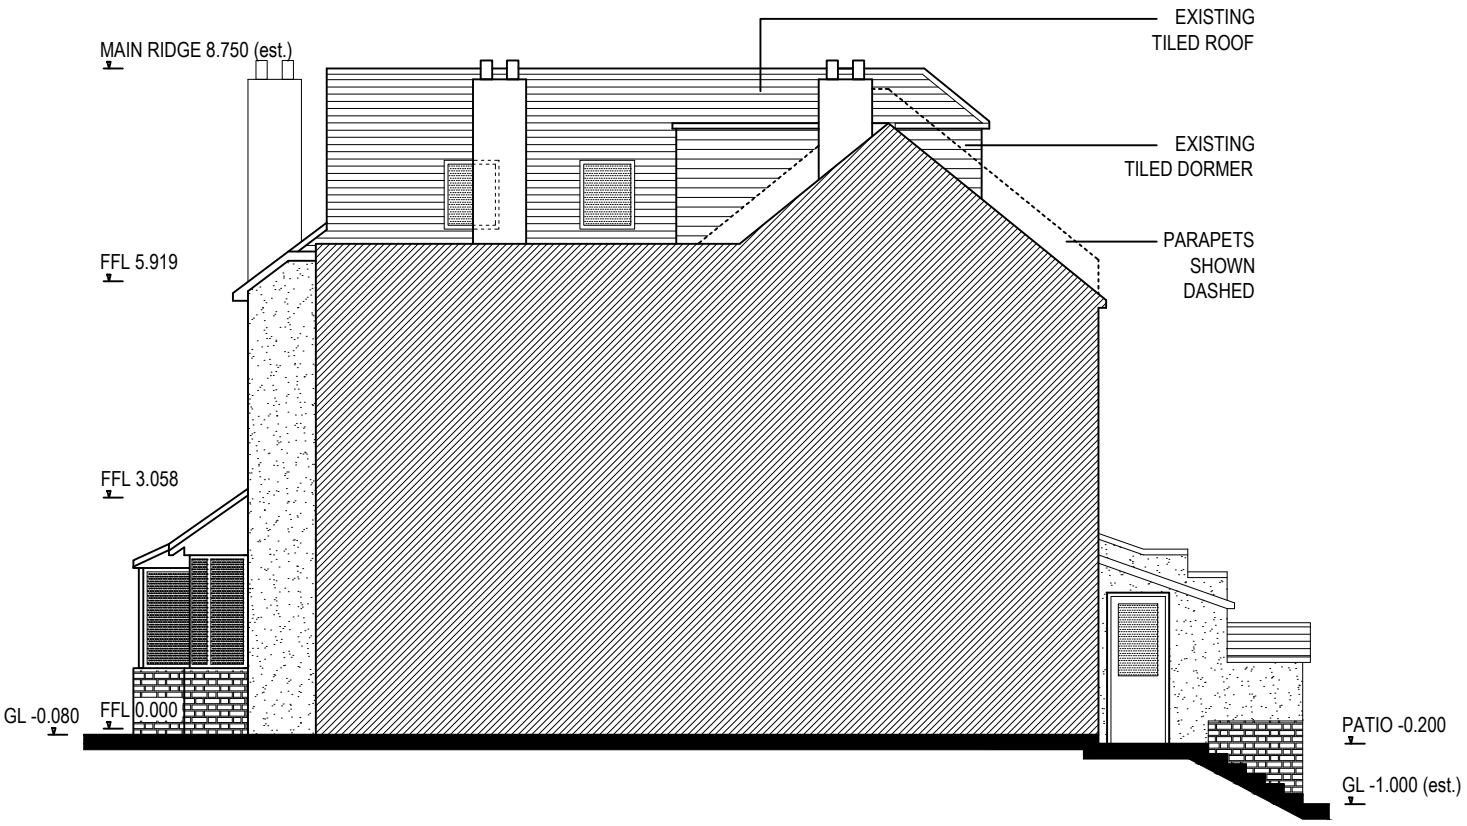

EXISTING SIDE (N-W) ELEVATION

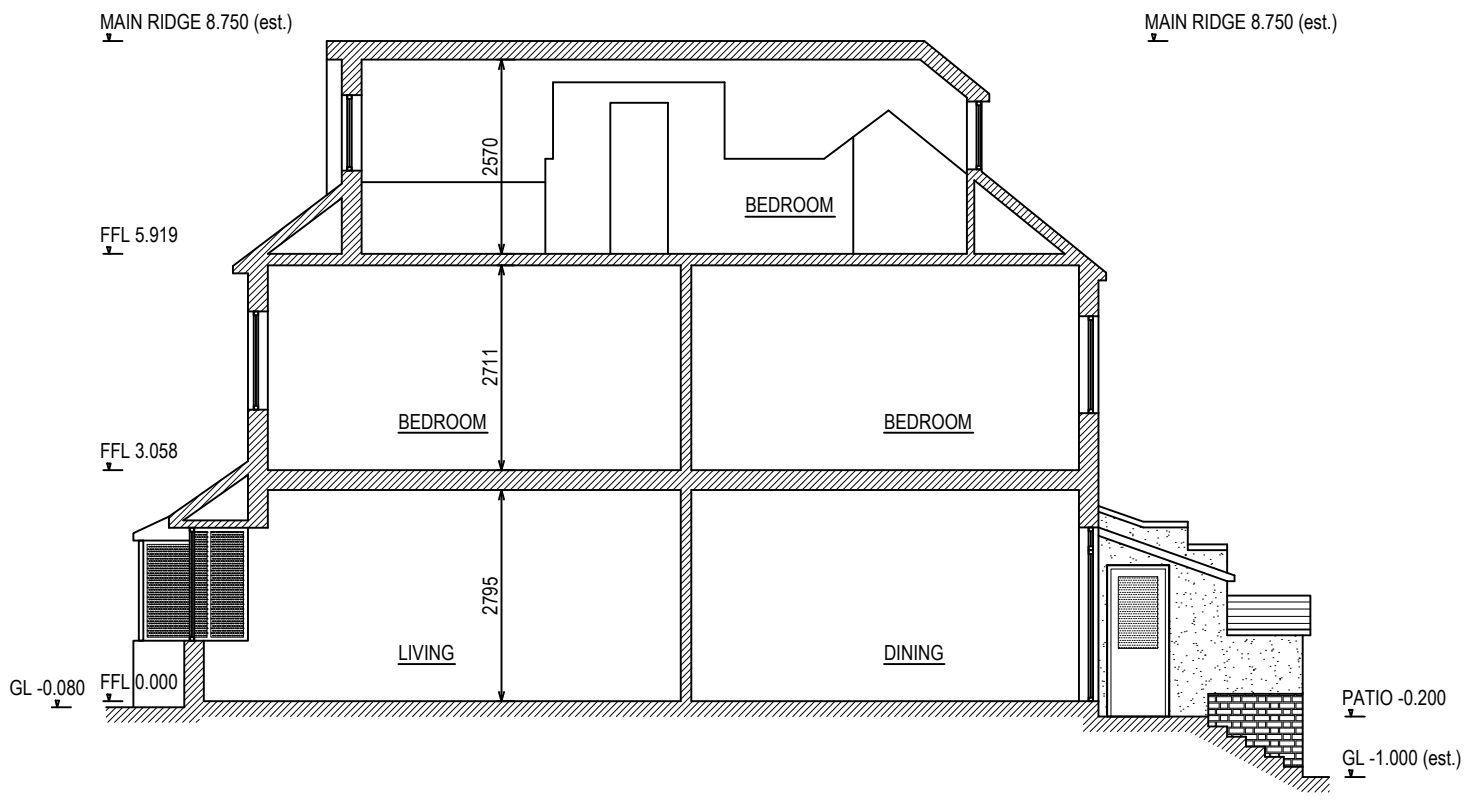

EXISTING LONG SECTION

ISSUED FOR PLANNING PERMISSION ONLY

SCALE
METERS 1 2 3 4

THE COPYRIGHT OF THIS DRAWING BELONGS TO THE ARCHITECT AND MAY NOT BE ALTERED WITHOUT THE ARCHITECT'S WRITTEN CONSENT

BUILDING REGULATION APPROVAL IS REQUIRED PRIOR TO CONSTRUCTION COMMENCING
THE CONTRACTOR IS TO CHECK ALL DIMENSIONS ON SITE PRIOR TO CONSTRUCTION COMMENCING AND REPORT ANY DISCREPANCIES TO THE ARCHITECT

WWW.IBIDESIGN.COM
IBI DESIGN ASSOCIATES
CHARTERED ARCHITECTS AND DESIGNERS
59 CHELMSFORD ROAD, LONDON N14 5PY
T: 020 8447 8434
e-mail: ibides@aol.com

PROJECT 49 THE AVENUE, N10 2QE

DRAWING TITLE
EXISTING SIDE ELEVATION AND SECTIONS

SCALE 1:100 @ A3 DATE DEC 2015

PROJECT No.
HH/49/P03