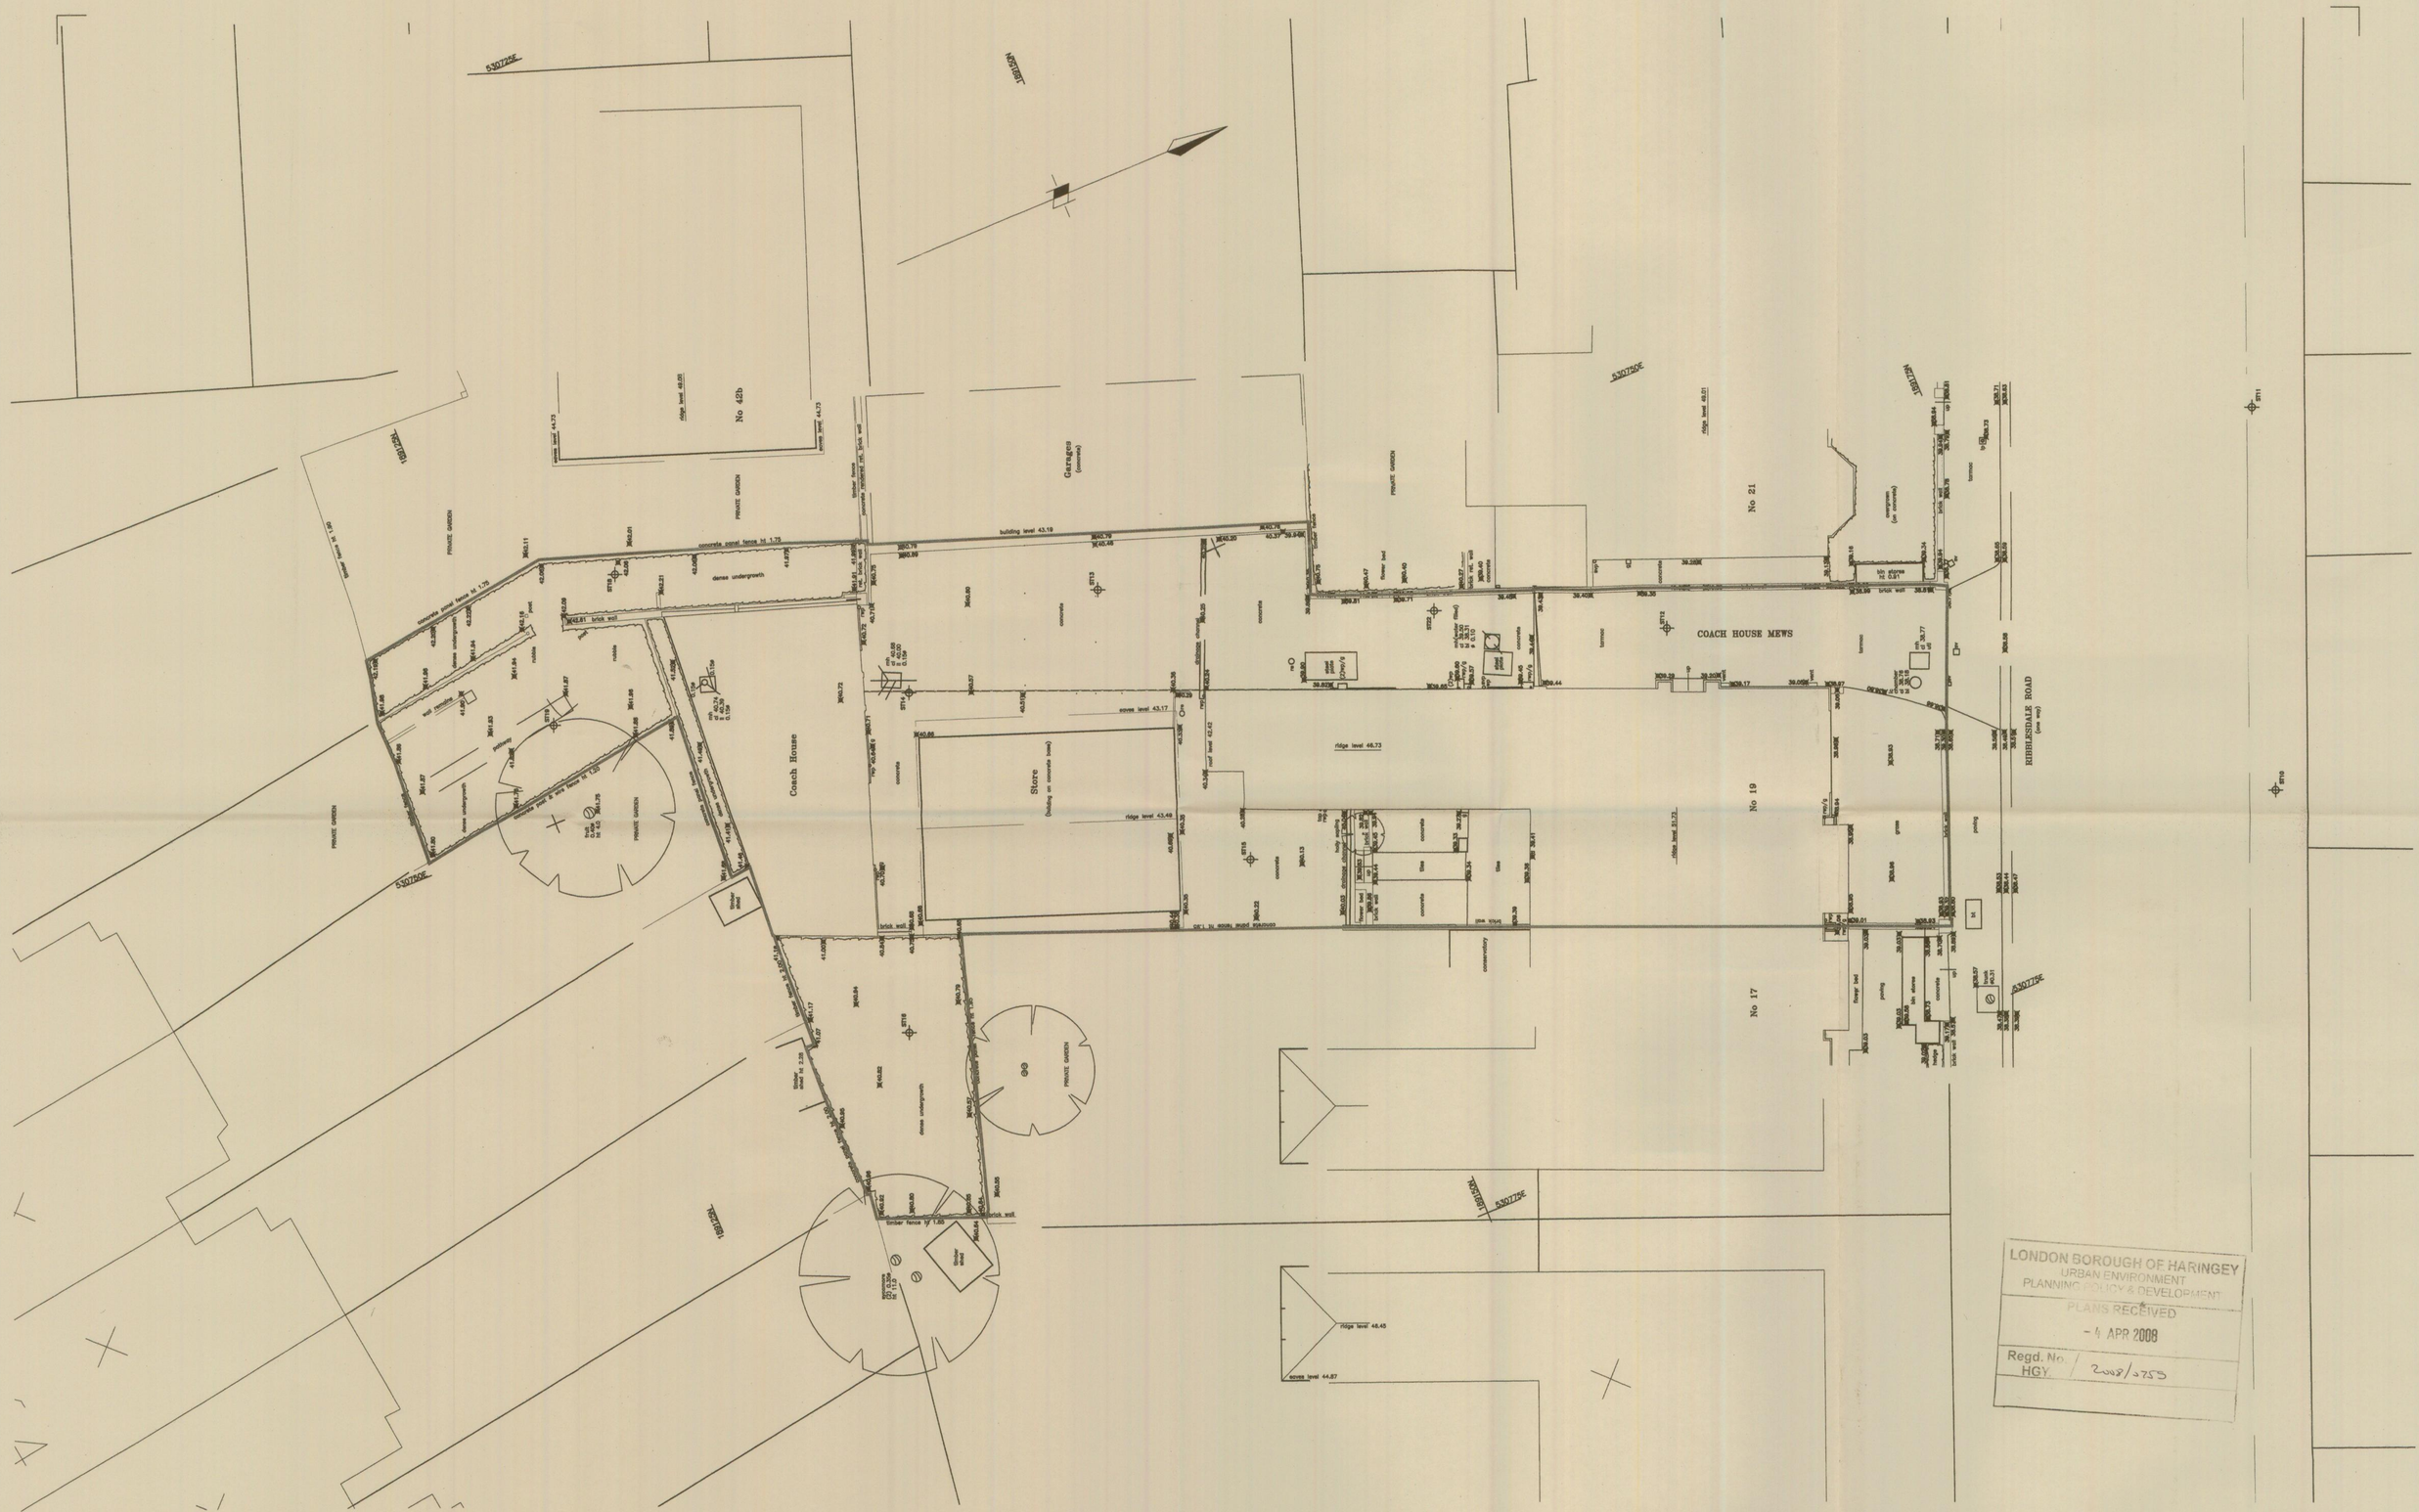

LONDON BOROUGH OF HARINGEY
URBAN ENVIRONMENT
PLANNING POLICY & DEVELOPMENT
PLANS RECEIVED
- 4 APR 2008
Regd. No. / HGY 2008/0755

revison	date	initials	description of amendments

Foundation architecture ltd.
Selous House, 5–12 Mandela Street, London NW1 0DU t. 0207 383 5511 f. 0207 383 5522 e. foundation.architecture@ukonline.co.uk

project: 19 RIBBLESDALE ROAD

title: EXISTING SITE PLAN

scale	date	drawn	checked	job no.	dwg no.	rev.
1:100	NOV 2007	FAL		403	E001	

All dimensions to be verified on site.