


PROPOSED BLOCK PLAN
GROUND FLOOR (SCALE 1:200)




PROPOSED BLOCK PLAN
FIRST FLOOR (SCALE 1:200)




EXISTING GROUND FLOOR PLAN
(SCALE 1:100)

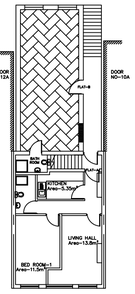


EXISTING FIRST FLOOR PLAN
(SCALE 1:100)

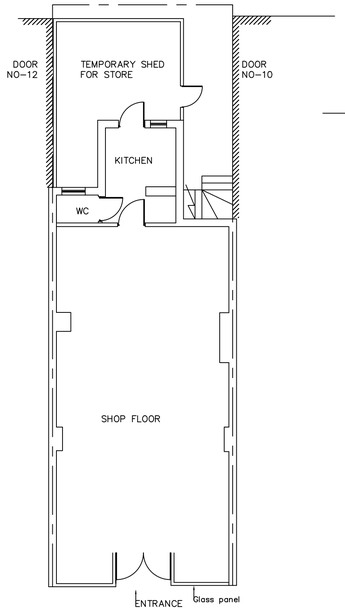


EXISTING SECOND FLOOR PLAN
(SCALE 1:100)

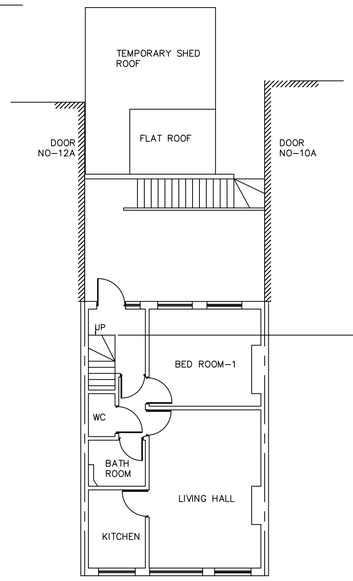


PROPOSED GROUND FLOOR PLAN
(SCALE 1:100)

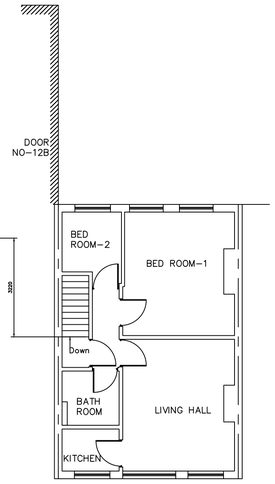


PROPOSED FIRST
FLOOR PLAN
(SCALE 1:100)

FLAT B – Area-43.2m²

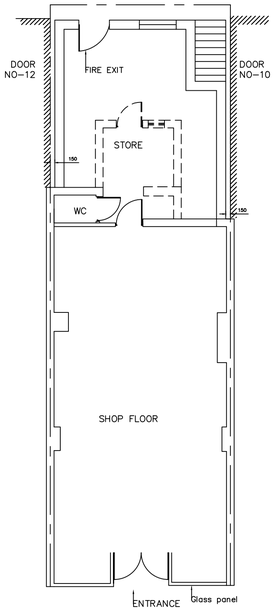


PROPOSED SECOND
FLOOR PLAN
(SCALE 1:100)

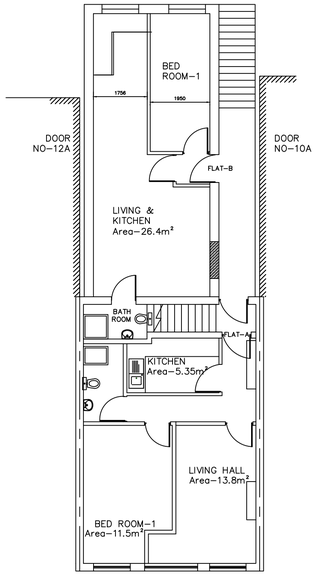


EXISTING REAR ELEVATION
(SCALE 1:100)

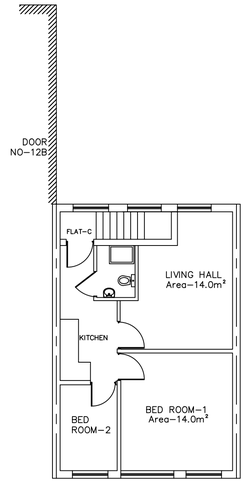


EXISTING SIDE ELEVATION
(SCALE 1:100)

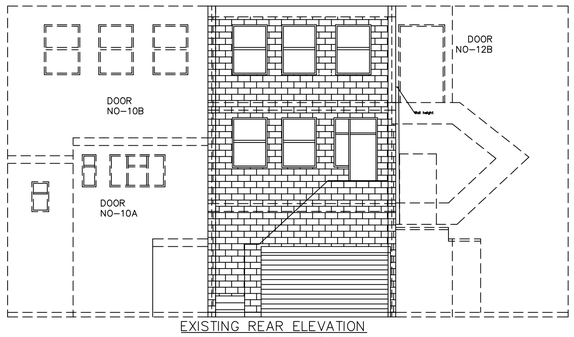


EXISTING SIDE ELEVATION
(SCALE 1:100)

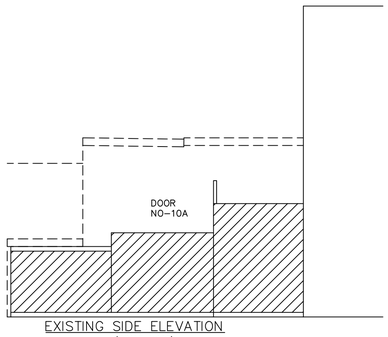


PROPOSED REAR ELEVATION
(SCALE 1:100)



PROPOSED SIDE ELEVATION
(SCALE 1:100)

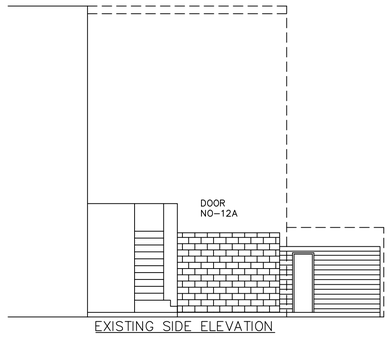


PROPOSED SIDE ELEVATION
(SCALE 1:100)

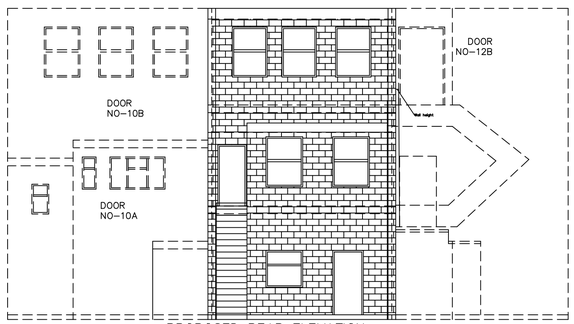1:50
0 1 2 3 4cm
0 1000 2000 3000 4000mm

The client/contractor is required to serve written notice to the tenants and owners of the adjoining properties in accordance with the Party Wall Act 1996: (and its latest amendments) with respect to the intention to carry out work within the specified proximity or below respective properties.

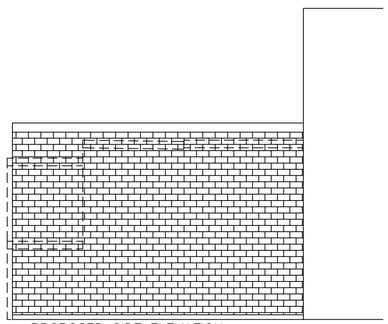Measurements are indicating this drawing is only for planning purposes. If any construction work based on this drawing need to be report to the authorized person before start the work. Contractor's responsible to check the measurements on site before commencement of the work.

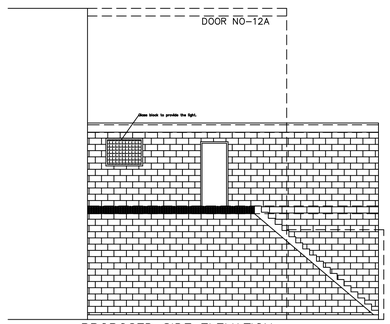This drawing is the copy right of AVIM Consultancy Ltd. and may not be amended, copied or reproduce without written permission. No liability will be accepted for amendments made by other person.

Do not scale off the drawings. Except planning purpose.

CLIENT:
AZAM PROPERTIES LTD

JOB:
11 CHEAPSIDE, HIGH ROAD, N22 6HH

AGENT:
AVIM CONSULTANCY
286A, NORTHOLT ROAD, HA2 8EB
TP: 02032947259 / 07900497457
EMAIL: avimconsultancy@gmail.com

| Drawn by: | Drawing Paper Size: | Revision | Init. | Date |
|---|---|---|---|---|
| PK | A1 | | | |
| Checked by: | Scale: | | | |
| RT | 1:100/200 | | | |
| Date: | Drawing No. | | Revision | |
| 10.02.2015 | P-01 | | A | |