
BLOCK/SITE PLAN
AREA 130m x 130m A3
SCALE 1:500
CENTRE COORDINATES: 528675, 190777

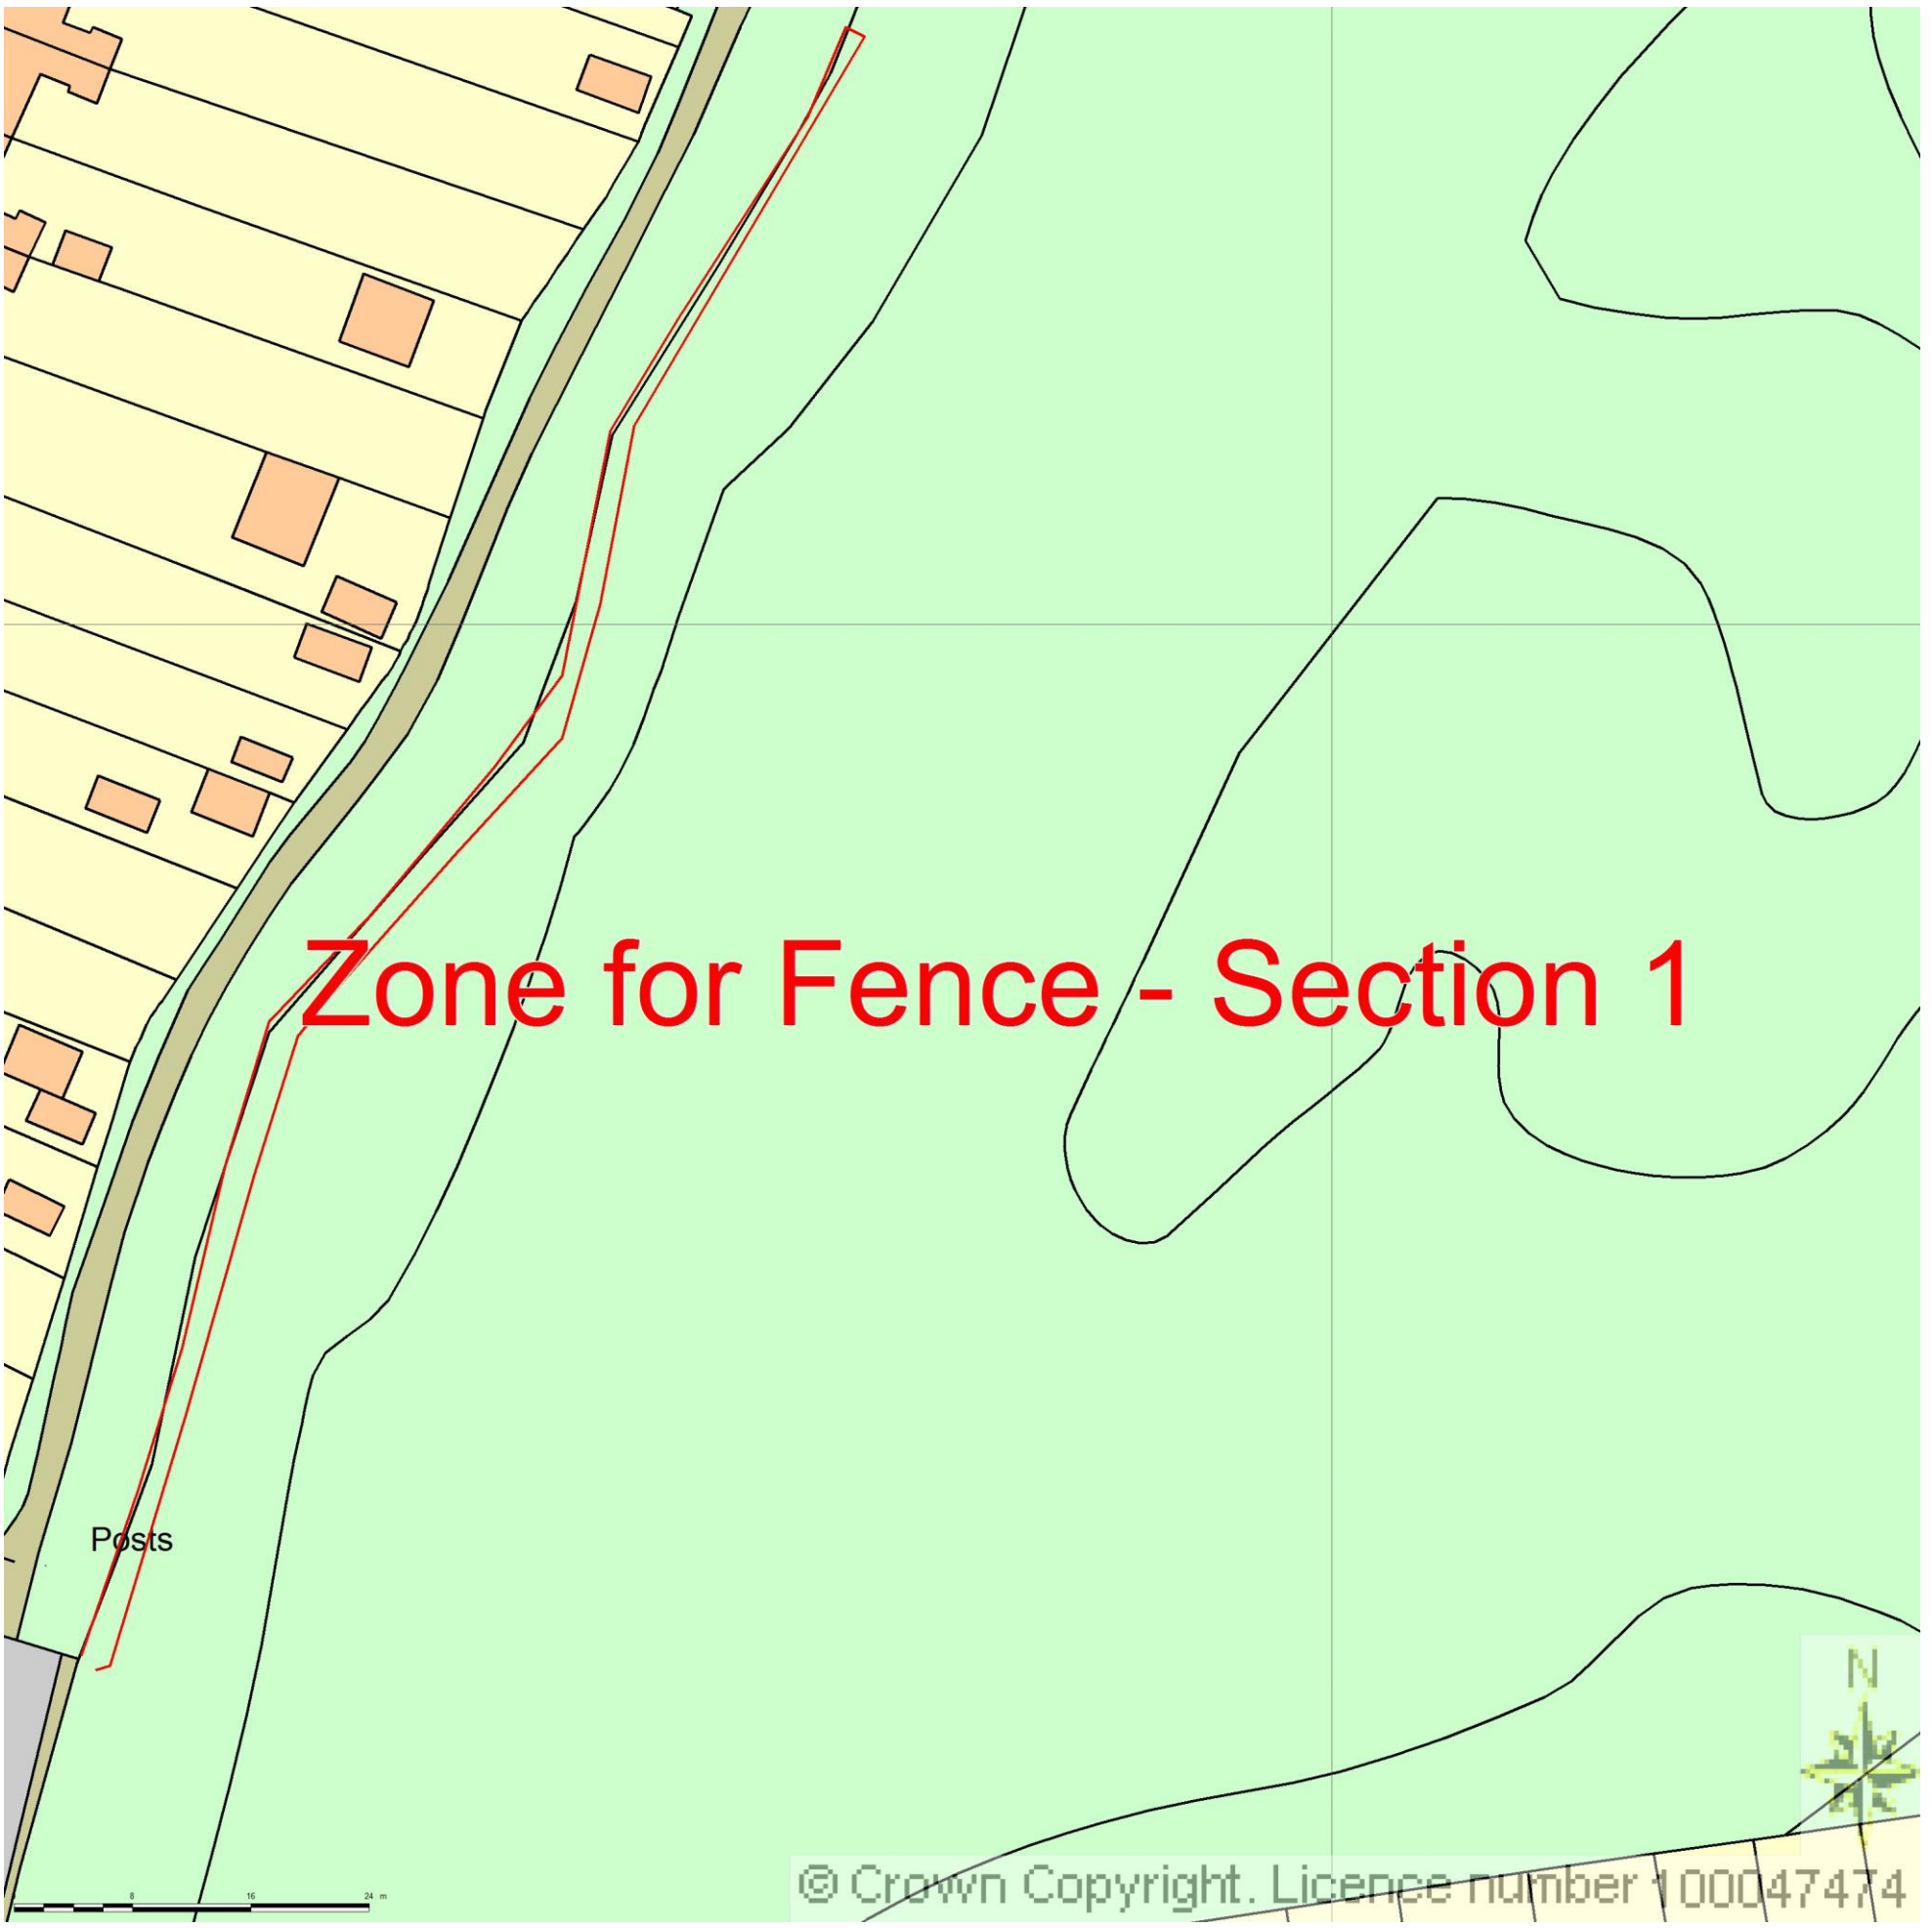

Supplied by Streetwise Maps Ltd
www.streetwise.net
Licence No: 100047474
02/02/2016 16:42:41