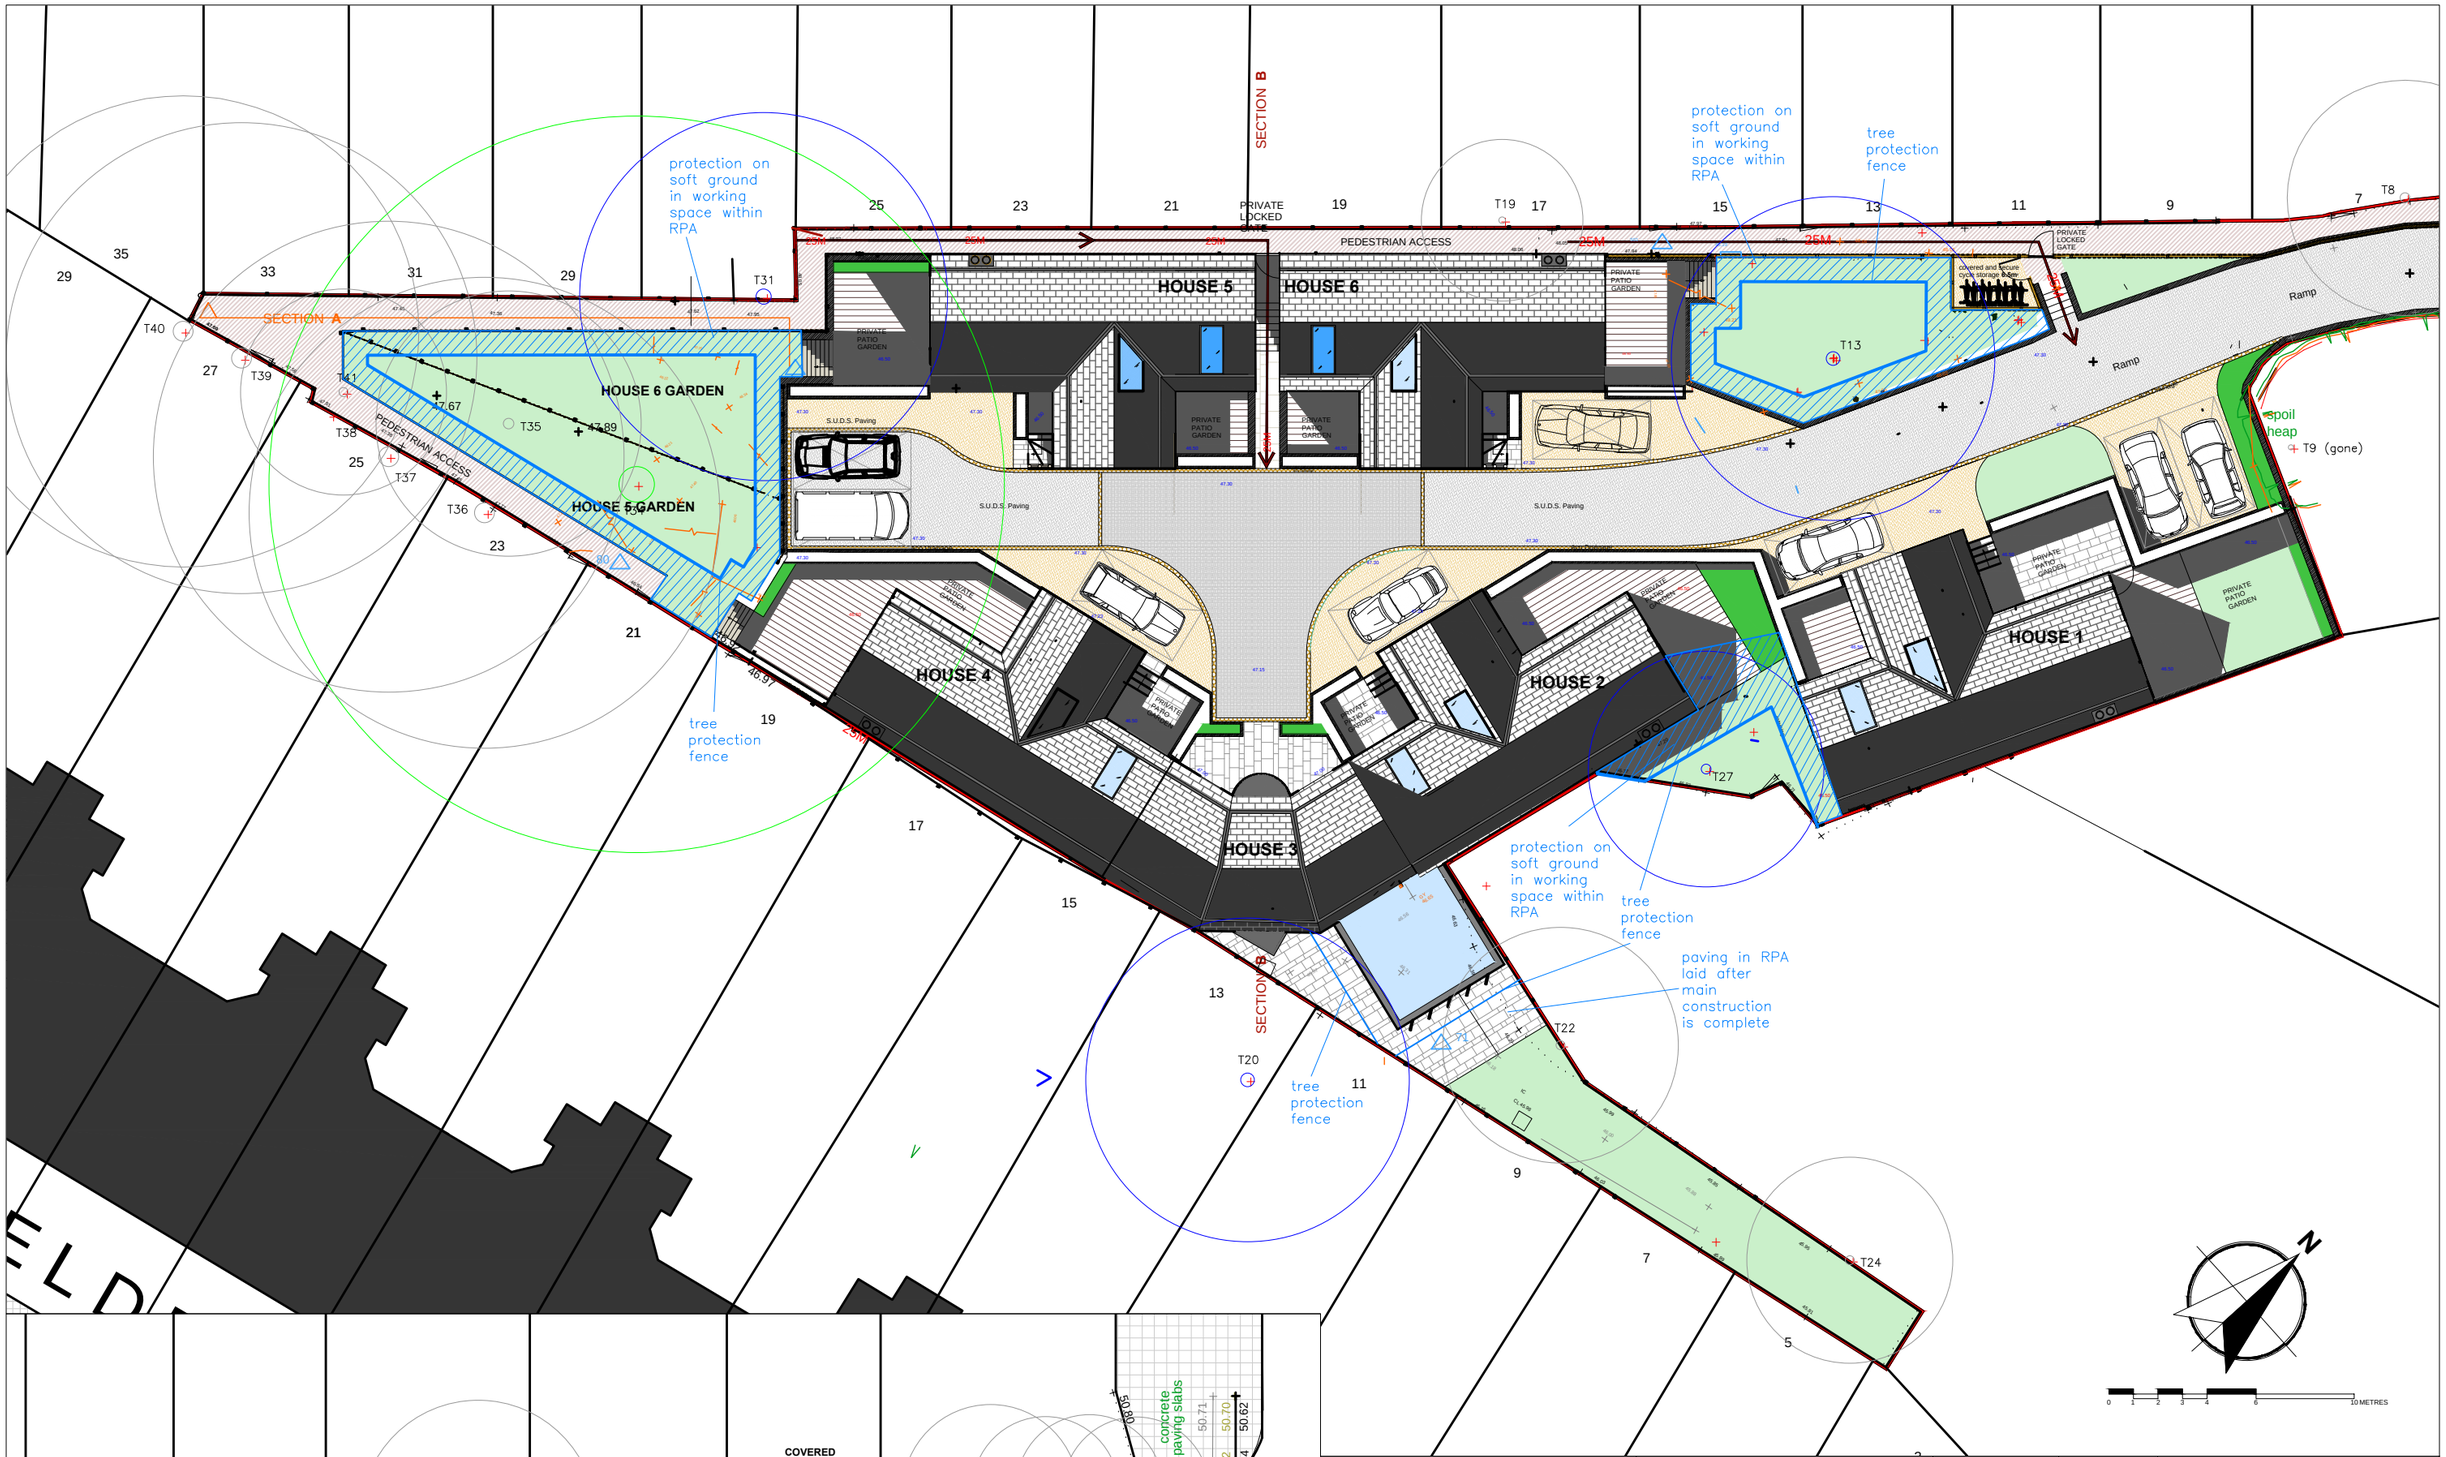



## Simon Pryce Arboriculture

CP House,
Otterspool Way,
Watford,
WD25 8HP
tel 01923 467600
fax 01923 396557
www.simonpryce.co.uk


| | | | |
|---|---|---|---|
| Client: Global Invest | | Ref: 13/078 | Rev: a |
| Site: Hollybank, Muswell Hill, London, N10 3TH | | Scale: 1:250 at A3 | |
| Title: Tree survey - proposed site and tree protection plan | | Original drawing: Crawford Partnership, Muswell Hill, London, N10 | |
| Date: 7 February 2016 | | | |

Root protection areas [RPAs] are colour coded according to retention category from BS5837:2012, Trees in relation to design, demolition and construction:

A = green
B = blue
C = grey
U = red - dashed - also used to denote dead trees with no RPA
Tree protection fencing = mid blue
Crown spreads = mid green