COPYRIGHT: The contents of this drawing may not be reproduced in whole or in part without express written consent of Javied Sharif of JS Surveying and Design Services Ltd.

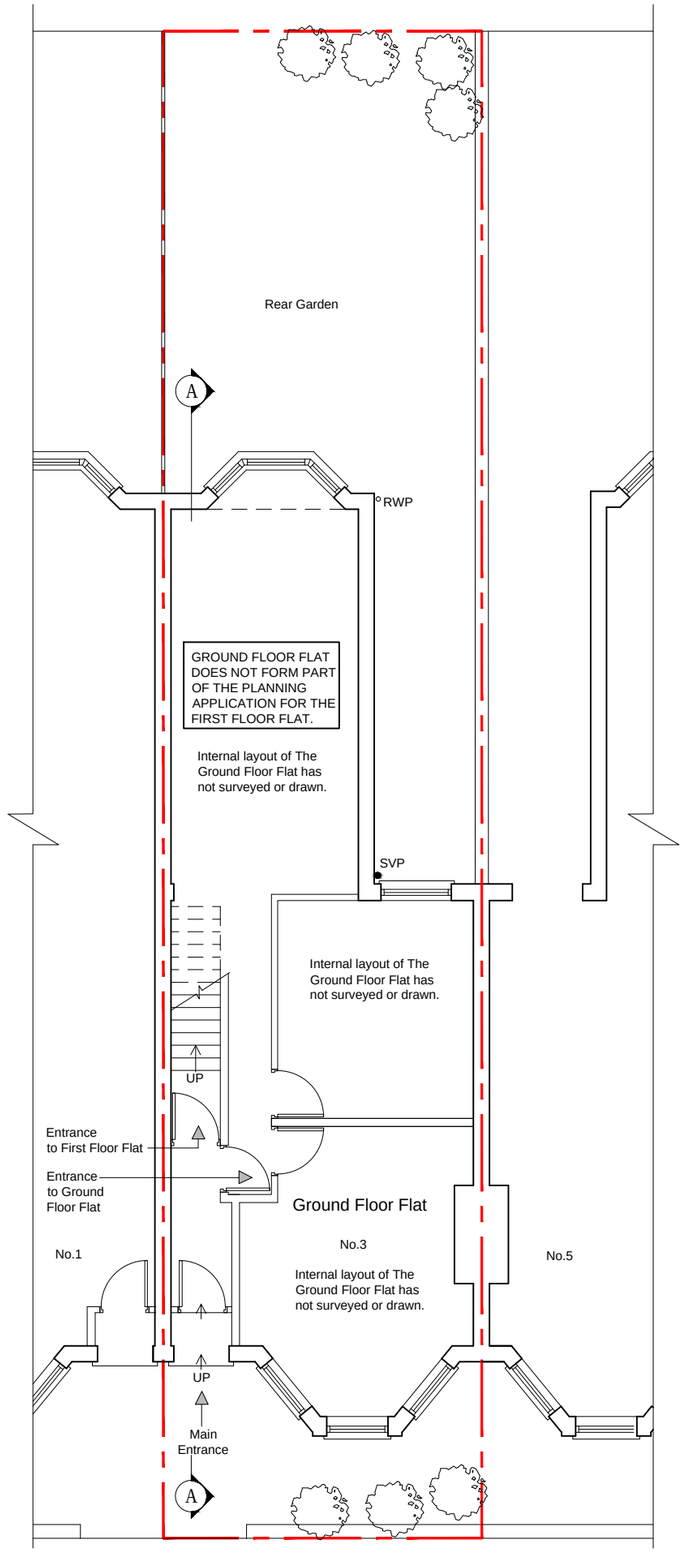

EXISTING GROUND FLOOR PLAN

Scale 1:100

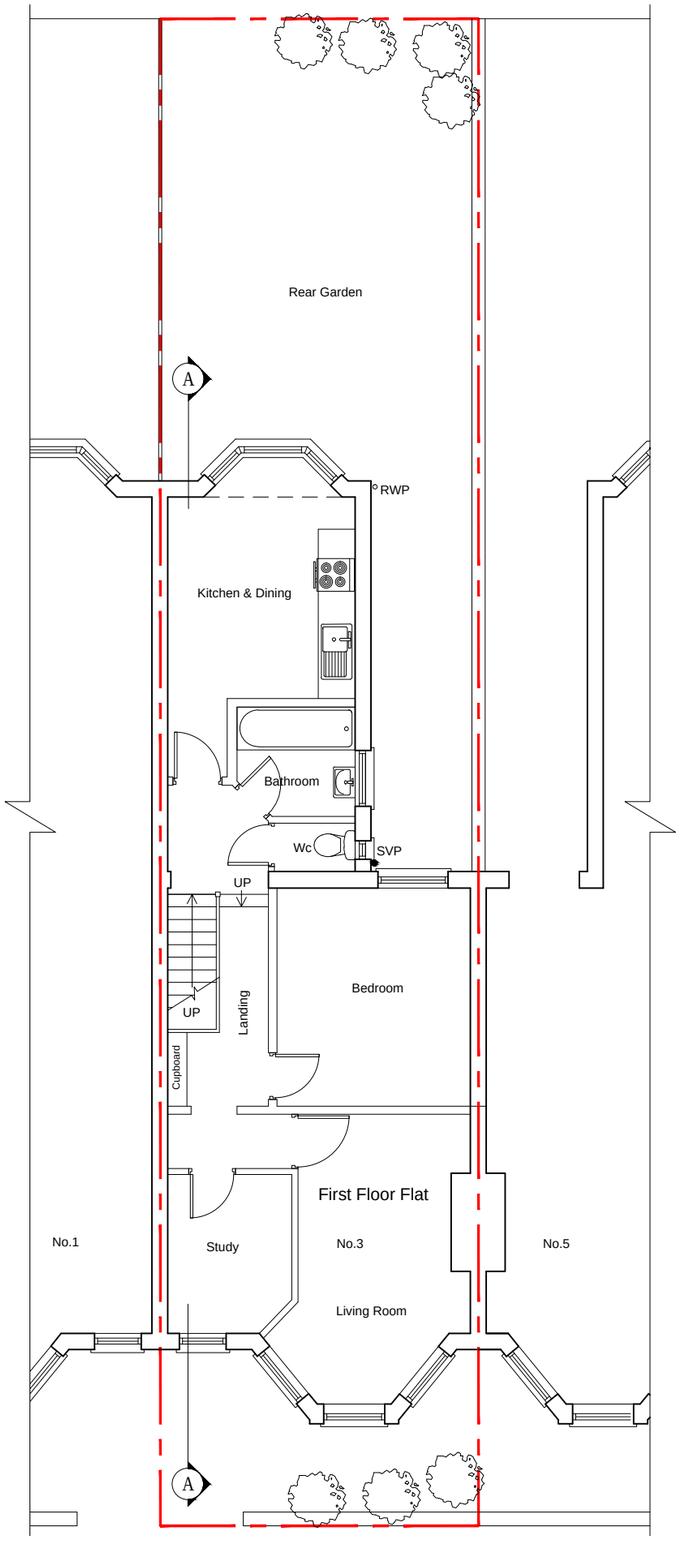

EXISTING FIRST FLOOR PLAN

Scale 1:100

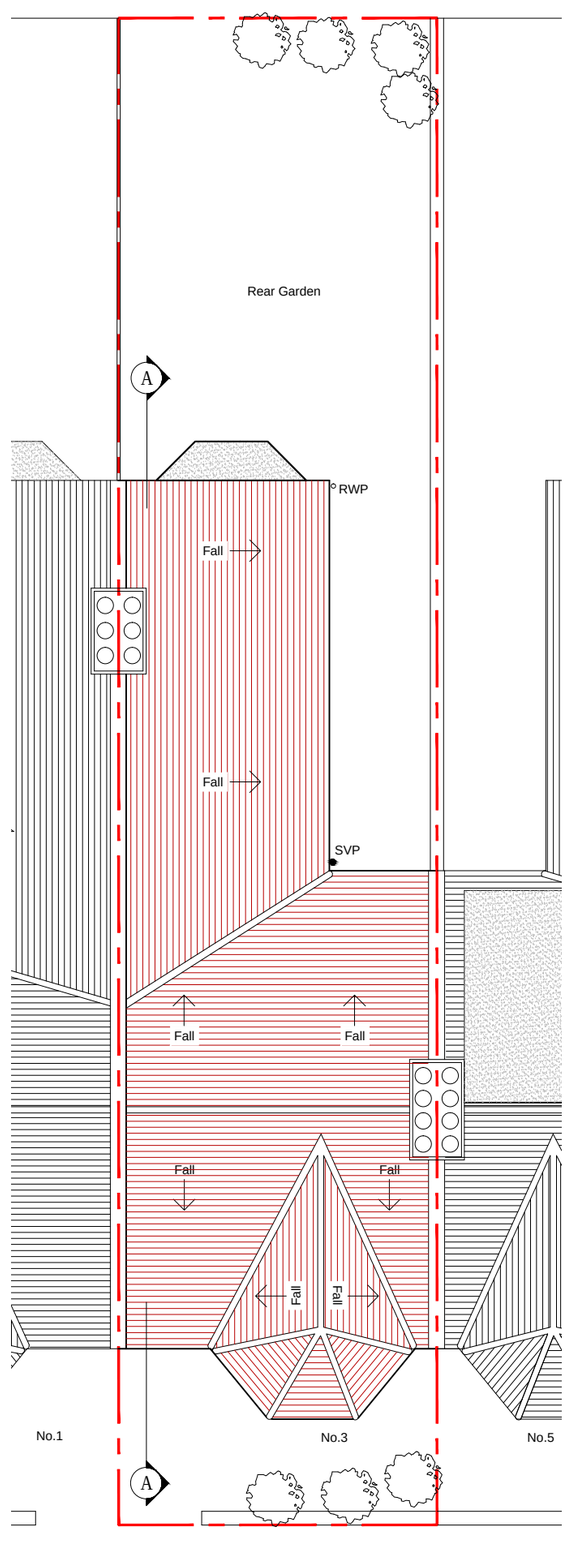

EXISTING ROOF PLAN

Scale 1:100

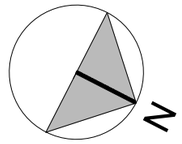

METERS @ 1:100

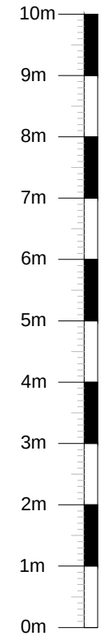

REV	DATE	COMMENT	DRN

JS Surveying & Design Services Limited
110 GOODMAYES ROAD, ILFORD, ESSEX IG3 9UZTEL: 020 8590 2248
E.mail: info@jssd.co.uk

PLANNING ISSUE

SITE ADDRESS:
3 KESTON ROAD,
LONDON, N17 6PJ

SUBJECT:
EXISTING FLOOR PLANS

DRAWING NO: JS/LP/941/02

SCALE: 1:100 @ A3

DATE: FEB 2016

DRAWN BY: AK

CHECKED BY: JS

REV: