
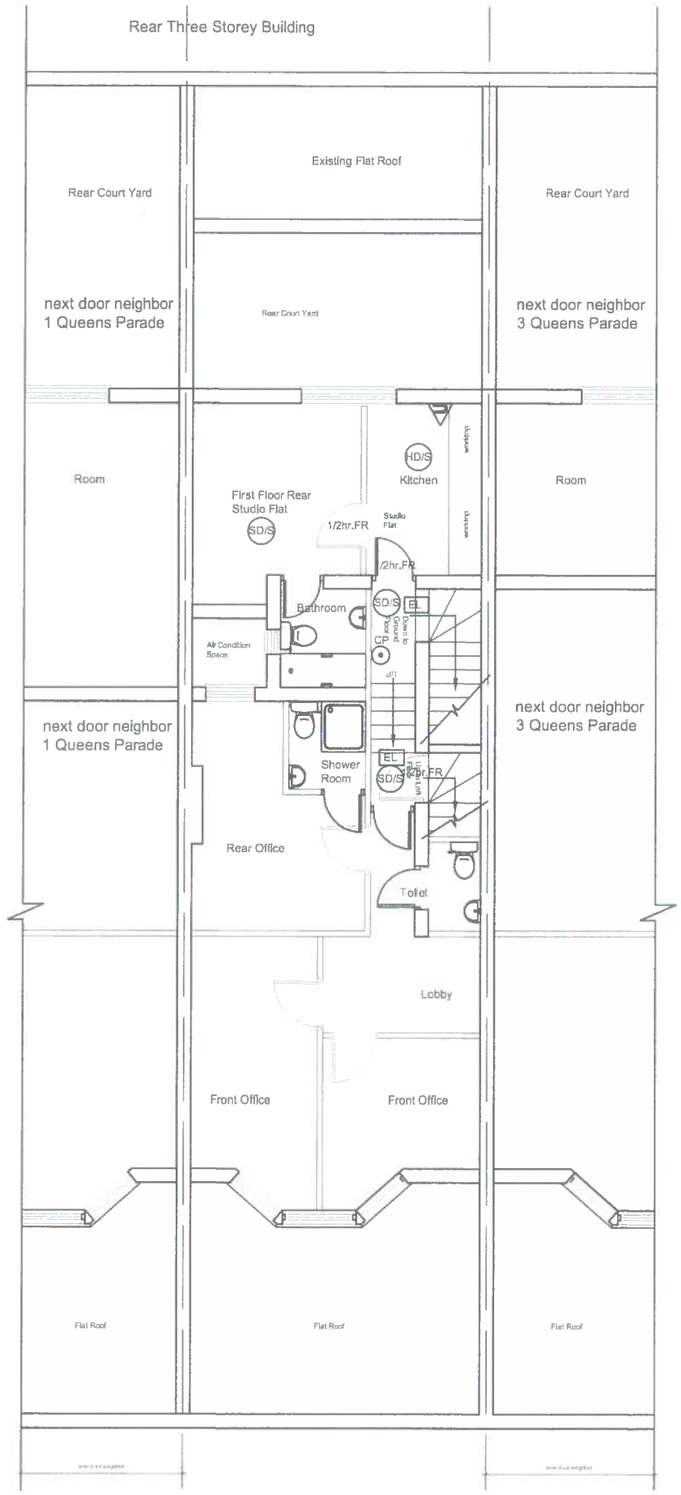


Existing First Floor Plan

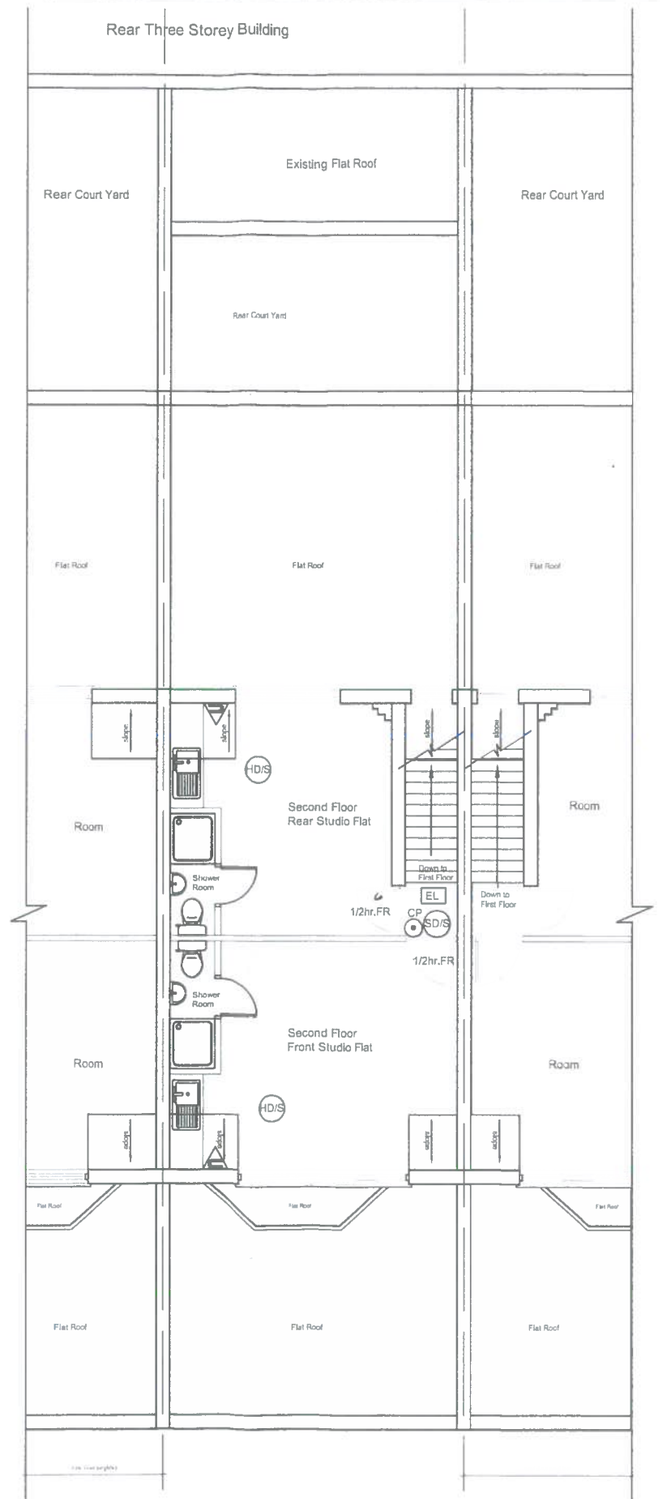

Existing Loft Floor Plan

0 1 2 3 4 5 6 7 8 9 [m] 10

NOTES:
Do not scale, use figured dimensions only. All dimensions to be verified on site prior to the commencement of any work and any discrepancies are to be notified to the Architect immediately. This drawing to be read in conjunction with all related Architect's and Engineer's drawings and any other relevant information.

Legend

- HD/S — Heat Detector with Sounder
- SD/S — Smoke Detector with Sounder
- CP — Call Point
- EL — Emergency Light
- AP — Alarm Panel

BS476 with Intumescent
head door closer

LOFT FLOOR
REAR STUDIO FLAT
Studio 2
2nd floor

Planning Control	SM Design Consultancy Studio 29/2 Crescent Road, Crouch End - London N8 8AL tel: 020 3601 7223 mobile: 07958 475 218 E-mail: smdesignstudio@outlook.com
Rev	
Site:	**2 Queens Parade Green Lanes London N8 0RD**
Client:	**Mrs. A. Hegoda**
Drawing Title:	**Existing First and Loft Floor Plans**
Date:	**February 2016**
Scale:	**1:100**
Drg No:	**PC/2016/001**
	A3 Format