
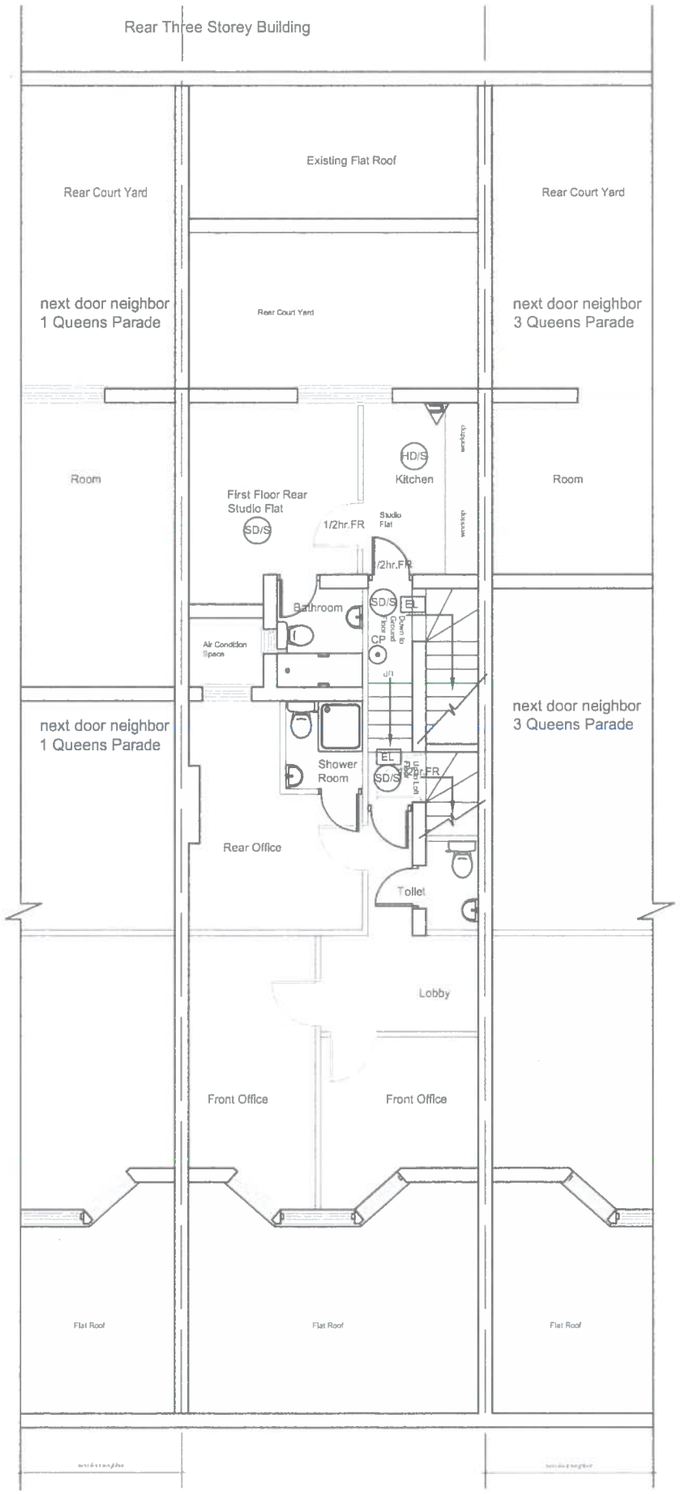


Existing First Floor Plan

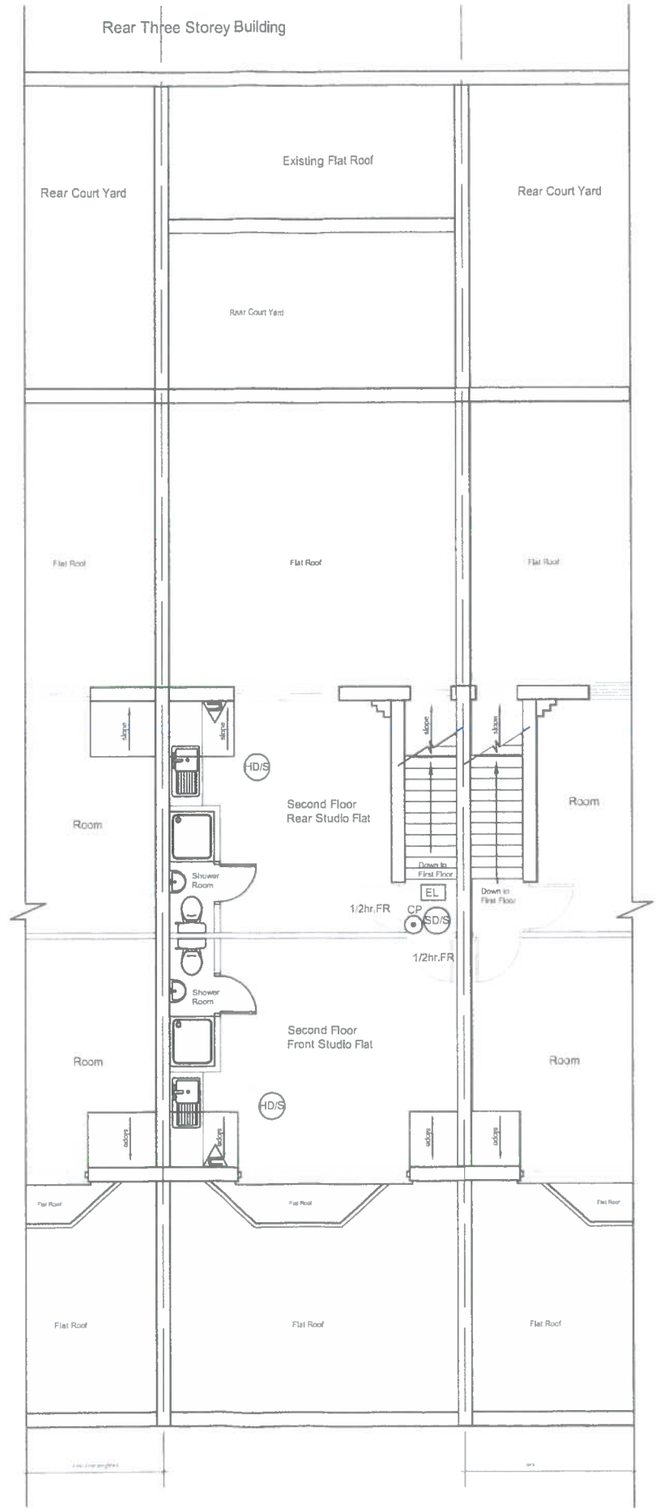

Existing Loft Floor Plan

0 1 2 3 4 5 6 7 8 9 10 [m]

NOTES:
Do not scale, use figured dimensions only. All dimensions to be verified on site prior to the commencement of any work and any discrepancies are to be notified to the Architect immediately. This drawing to be read in conjunction with all related Architect's and Engineer's drawings and any other relevant information.

Legend

HD/S	Heat Detector with Sounder
SD/S	Smoke Detector with Sounder
CP	Call Point
EL	Emergency Light
AP	Alarm Panel
	Fire Blanket
1/2hr.FR	FR doors to BS476 with intumescent strip and over head door closer

FIRST FLOOR
REAR STUDIO
FLAT
Studio 3
1st floor

Plan[illegible]ancy Studio
[illegible] tel: 020 3601 7223 mobile 07958 475 218 E-mail: smdesignstudio@outlook.com

Rev	
Site:	2 Queens Parade Green Lanes London N8 0RD
Client:	Mrs. A. Hegoda
Drawing Title:	Existing First and Loft Floor Plans
Date:	February 2016
Scale:	1:100
Drg No:	PC/2016/001
	A3 Format