
0 5m 10m 15m 20m 25m

Scale: 1:500

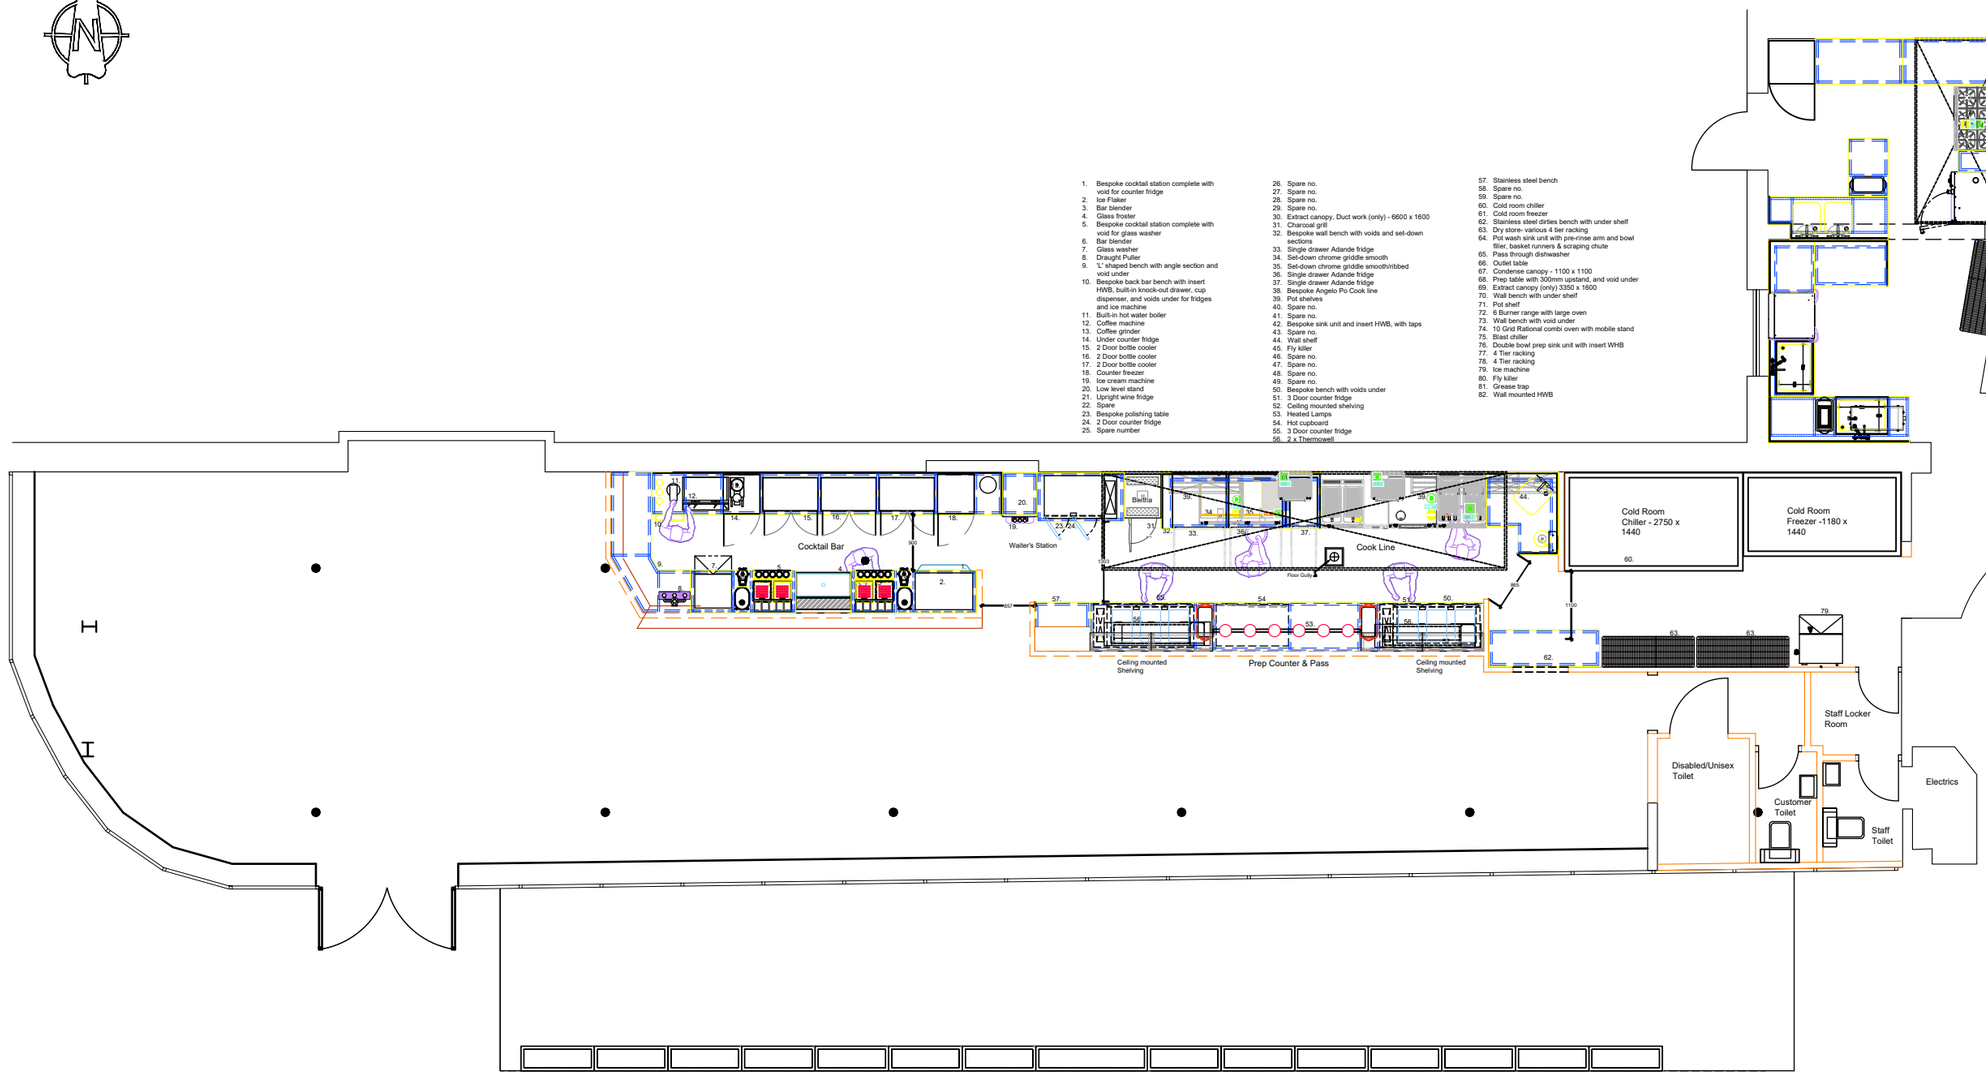

1. Bespoke cocktail station complete with void for counter fridge
2. Ice Flaker
3. Bar blender
4. Glass froster
5. Bespoke cocktail station complete with void for glass washer
6. Bar blender
7. Glass washer
8. Draught Puller
9. 'L' shaped bench with angle section and void under
10. Bespoke back bar bench with insert HWB, built-in knock-out drawer, cup dispenser, and voids under for fridges and ice machine
11. Built-in hot water boiler
12. Coffee machine
13. Coffee grinder
14. Under counter fridge
15. 2 Door bottle cooler
16. 2 Door bottle cooler
17. 2 Door bottle cooler
18. Counter freezer
19. Ice cream machine
20. Low level stand
21. Upright wine fridge
22. Spare
23. Bespoke polishing table
24. 2 Door counter fridge
25. Spare number
26. Spare no.
27. Spare no.
28. Spare no.
29. Spare no.
30. Extract canopy, Duct work (only) - 6600 x 1600
31. Charcoal grill
32. Bespoke wall bench with voids and set-down sections
33. Single drawer Adande fridge
34. Set-down chrome griddle smooth
35. Set-down chrome griddle smooth/ribbed
36. Single drawer Adande fridge
37. Single drawer Adande fridge
38. Bespoke Angelo Po Cook line
39. Pot shelves
40. Spare no.
41. Spare no.
42. Bespoke sink unit and insert HWB, with taps
43. Spare no.
44. Wall shelf
45. Fly killer
46. Spare no.
47. Spare no.
48. Spare no.
49. Spare no.
50. Bespoke bench with voids under
51. 3 Door counter fridge
52. Ceiling mounted shelving
53. Heated Lamps
54. Hot cupboard
55. 3 Door counter fridge
56. 2 x Thermowell
57. Stainless steel bench
58. Spare no.
59. Spare no.
60. Cold room chiller
61. Cold room freezer
62. Stainless steel dirties bench with under shelf
63. Dry store- various 4 tier racking
64. Pot wash sink unit with pre-rinse arm and bowl filler, basket runners & scraping chute
65. Pass through dishwasher
66. Outlet table
67. Condense canopy - 1100 x 1100
68. Prep table with 300mm upstand, and void under
69. Extract canopy (only) 3350 x 1600
70. Wall bench with under shelf
71. Pot shelf
72. 6 Burner range with large oven
73. Wall bench with void under
74. 10 Grid Rational combi oven with mobile stand
75. Blast chiller
76. Double bowl prep sink unit with insert WHB
77. 4 Tier racking
78. 4 Tier racking
79. Ice machine
80. Fly killer
81. Grease trap
82. Wall mounted HWB



Notes

All dimensions to be checked by the Contractor before construction proceeds.

This drawing is the copyright of IntelliArch Limited and shall not be anyway used or reproduced without their prior written consent.

rev.		date.	dwn.

FOR PLANNING

IntelliArch Ltd

Intelligent Architecture and Surveying

30 Pembroke Avenue, Enfield EN1 4HB

T: 0208 4435882 **M:** 07956 296 076 **E:** murat@i-arch.co.uk
W: www.i-arch.co.uk

project
26 The Broadway
London N8 9ST

title
Proposed Floor Plan

scale
1:100 @ A3

dwn
MA

date
February 2016

chk

drg no.
1257-20

rev
A