

FRONT ELEVATION



REAR ELEVATION

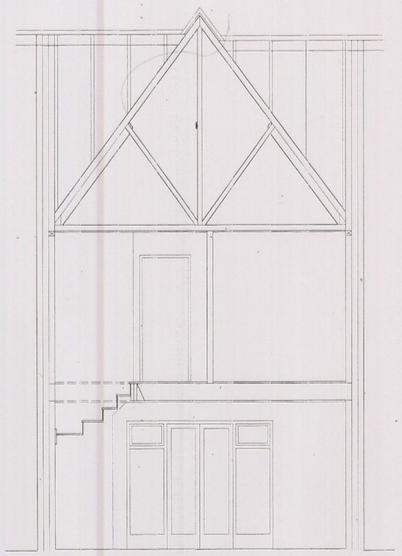

SECTION XX



LOCATION PLAN 1:1000

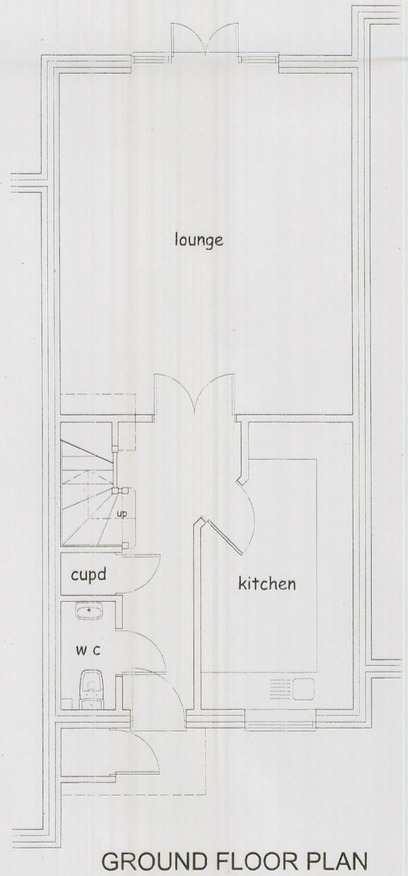

GROUND FLOOR PLAN

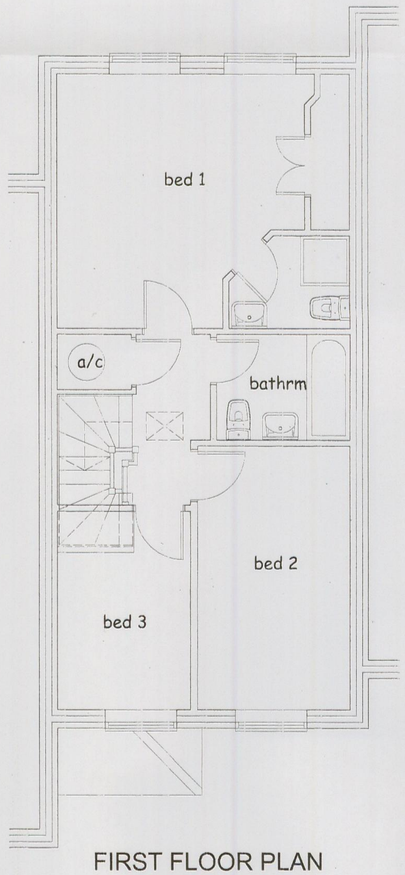

FIRST FLOOR PLAN

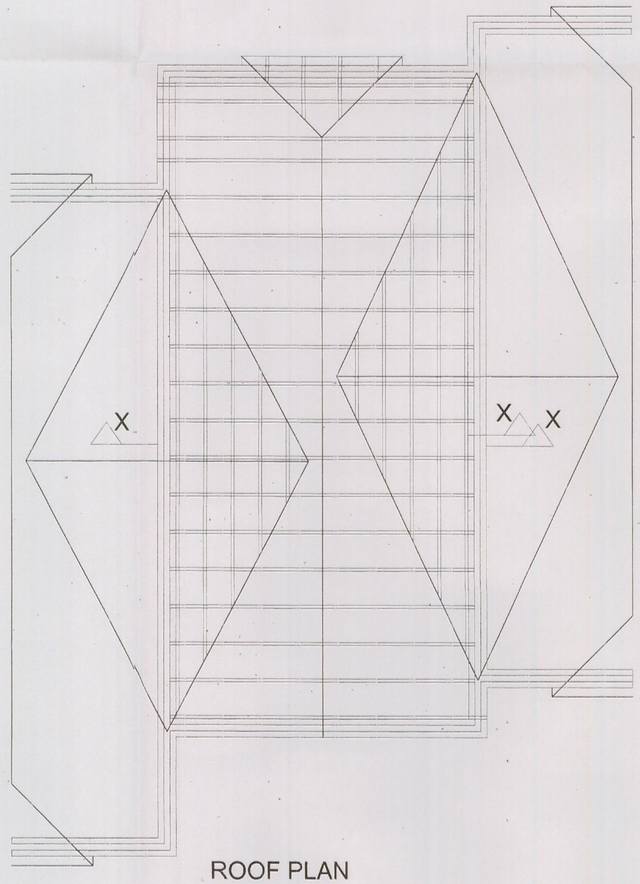

ROOF PLAN

0 1 2 3 4 5
Metres

No.	Date	Revision	Initial

Project

PROPOSED LOFT CONVERSION TO 12 GREENFIELD DRIVE, LONDON N2 9AF

Client

MR S MCFADDEN

Drawing

EXISTING PLAN

Scale 1:50 @ A1 Drawn C.R

Checked Date Jan 16

Drawing No.

MAC/16/01

This drawing and design is copyright and must not be reproduced in part or in whole without prior written consent. Contractors must verify all dimensions on site before commencing work