

Rev	Description	Date

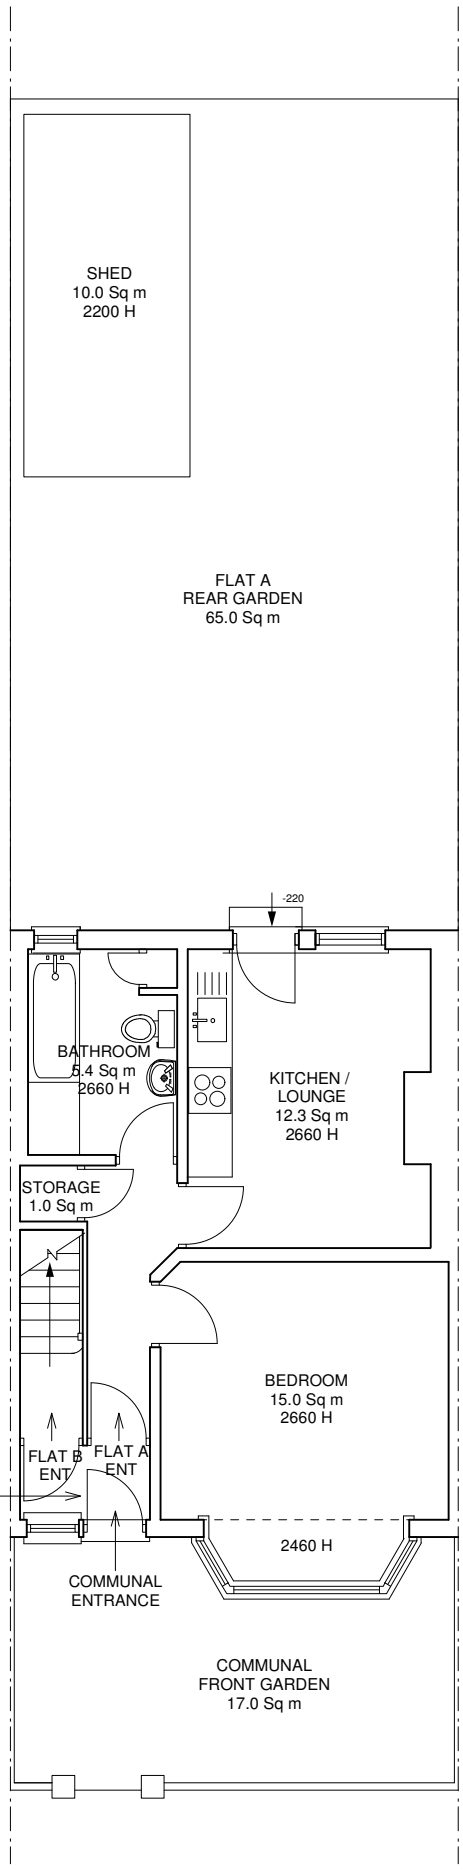

EXISTING GROUND FLOOR

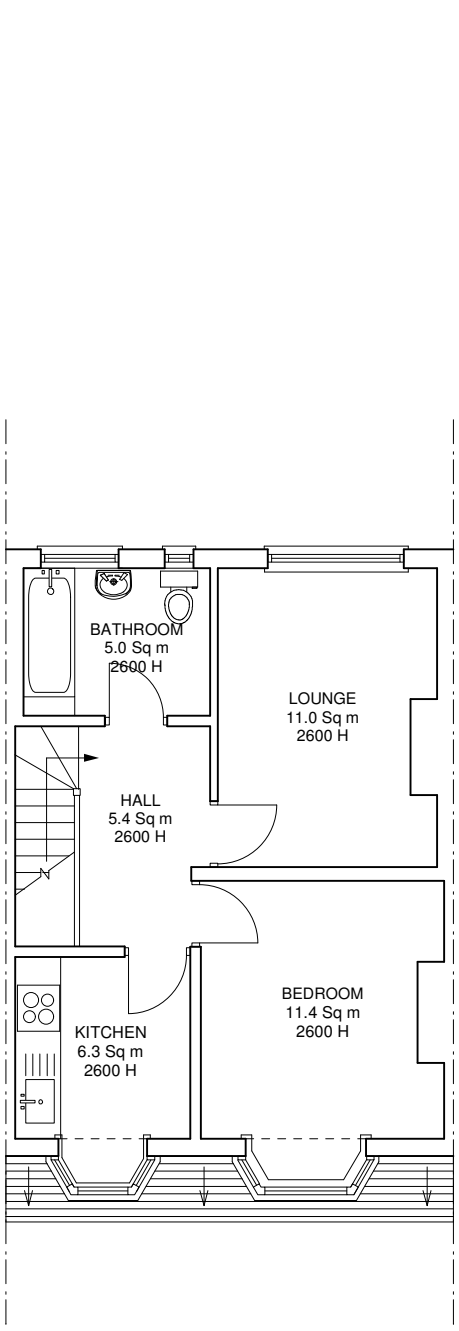

EXISTING FIRST FLOOR



EXISTING FRONT ELEVATION



EXISTING REAR ELEVATION

CUBE Architects Ltd
Derek Danso
89 Alberta Road
Bush Hill Park
Enfield
London
EN1 1JA

Tel / Fax : +44 (0)208 447 55 45
Mobile : +44 (0)7900 155 605

Email : info@cube-architects.co.uk

Project:
EXISTING TWO X SELF CONTAINED FLATS

84 BRANTWOOD ROAD,
TOTTENHAM,
HARINGEY,
LONDON,
N17 0EU

Notes:

partner LABC

arb Architects Registration Board

Drawn By:	Date:
D Danso	25-11-15

Title:
EXISTING GROUND FLOOR
EXISTING FIRST FLOOR
EXISTING FRONT FLOOR
EXISTING REAR FLOOR

Drawing No:	Scale:
DRG/001/251115	1:100