

FRONT ELEVATION

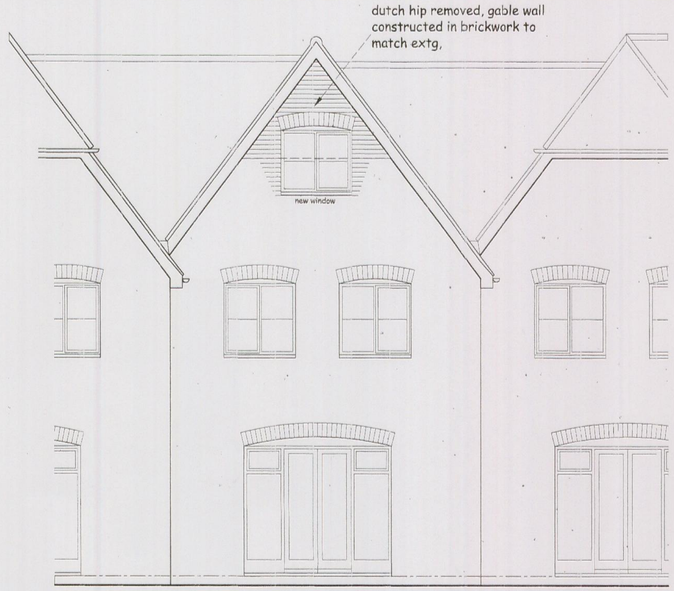

REAR ELEVATION

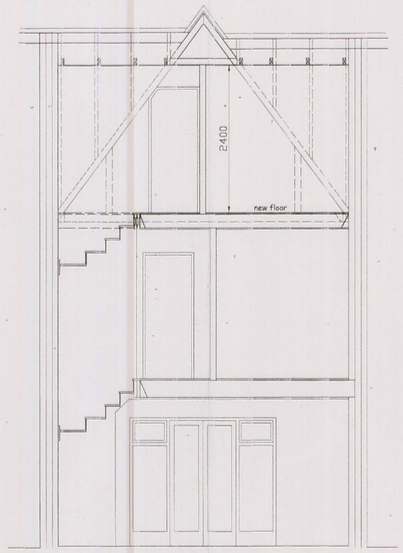

SECTION XX

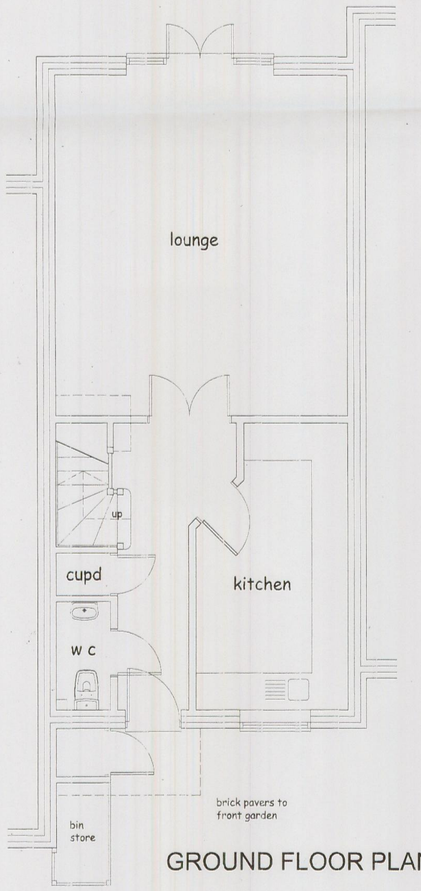

GROUND FLOOR PLAN

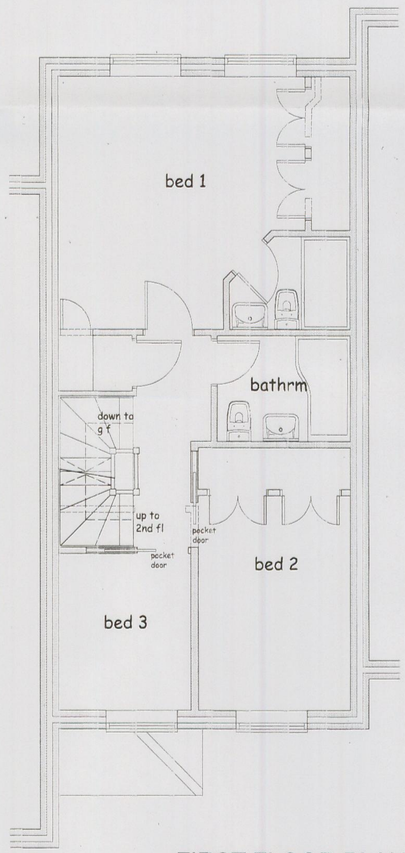

FIRST FLOOR PLAN

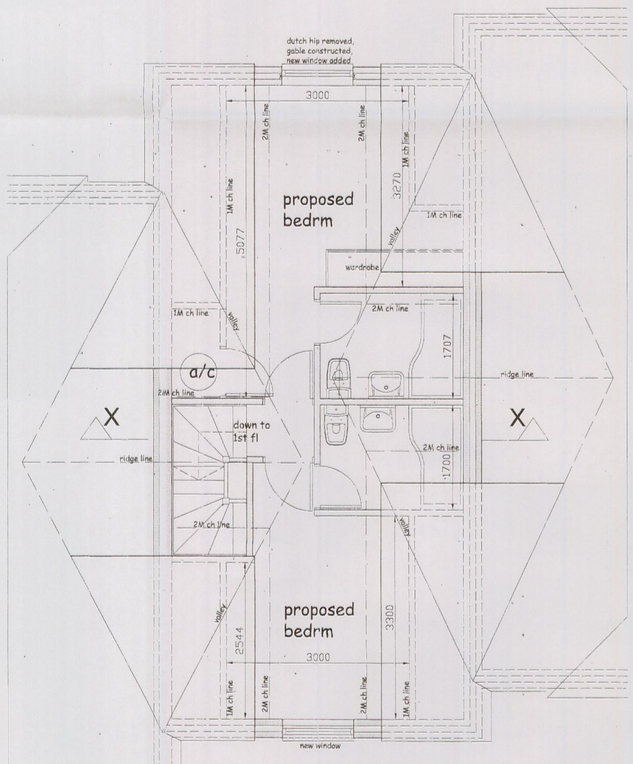

2ND FLOOR PLAN

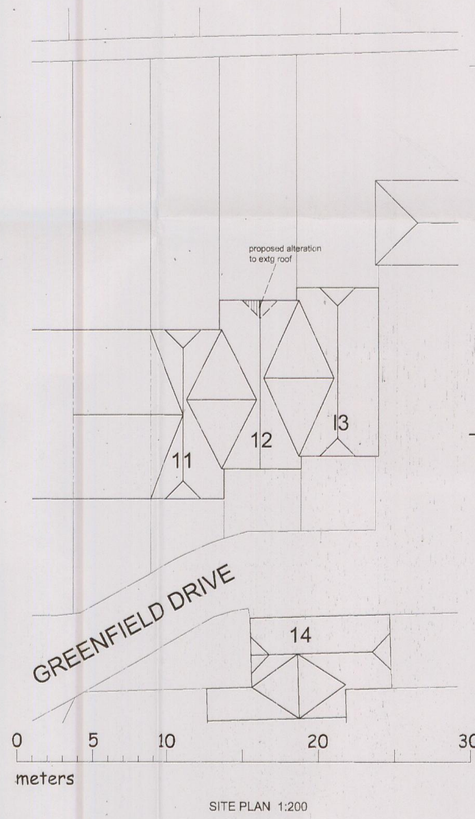

SITE PLAN 1:200

0 1 2 3 4 5
Metres

No.	Date	Revision	Initial

Project

PROPOSED LOFT CONVERSION TO 12 GREENFIELD DRIVE, LONDON N2 9AF

Client

MR S MCFADDEN

Drawing

PROPOSED PLAN

Scale 1:50 @ A1 Drawn C.R

Checked Date Jan 16

Drawing No.

MAC/16/02A

This drawing and design is copyright and must not be reproduced in part or in whole without prior written consent. Contractors must verify all dimensions on site before commencing work