COPYRIGHT: The contents of this drawing may not be reproduced in whole or in part without express written consent of Javied Sharif of JS Surveying and Design Services Ltd.

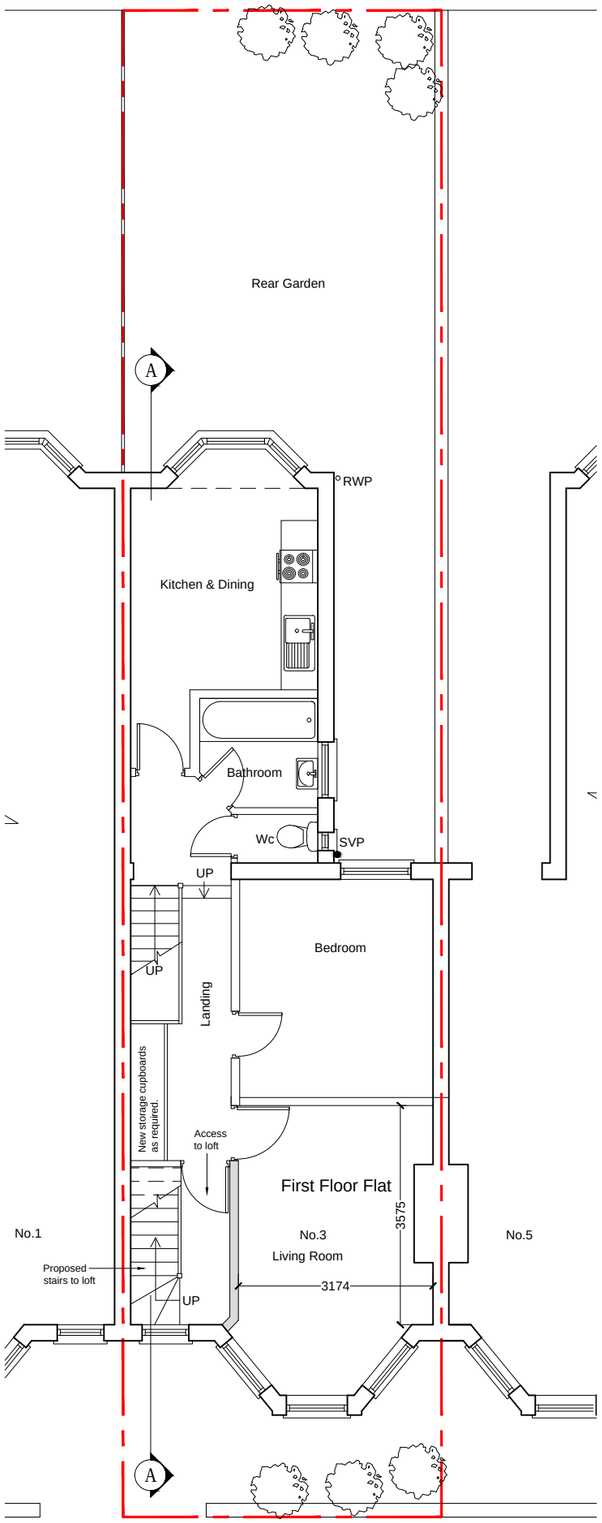

PROPOSED FIRST FLOOR PLAN

Scale 1:100

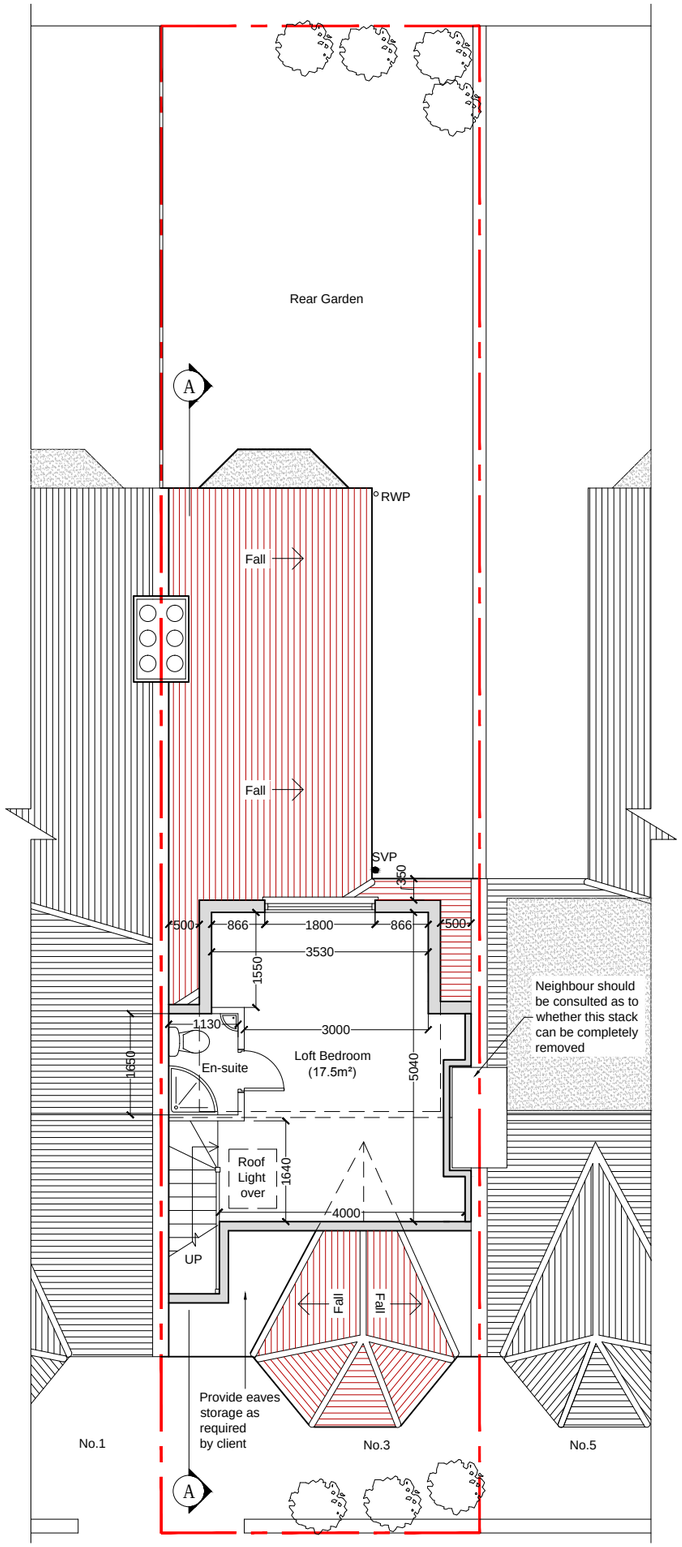

PROPOSED LOFT FLOOR PLAN

Scale 1:100

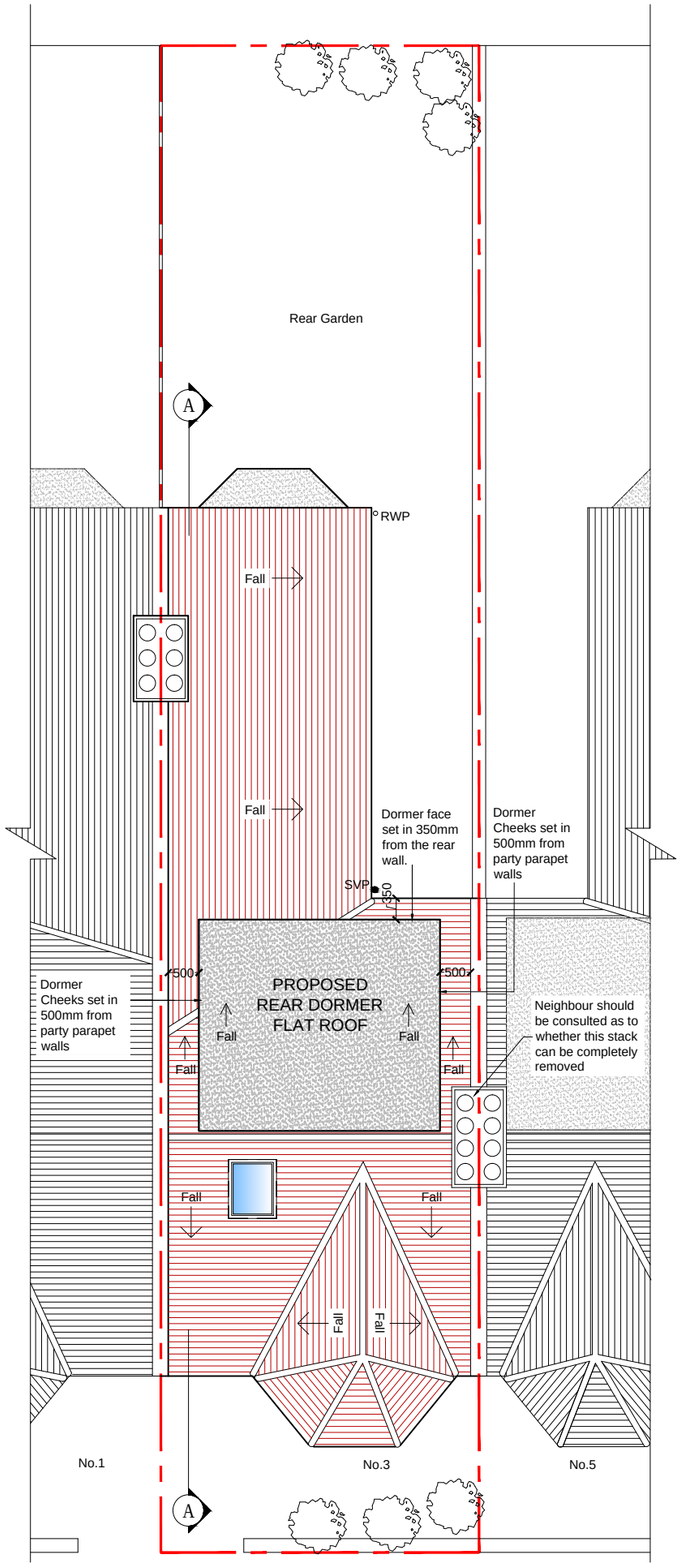

PROPOSED ROOF PLAN

Scale 1:100

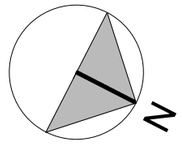

METERS @ 1:100

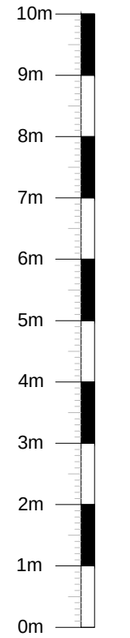

REV	DATE	COMMENT	DRN

JS Surveying & Design Services Limited
110 GOODMAYES ROAD, ILFORD, ESSEX IG3 9UZ
TEL: 020 8590 2248
E.mail: info@jssd.co.uk

P L A N N I N G I S S U E

SITE ADDRESS:	3 KESTON ROAD, LONDON, N17 6PJ
SUBJECT:	PROPOSED FLOOR PLANS
DRAWING NO:	JS/LP/941/04
SCALE:	1:100 @ A3
DATE:	FEB 2016
DRAWN BY:	AK
CHECKED BY:	JS
REV:	