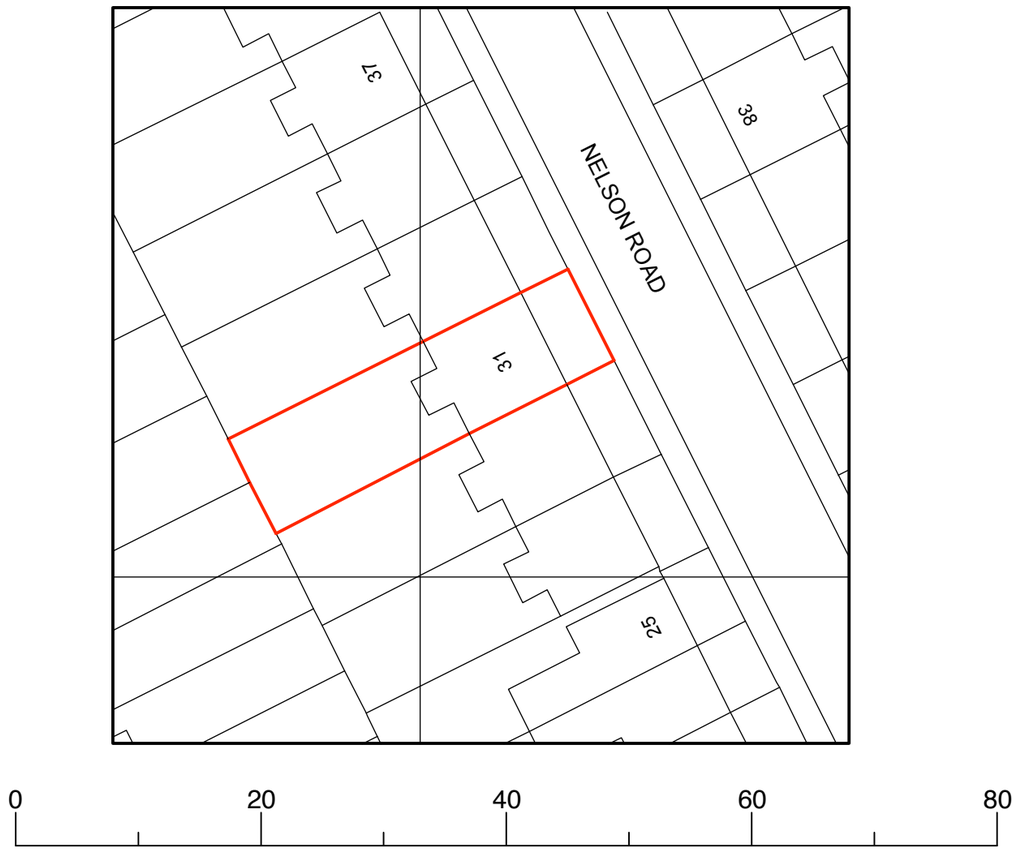

Martyn Clarke Architecture
78 Crouch Hill N8 9EE
office **0207 263 7121** mob **07710 080117**
e-mail info@martynclarkearchitecture.com
web www.martynclarkearchitecture.com

Project No. 6226	31 Nelson Road N8 9RX Site Block Plan 1:500		Notes: All setting out to be confirmed on site with architect
Dwg. No. 02 Rev: -	Scale: 1:500 @ A3	Date: July 2015	