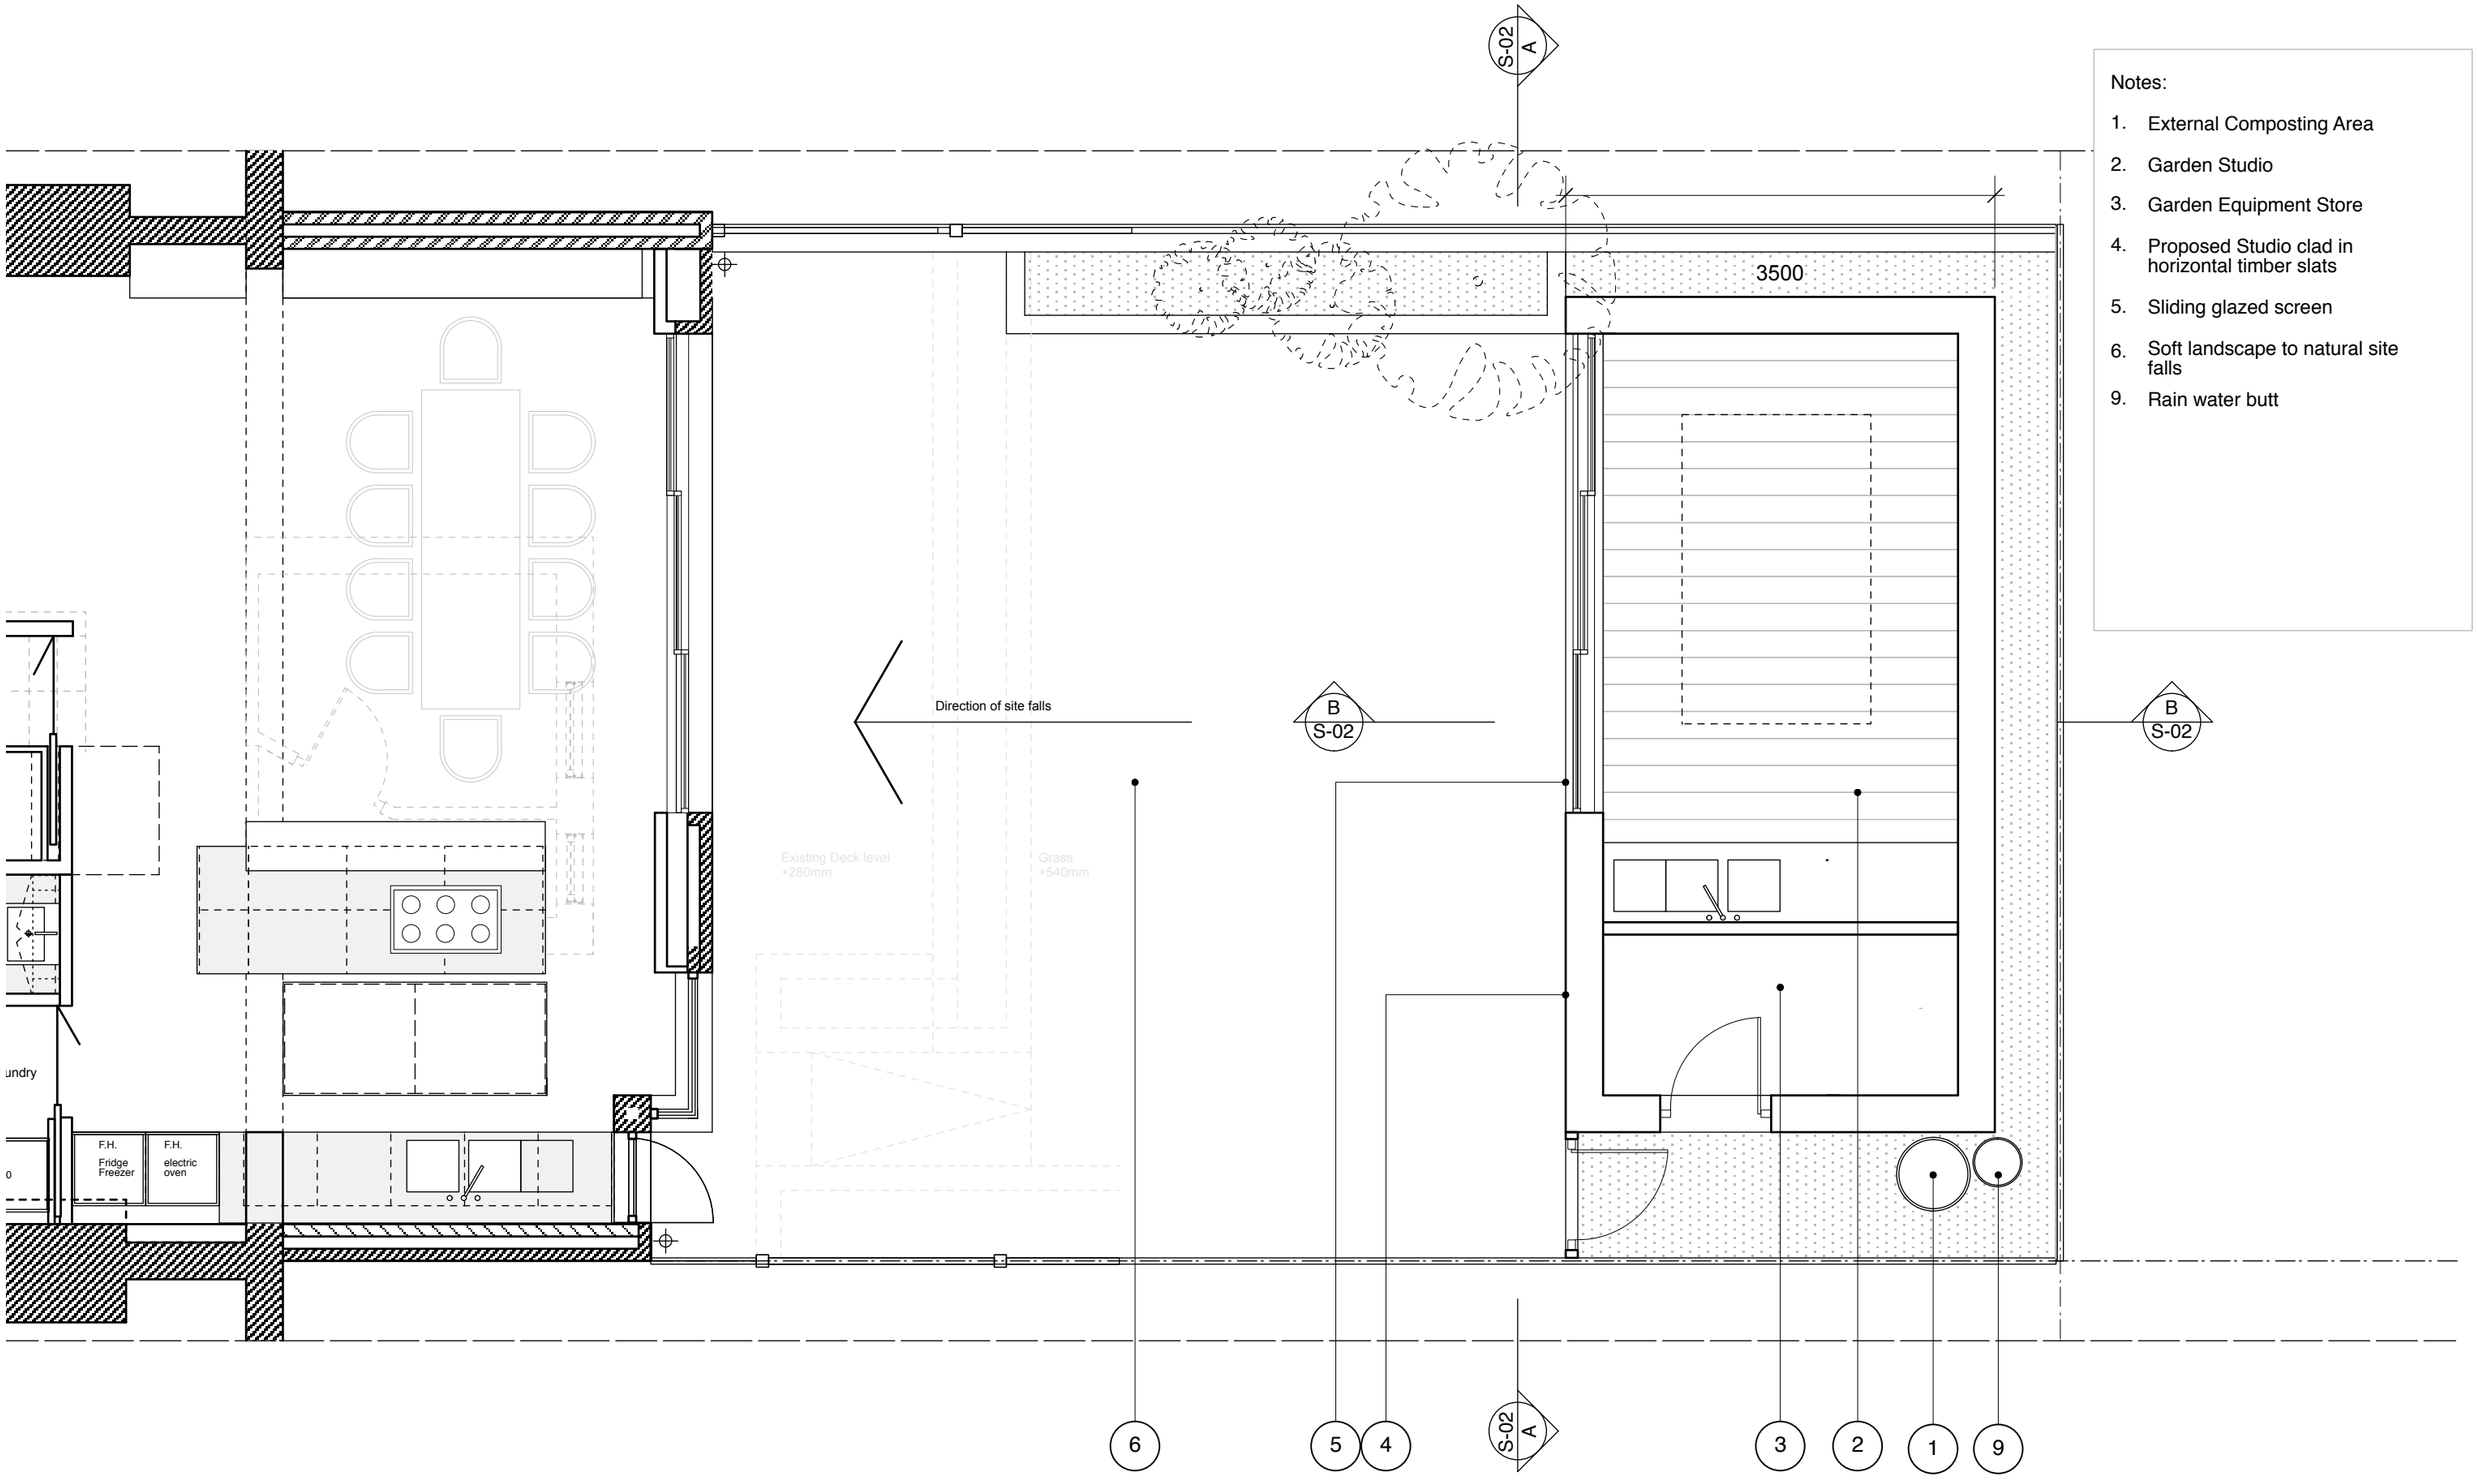

Notes:

1. External Composting Area
2. Garden Studio
3. Garden Equipment Store
4. Proposed Studio clad in horizontal timber slats
5. Sliding glazed screen
6. Soft landscape to natural site falls
9. Rain water butt

Martyn Clarke Architecture
78 Crouch Hill N8 9EE
office **0207 263 7121** mob **07710 080117**
e-mail info@martynclarkearchitecture.com
web www.martynclarkearchitecture.com

Project No. 6226	Title. 31 Nelson Rd London N8 9RX Proposed STUDIO Plan	
Dwg. No. S-01 Rev: -	Scale: 1:50@ A3	Date: Jan 2016

Notes:
All setting out to be confirmed on site with architect

Notes:

1. External Composting Area
2. Garden Studio
3. Garden Equipment Store
4. Proposed Studio clad in horizontal timber slats
5. Sliding glazed screen
6. Soft landscape to natural site falls
7. Green Sedum Roof with wild flower mix system by Blackdown Horticultural Ltd.
8. Reclaimed frameless glazed roof light

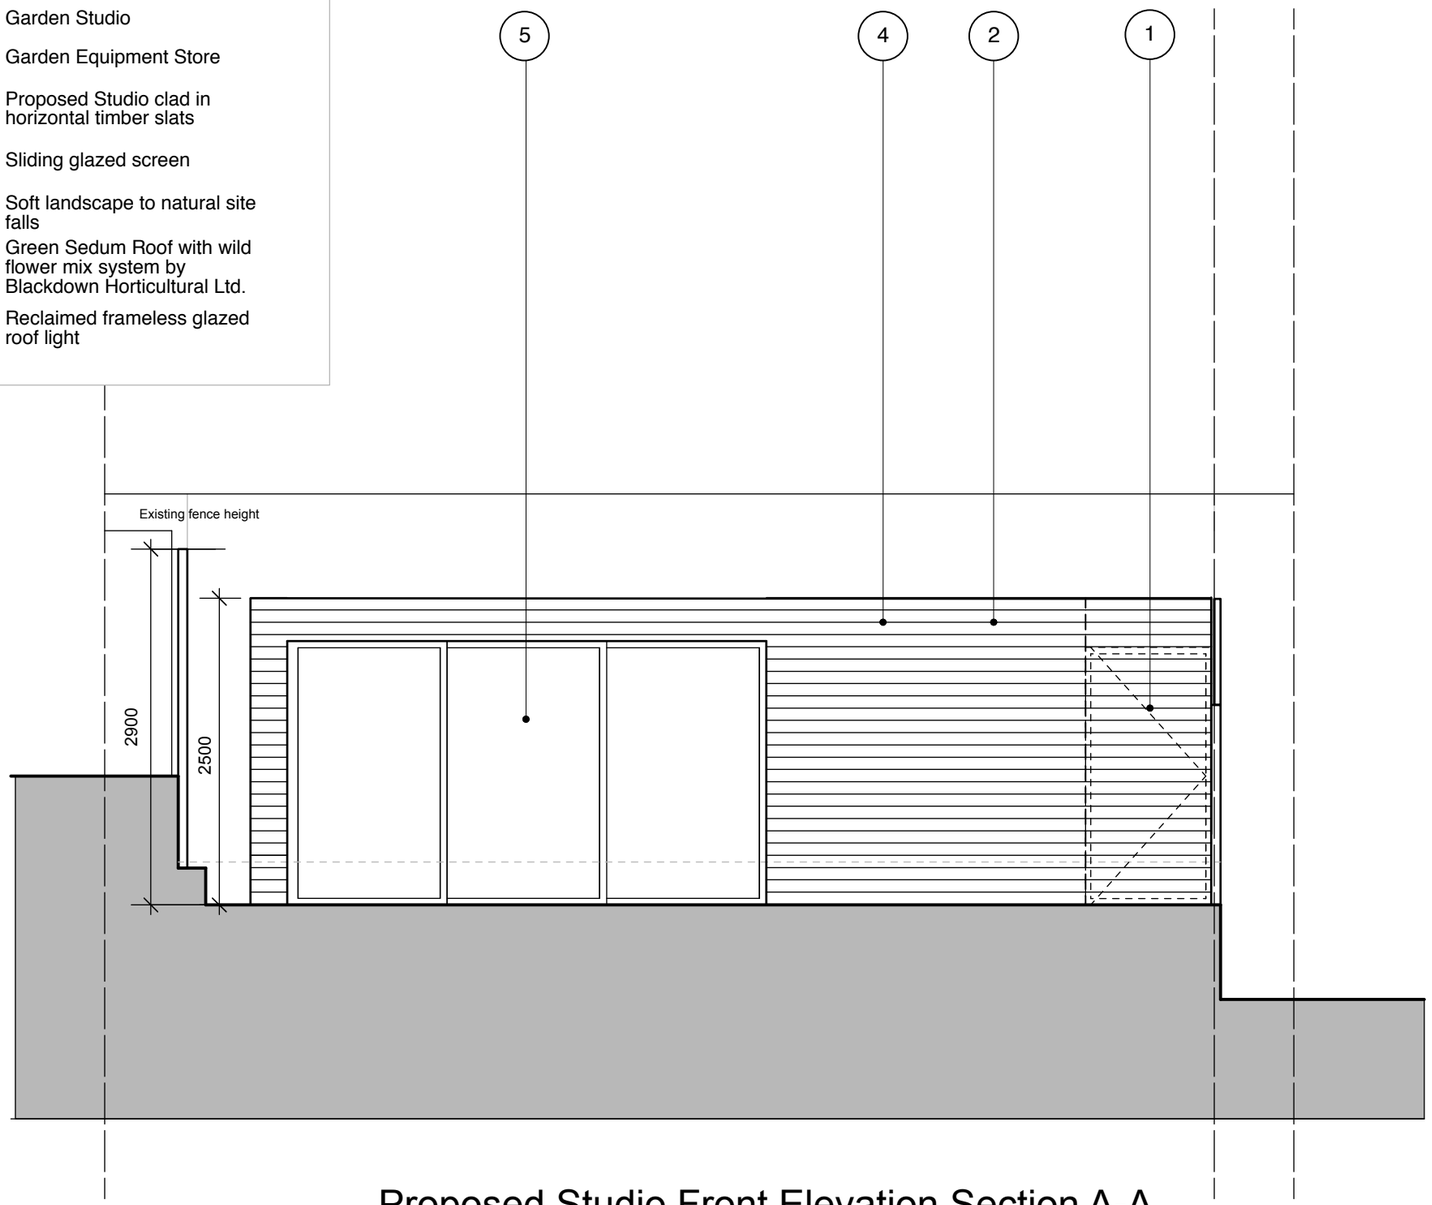

Proposed Studio Front Elevation Section A-A

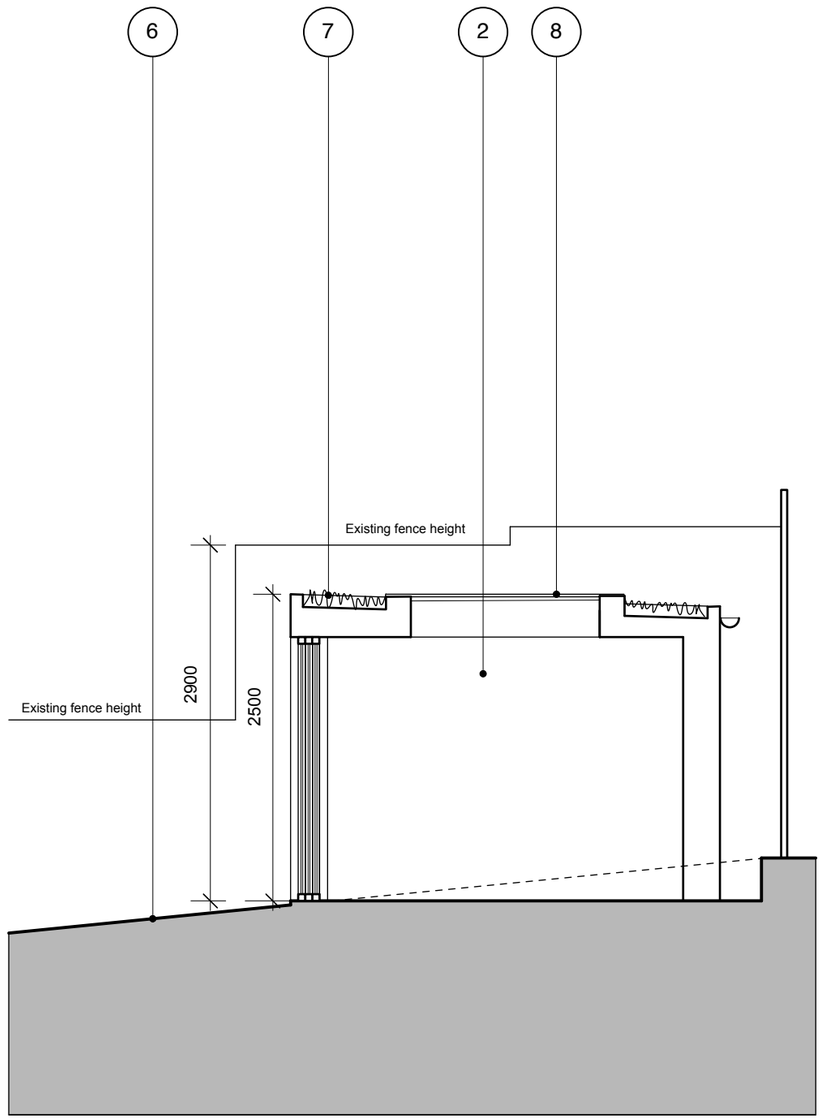

Proposed Studio Section B-B

Martyn Clarke Architecture
78 Crouch Hill N8 9EE
office **0207 263 7121** mob **07710 080117**
e-mail info@martynclarkearchitecture.com
web www.martynclarkearchitecture.com

Project No. 6226	Title. 31 Nelson Rd London N8 9RX Proposed STUDIO Elevation/Section		Notes: All setting out to be confirmed on site with architect
Dwg. No. S-02 Rev: -	Scale: 1:50@ A3	Date: Jan 2016	