Ground Floor Plan - Current

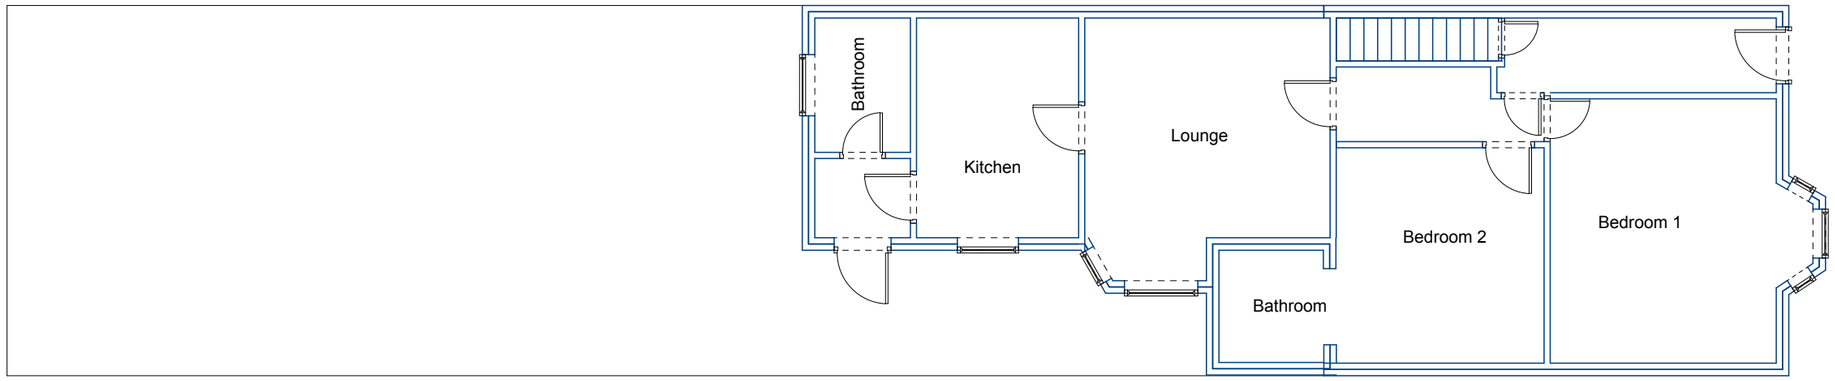

Ground Floor Plan - Proposed

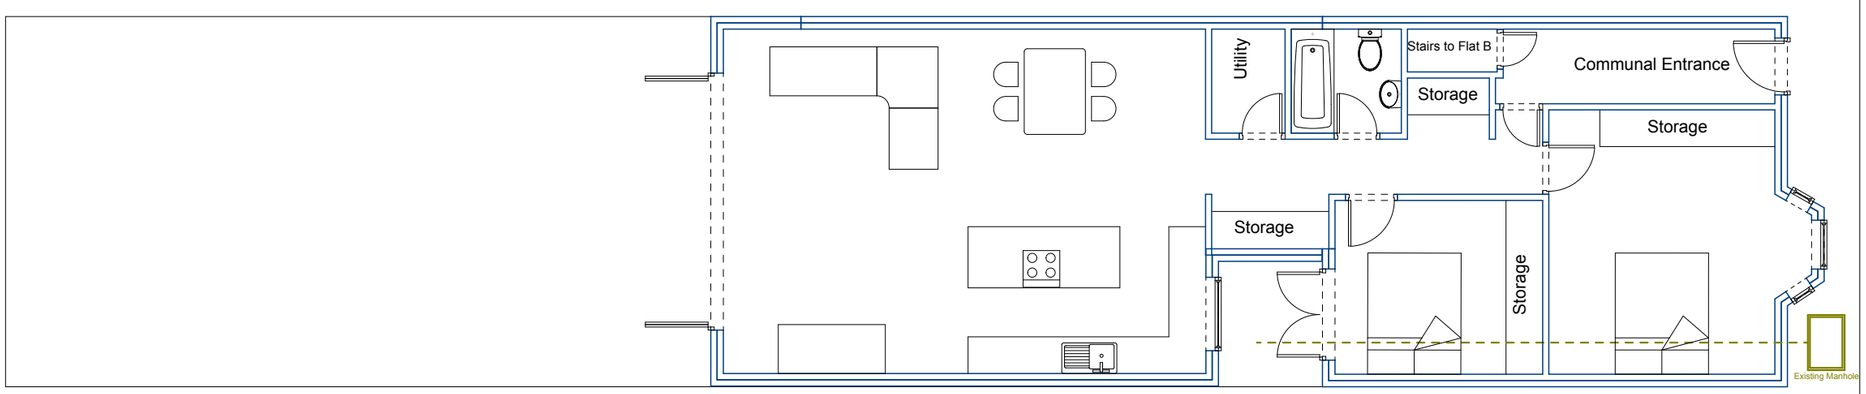

Notes

1. Current Bathroom off bedroom 2 to be demolished to make way for courtyard, providing light to bedroom 2.

2. Rear lean-to extension to be demolished.

3. Rear and side return extension to be built with flat roof with the insertion of roof lights.

4. External walls of extension to be finished with render and painted.

Project

Project Description

Flat A
58 Lausanne Road
London, N8 0HP

Drawing Title

Floor Plan - Current & Proposed Drawings Included

Client

Name

Drawing No. 4

Date	Scale
Feb 2016	1:100
Drawn by	Checked by
Name	Name

Page Size - A3

2000mm

Do not scale from drawing, all dimensions to be checked on site.