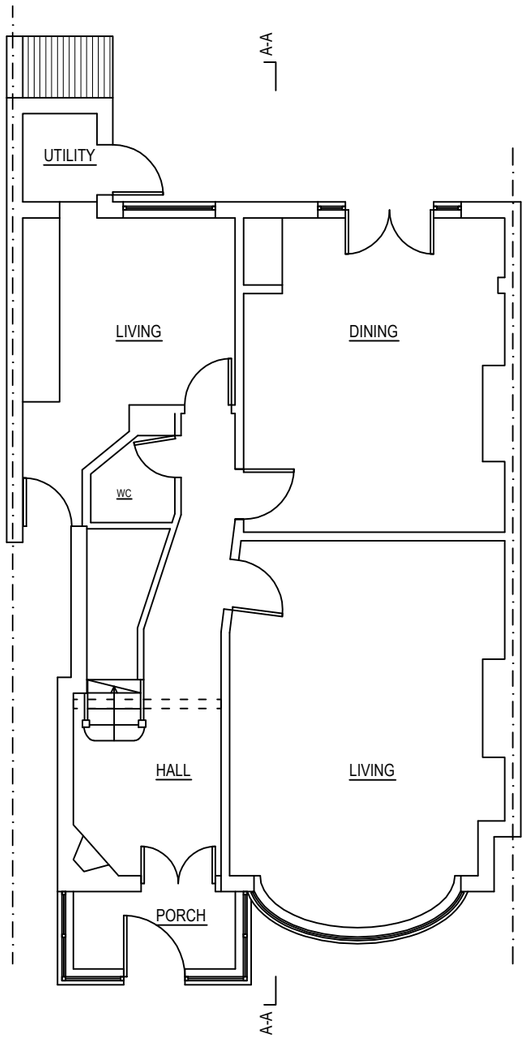

EXISTING GROUND FLOOR PLAN

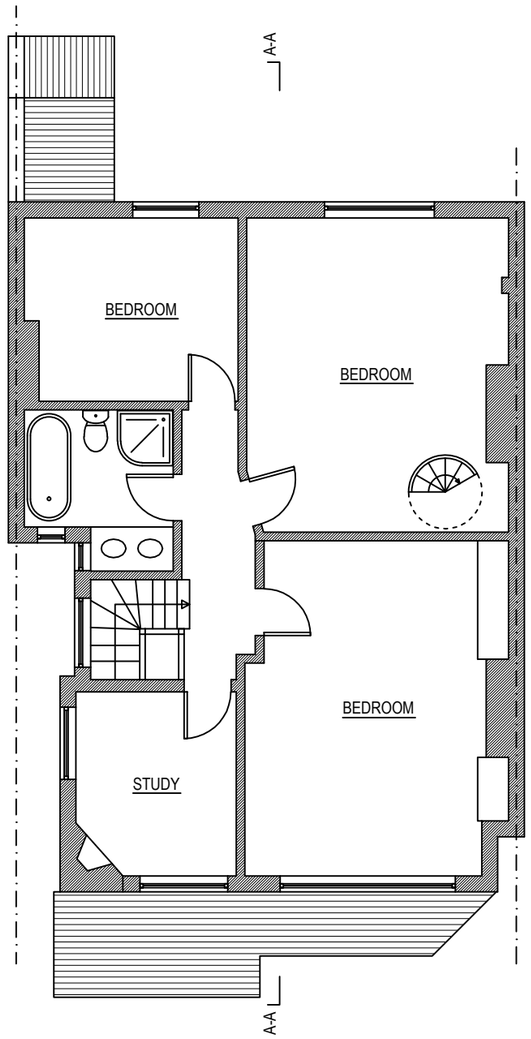

EXISTING FIRST FLOOR PLAN

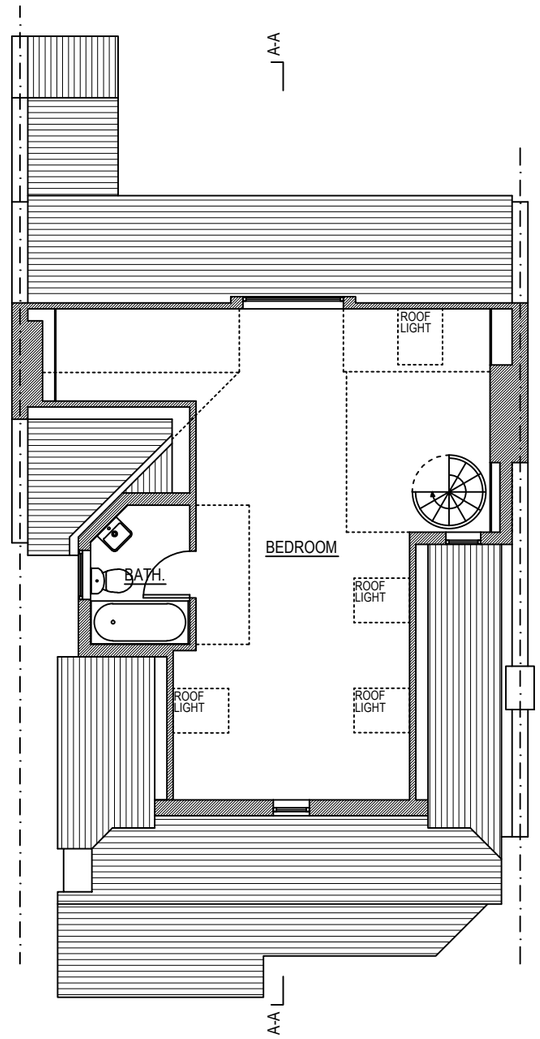

EXISTING LOFT FLOOR PLAN

ISSUED FOR PLANNING PERMISSION ONLY

THE COPYRIGHT OF THIS DRAWING BELONGS TO THE ARCHITECT AND MAY NOT BE ALTERED WITHOUT THE ARCHITECT'S WRITTEN CONSENT

BUILDING REGULATION APPROVAL IS REQUIRED PRIOR TO CONSTRUCTION COMMENCING
THE CONTRACTOR IS TO CHECK ALL DIMENSIONS ON SITE PRIOR TO CONSTRUCTION COMMENCING AND REPORT ANY DISCREPANCIES TO THE ARCHITECT

SCALE METERS 1 2 3 4

WWW.IBIDESIGN.COM
IBI DESIGN ASSOCIATES
CHARTERED ARCHITECTS AND DESIGNERS
59 CHELMSFORD ROAD, LONDON N14 5PY
T: 020 8447 8434
e-mail: ibides@aol.com

PROJECT 49 THE AVENUE, N10 2QE

DRAWING TITLE
EXISTING GROUND, FIRST AND LOFT FLOOR PLAN

SCALE 1:100 @ A3 DATE DEC 2015

PROJECT No.
HH/49/01