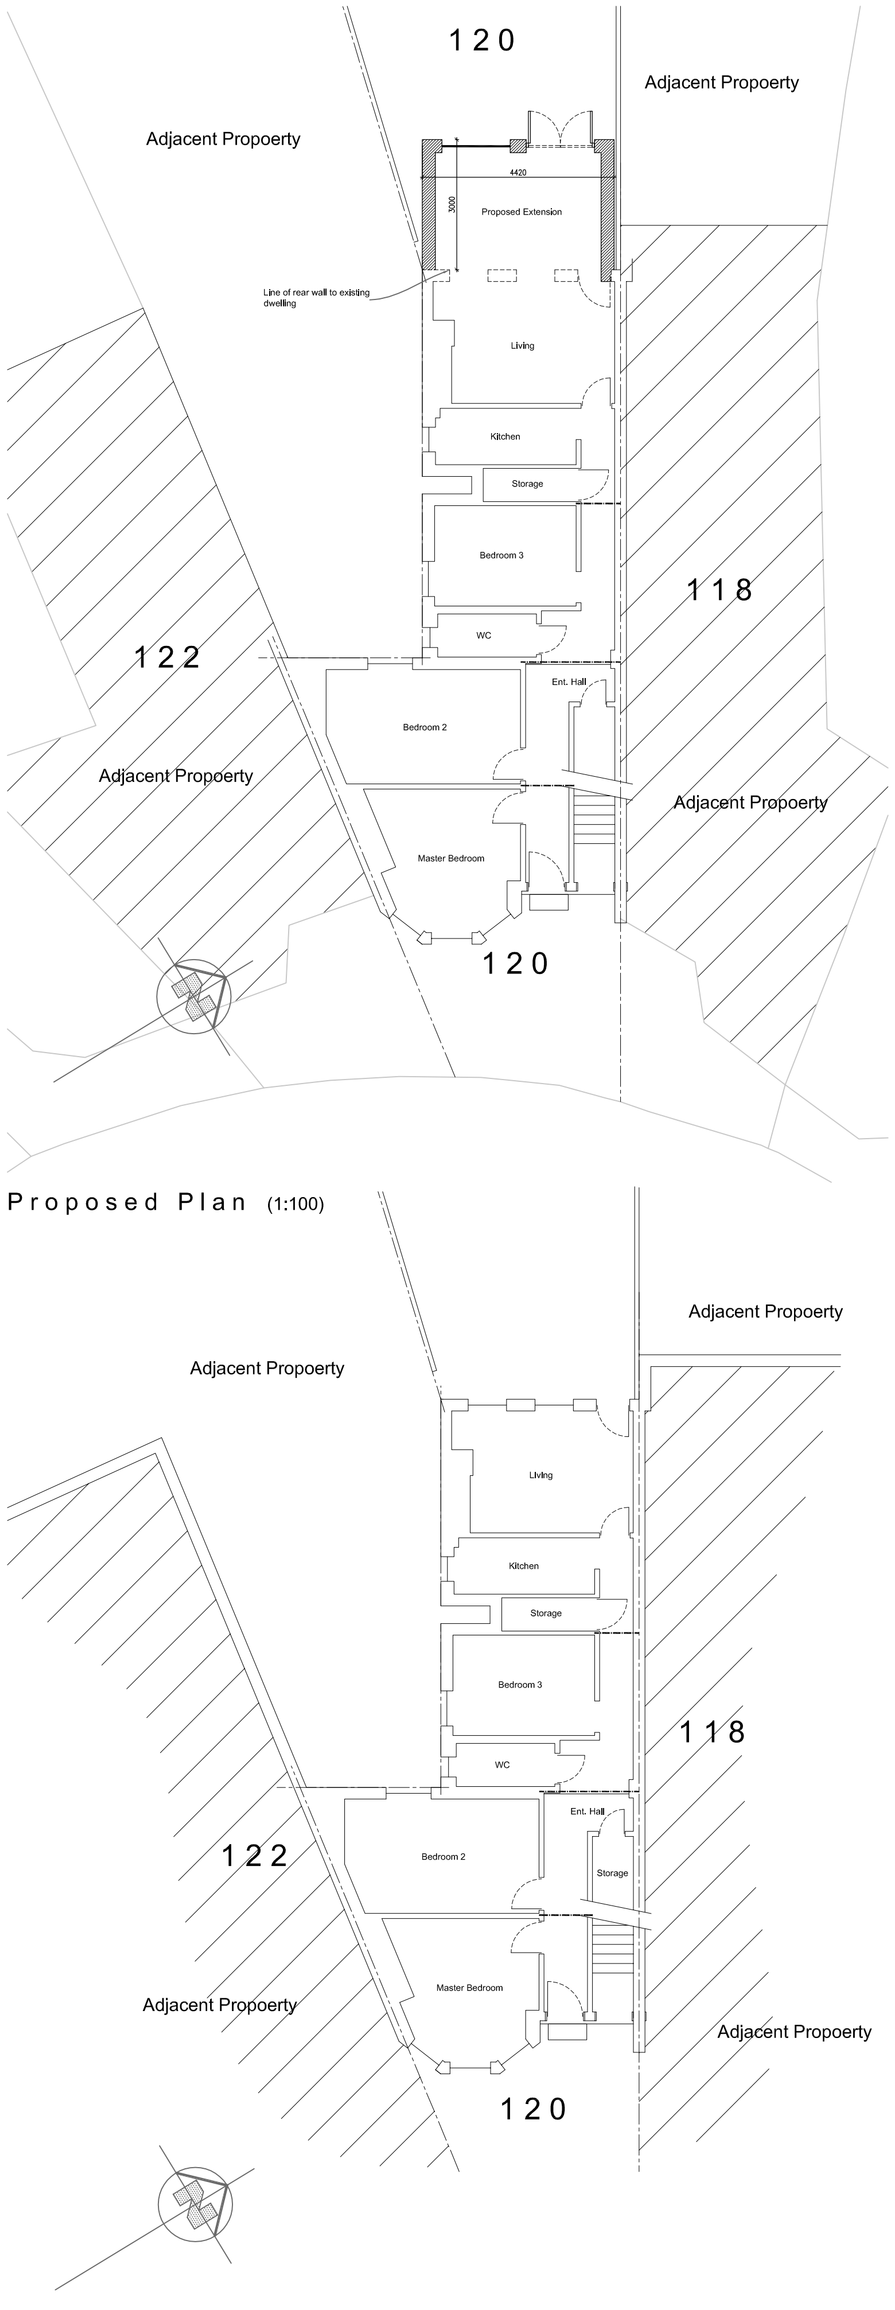

Proposed Plan (1:100)

Existing Plan (1:100)



Site Location Plan (1:1250)



Block Plan (1:500)

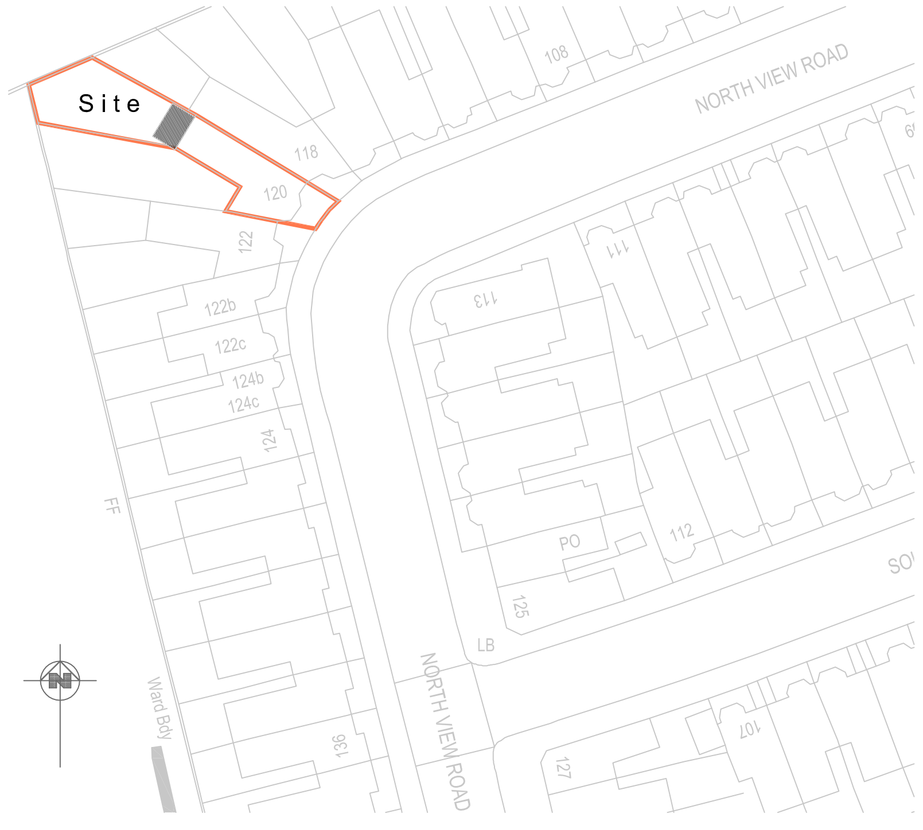

Proposed Site Plan (1:500)



Proposed Rear Elevation (1:100)

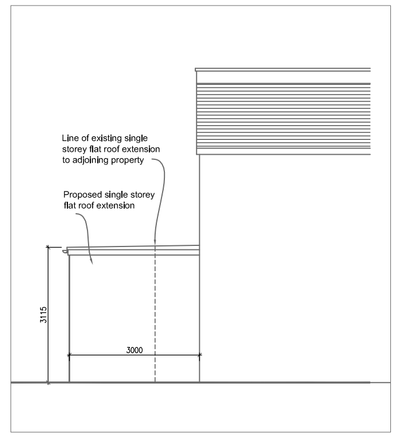

Proposed Part Side Elevation (1:100)

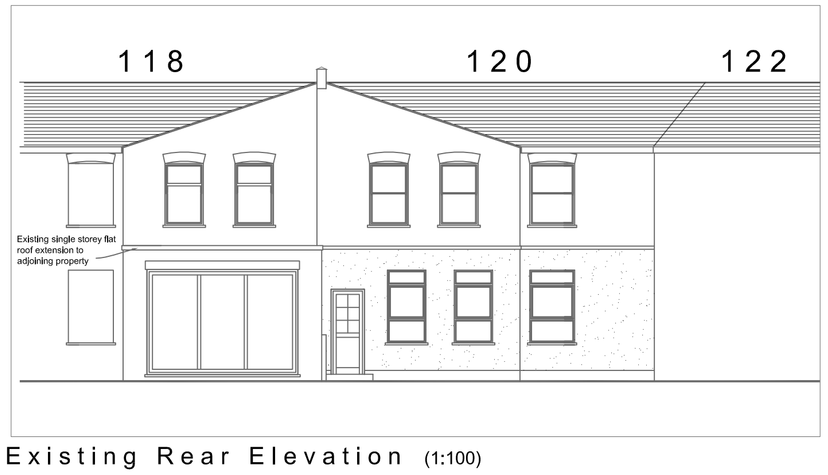

Existing Rear Elevation (1:100)

NOTES:

Do Not Scale.

Report all discrepancies, errors and omissions.

Verify all dimensions on site before commencing any work on site or preparing shop drawings.

All materials, components and workmanship are to comply with the relevant British Standards, Codes of Practice, and appropriate manufacturers recommendations that from time to time shall apply.

For all specialist work, see relevant drawings.

Rev	Date	Description

MATERIALS

Walls: New external walls to be undertaken in brickwork to match the rest of the existing rear elevation

Doors: Aluminium framed doors

Roof: White mineral chippings, bonded to high performance 3 layer flat roofing system

1 0 5 metres

SCALE BAR

Project Title

Proposed Alterations
to
120 Northview Road
London
N8 7LP
for
Mr N Thompson

Drawing Description

Proposed Alterations

Scale
1:50

Drawn by

Date
February 2016

Checked by

Drawing Number

150216 - 01

Revision