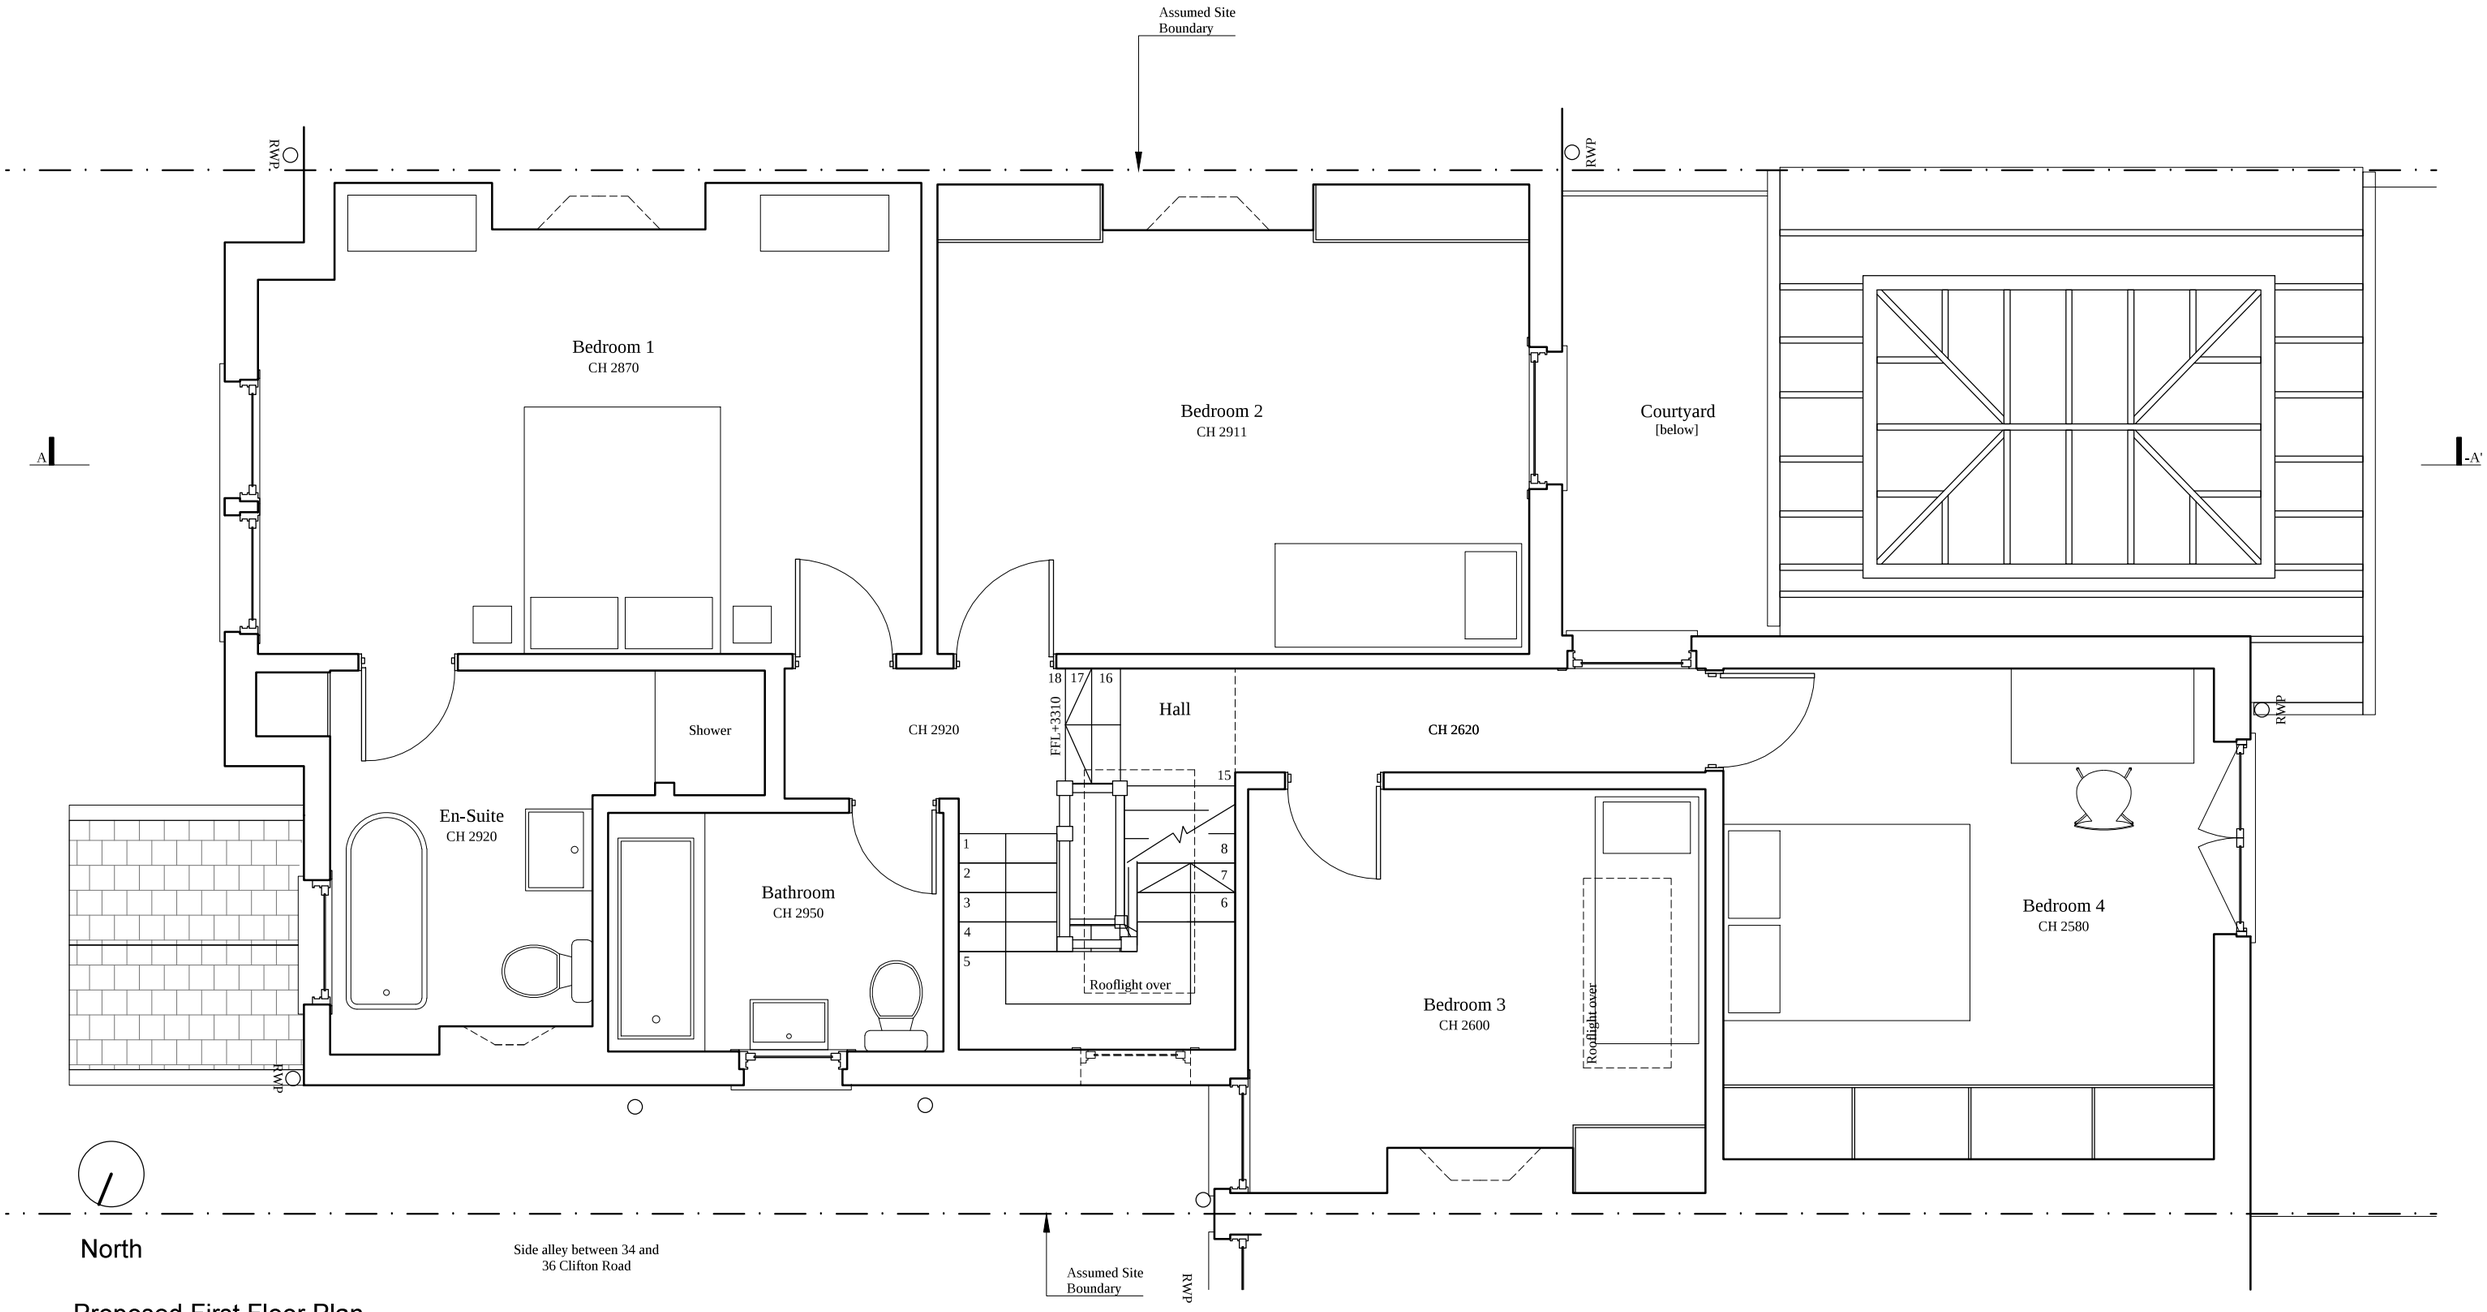

Proposed First Floor Plan

Scale 1:50 @ A3

0 1 5m

Notes

Copyright Sean & Stephen Ltd. These drawings are issued on the condition that they are not copied, reproduced or disclosed to any unauthorised person, wholly or in part, without the written consent of Sean & Stephen Ltd. Do not scale from the drawings. All dimensions to be checked and confirmed on site. Report any discrepancies to the architect. Dimensions in millimetres unless stated otherwise. All works to be carried out in accordance with current British Standards and Building Regulations.
Sean & Stephen Ltd : Registered in England and Wales. Reg No. 8511999

Rev	Date	Detail
/	/	/

Client:	Jane Philips	Date:	24/02/16
Job Location:	34 Clifton Road, London, N8 8JA	Scale:	1:50 @ A3
Drawing Title:	Proposed First Floor Plan	Rev:	/
Drawing No.:	036-PR-02		

Seán & Stephen
Arch 273 Poyser Street
London, E2 9RF
both@seanandstephen.com

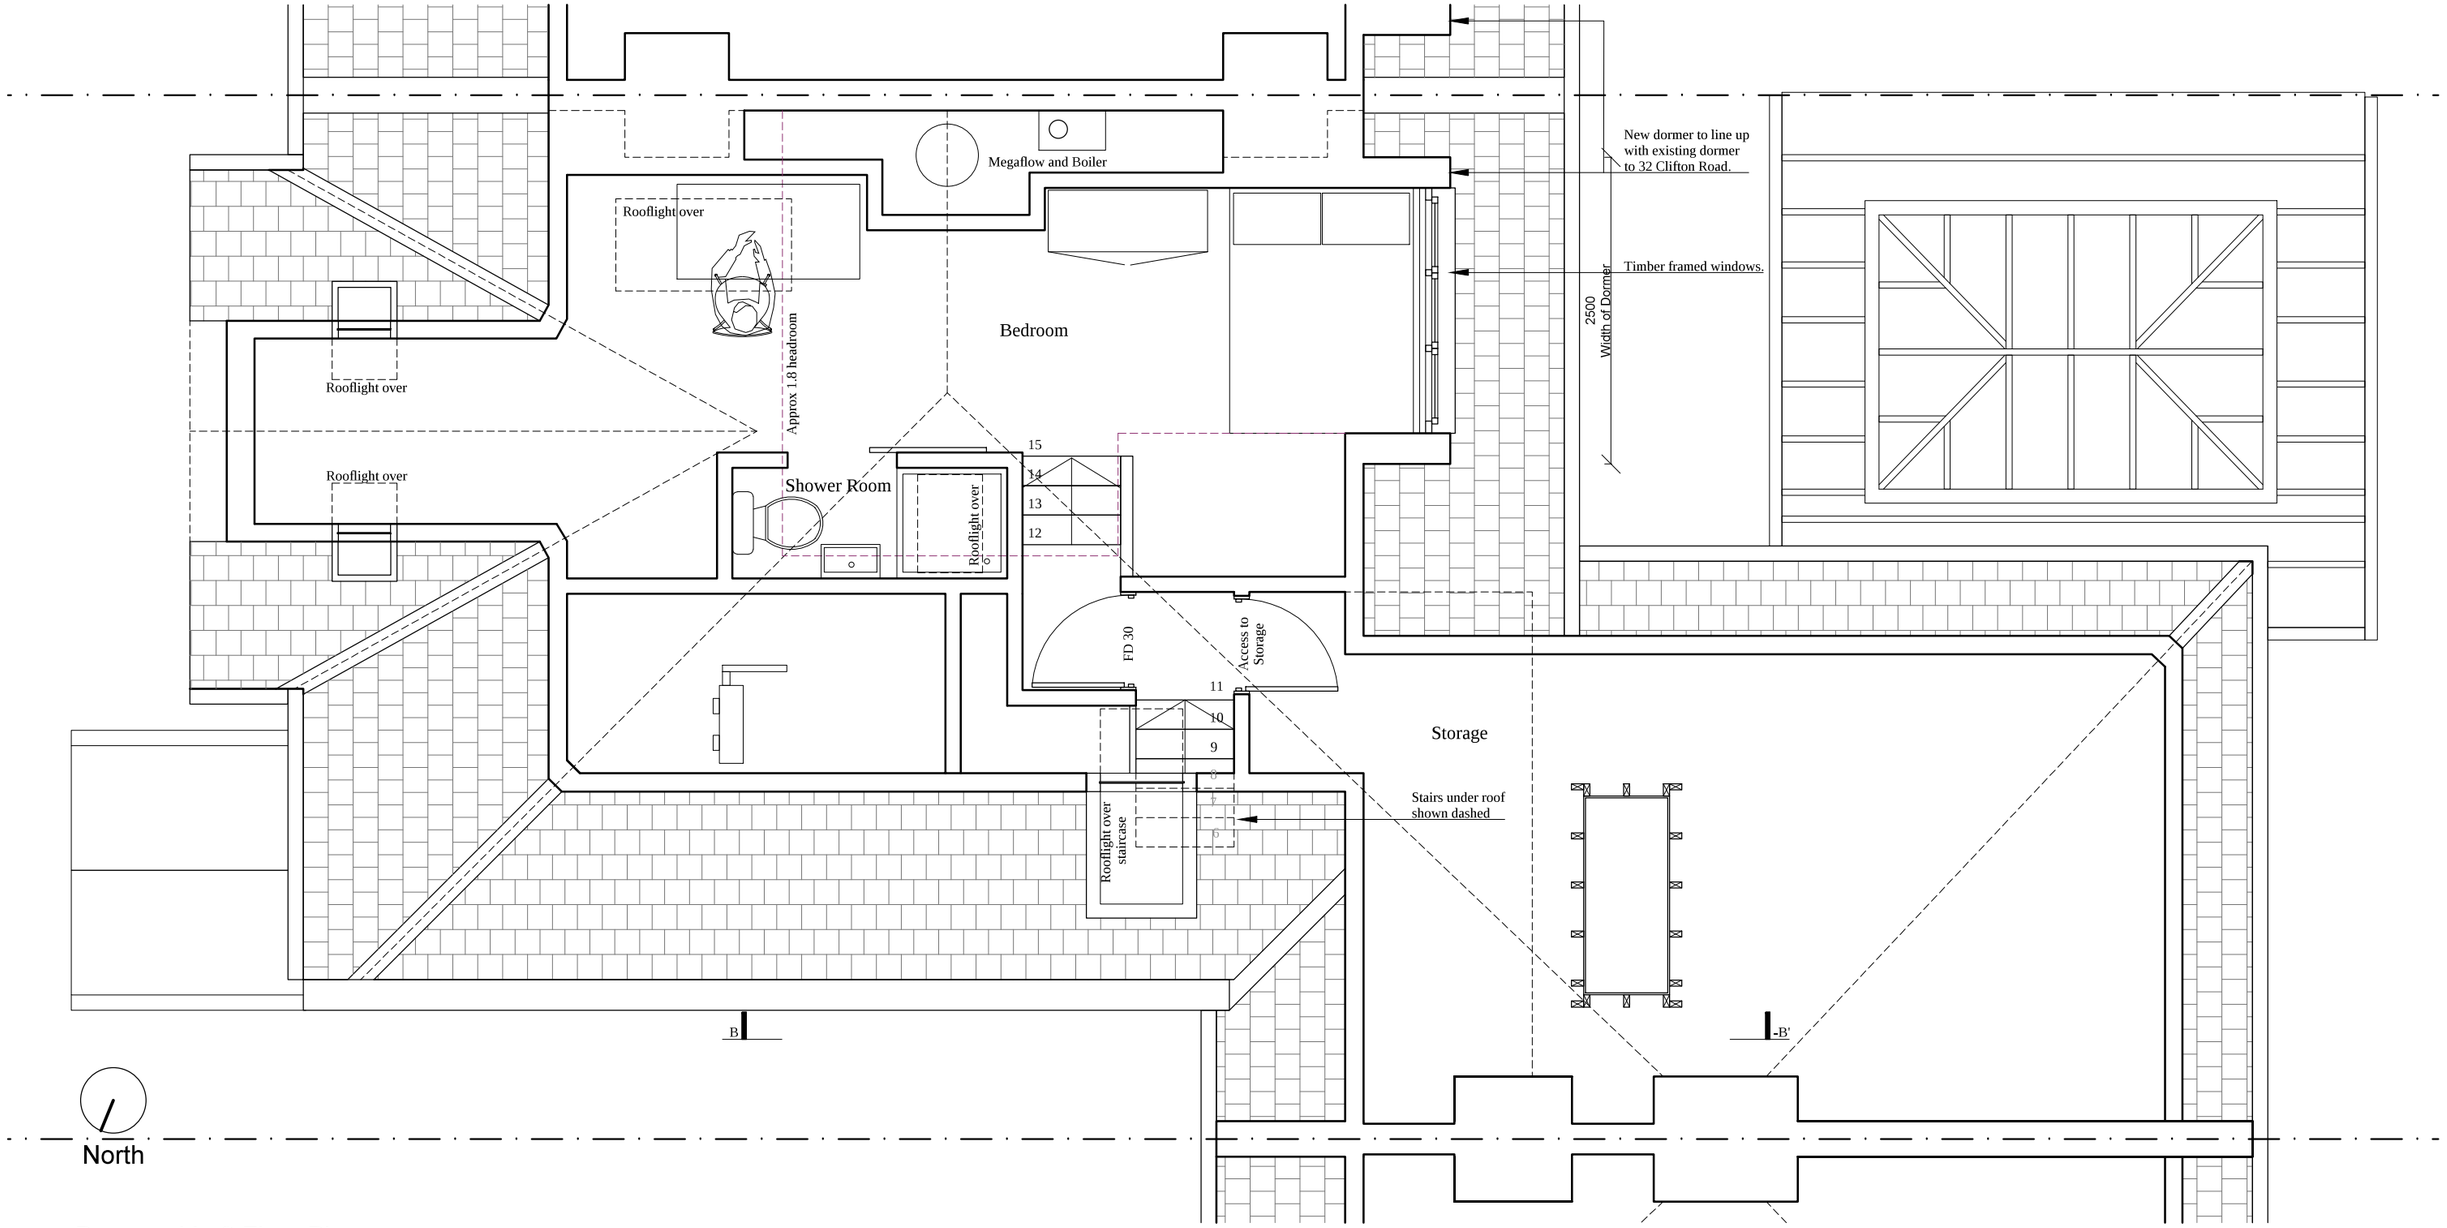

Proposed Loft Floor Plan

Scale 1:50 @ A3

0 1 5m

Notes

Copyright Sean & Stephen Ltd. These drawings are issued on the condition that they are not copied, reproduced or disclosed to any unauthorised person, wholly or in part, without the written consent of Sean & Stephen Ltd. Do not scale from the drawings. All dimensions to be checked and confirmed on site. Report any discrepancies to the architect. Dimensions in millimetres unless stated otherwise. All works to be carried out in accordance with current British Standards and Building Regulations. Sean & Stephen Ltd : Registered in England and Wales. Reg No. 8511999

Rev	Date	Detail
/	/	/

Client:	Jane Philips	Date:	24/02/16
Job Location:	34 Clifton Road, London, N8 8JA	Scale:	1:50 @ A3
Drawing Title:	Proposed Loft Floor Plan	Rev:	/
Drawing No.:	036-PR-03		

Seán & Stephen
Arch 273 Poyser Street
London, E2 9RF
both@seanandstephen.com

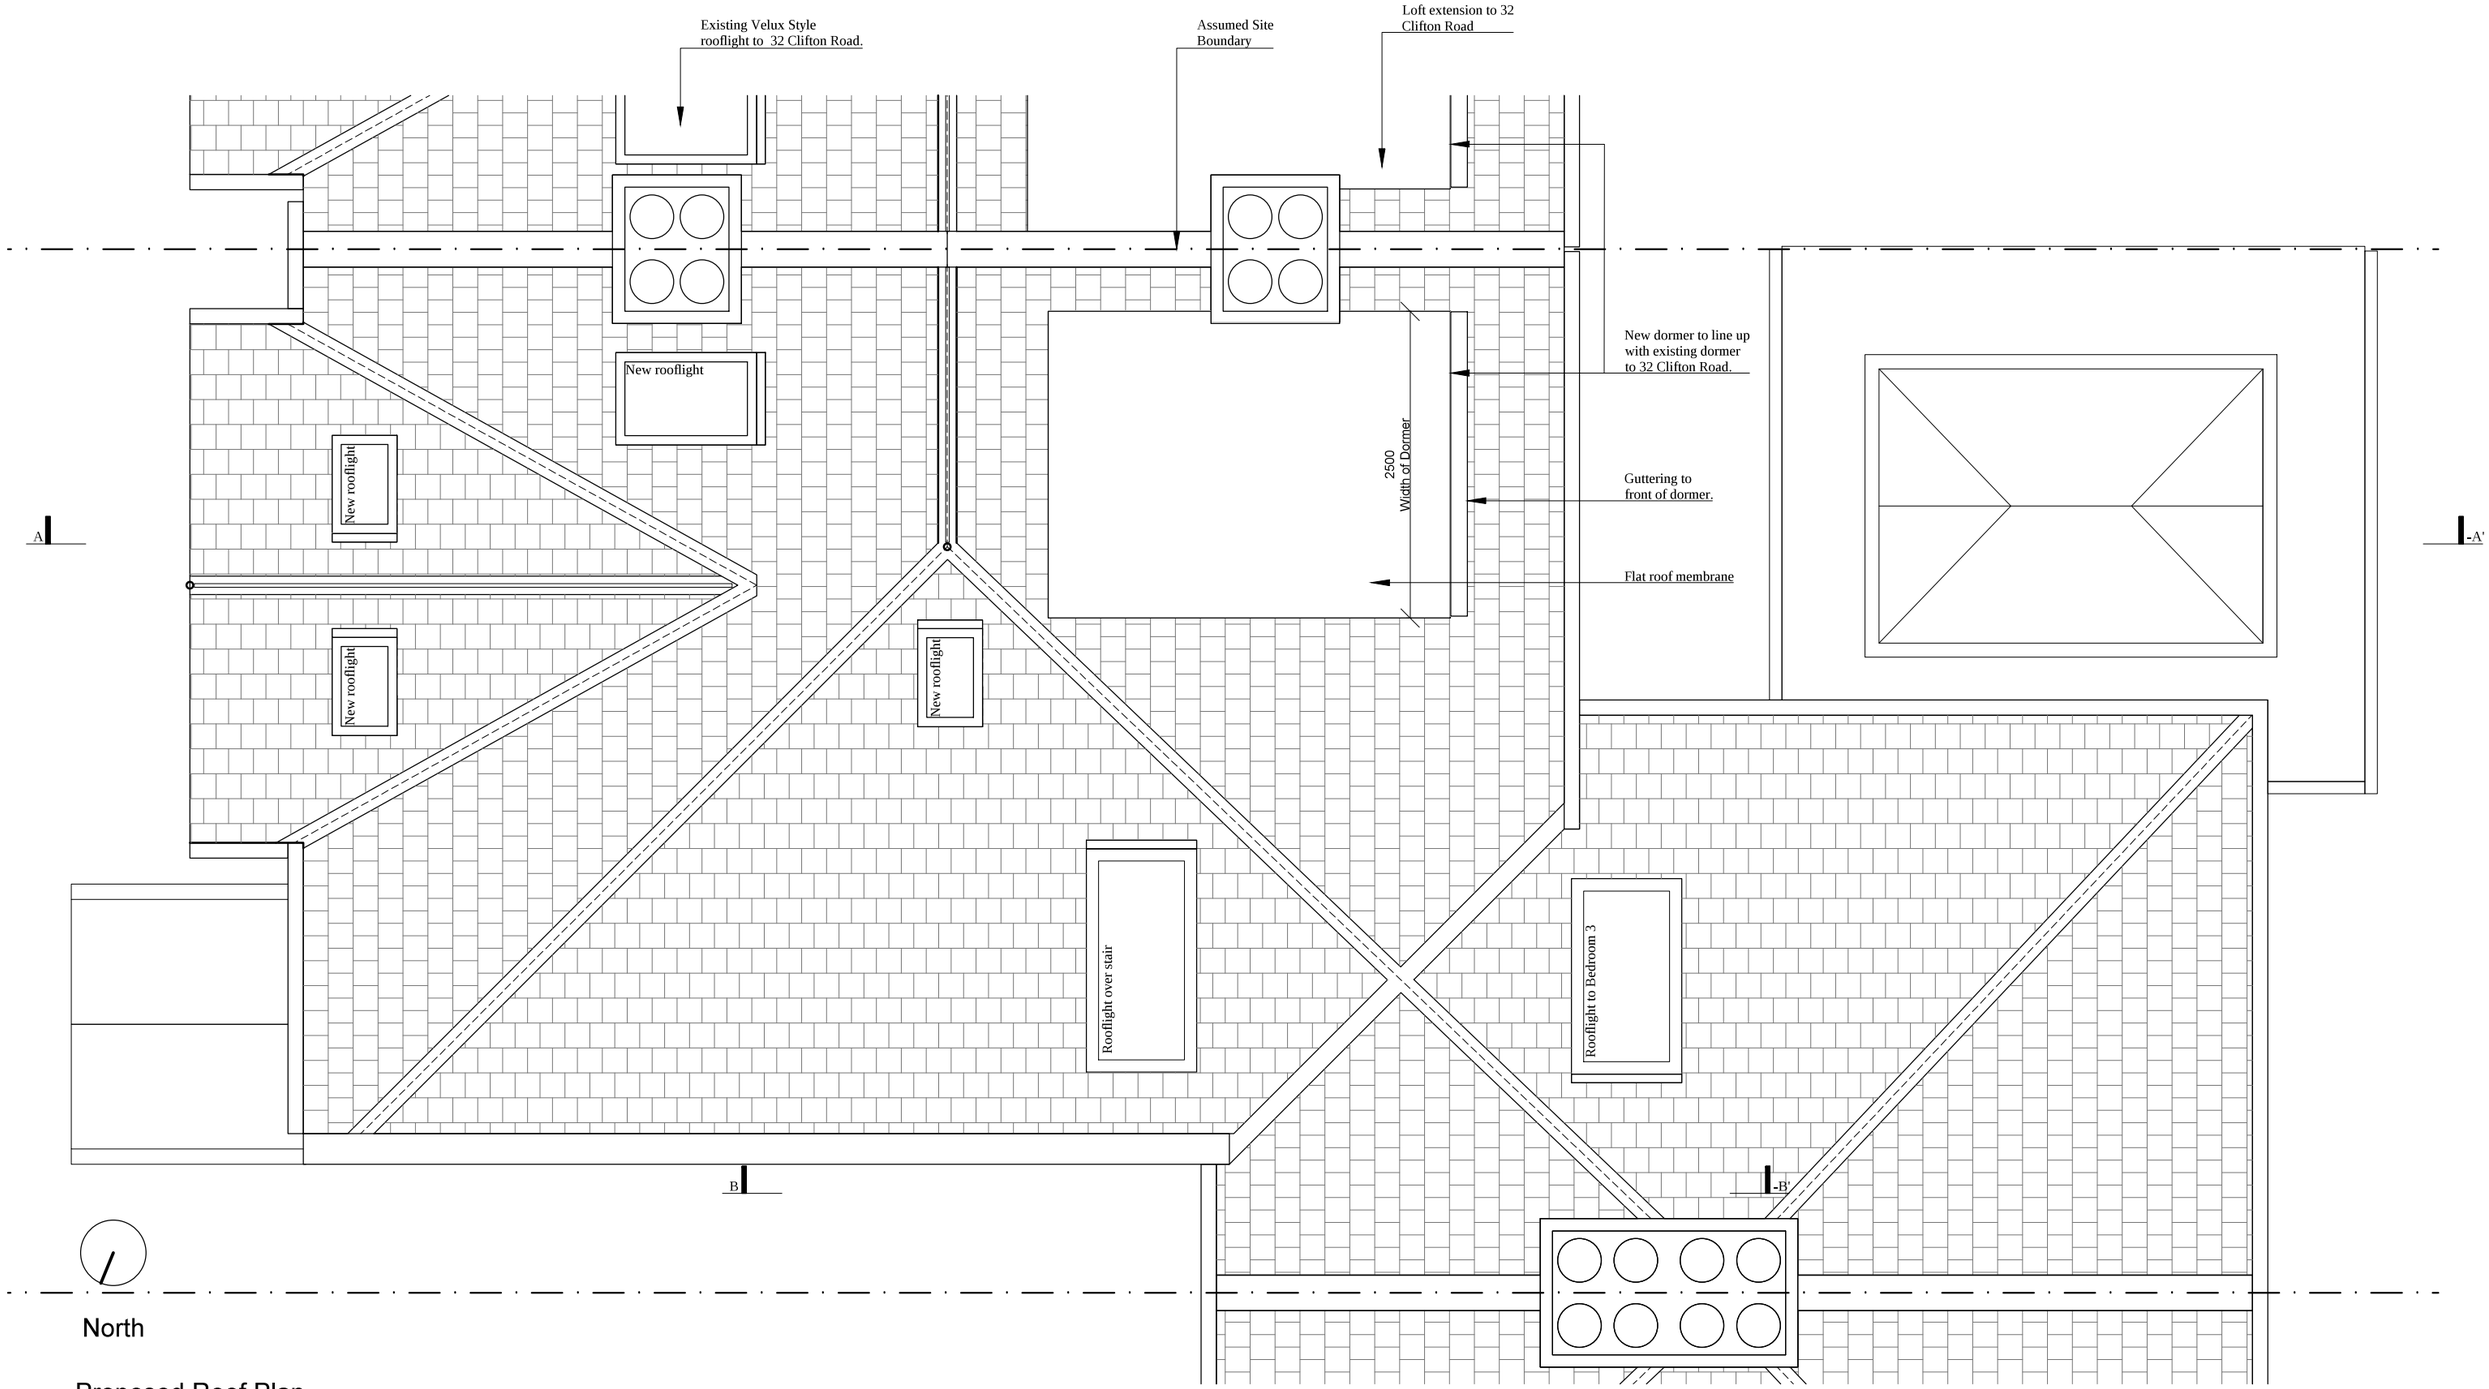

Proposed Roof Plan

Scale 1:50 @ A3

0 1 5m

Notes

Copyright Sean & Stephen Ltd. These drawings are issued on the condition that they are not copied, reproduced or disclosed to any unauthorised person, wholly or in part, without the written consent of Sean & Stephen Ltd. Do not scale from the drawings. All dimensions to be checked and confirmed on site. Report any discrepancies to the architect. Dimensions in millimetres unless stated otherwise. All works to be carried out in accordance with current British Standards and Building Regulations.
Sean & Stephen Ltd : Registered in England and Wales. Reg No. 8511999

Rev	Date	Detail
/	/	/

Client:	Jane Philips	Date:	24/02/16
Job Location:	34 Clifton Road, London, N8 8JA	Scale:	1:50 @ A3
Drawing Title:	Proposed Roof Plan	Rev:	/
Drawing No.:	036-PR-04		

Seán & Stephen
Arch 273 Poyser Street
London, E2 9RF
both@seanandstephen.com

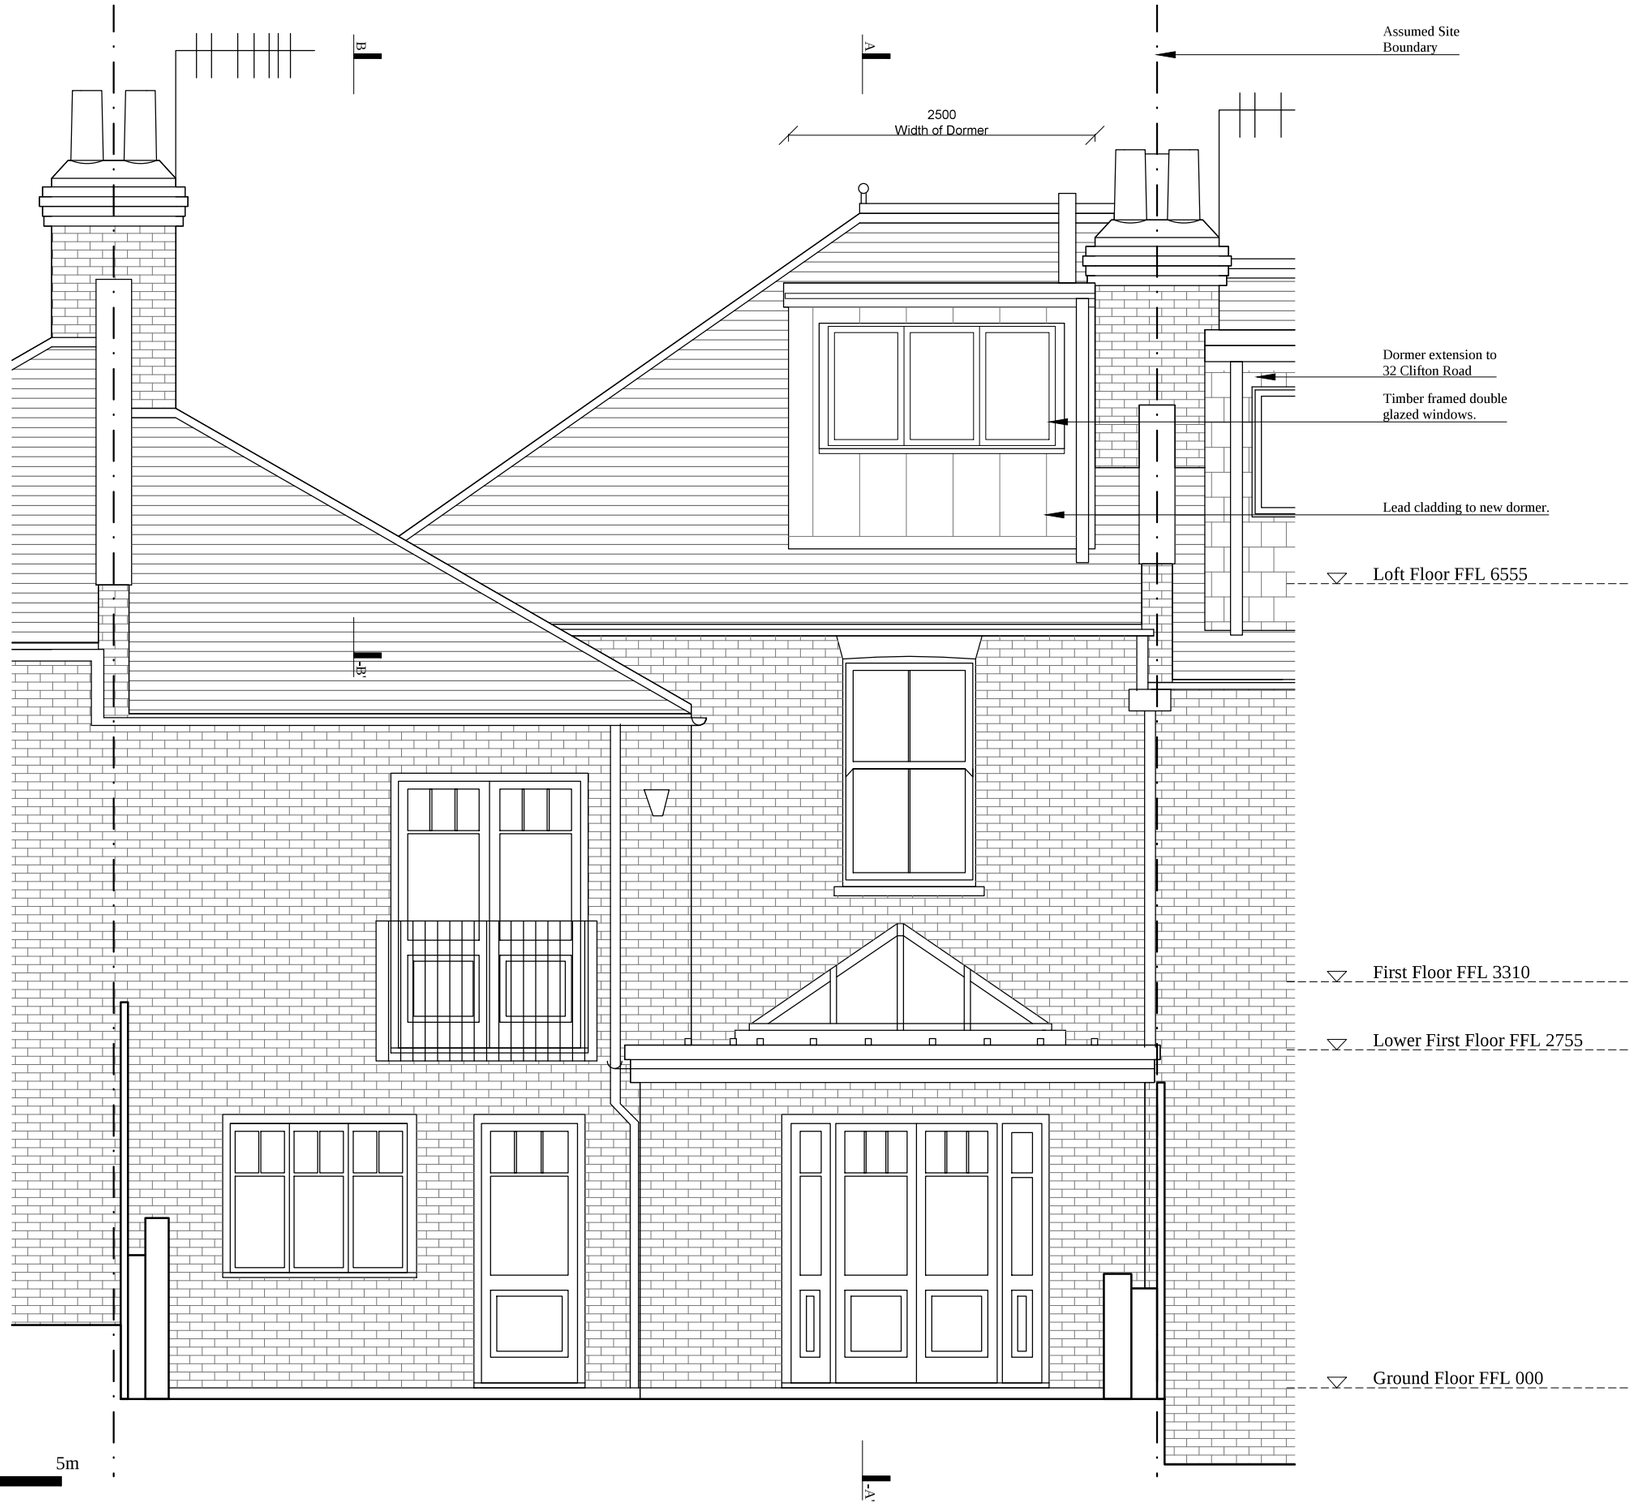

Proposed Rear Elevation

Scale 1:50 @ A3

0 1 5m

Notes

Copyright Sean & Stephen Ltd. These drawings are issued on the condition that they are not copied, reproduced or disclosed to any unauthorised person, wholly or in part, without the written consent of Sean & Stephen Ltd. Do not scale from the drawings. All dimensions to be checked and confirmed on site. Report any discrepancies to the architect. Dimensions in millimetres unless stated otherwise. All works to be carried out in accordance with current British Standards and Building Regulations.
Sean & Stephen Ltd : Registered in England and Wales. Reg No. 8511999

Rev	Date	Detail
/	/	/

Client:	Jane Philips	Date:	24/02/16
Job Location:	34 Clifton Road, London, N8 8JA	Scale:	1:50 @ A3
Drawing Title:	Proposed Rear Elevation	Rev:	/
Drawing No.:	036-PR-21		

Seán & Stephen
Arch 273 Poyser Street
London, E2 9RF
both@seanandstephen.com



Proposed Front Elevation

Scale 1:50 @ A3

0 1 5m

Notes

Copyright Sean & Stephen Ltd. These drawings are issued on the condition that they are not copied, reproduced or disclosed to any unauthorised person, wholly or in part, without the written consent of Sean & Stephen Ltd. Do not scale from the drawings. All dimensions to be checked and confirmed on site. Report any discrepancies to the architect. Dimensions in millimetres unless stated otherwise. All works to be carried out in accordance with current British Standards and Building Regulations.
Sean & Stephen Ltd : Registered in England and Wales. Reg No. 8511999

Rev	Date	Detail
/	/	/

Client:	Jane Philips	Date:	24/02/16
Job Location:	34 Clifton Road, London, N8 8JA	Scale:	1:50 @ A3
Drawing Title:	Proposed Front Elevation	Rev:	/
Drawing No.:	036-PR-22		

Seán & Stephen
Arch 273 Poyser Street
London, E2 9RF
both@seanandstephen.com

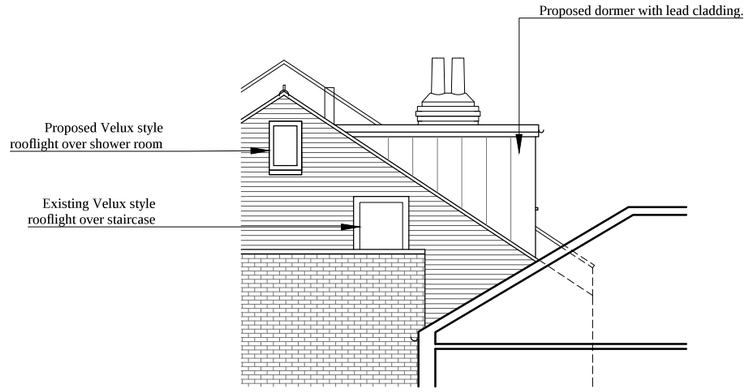

Proposed Part Section B-B'
Showing side elevation of proposed dormer

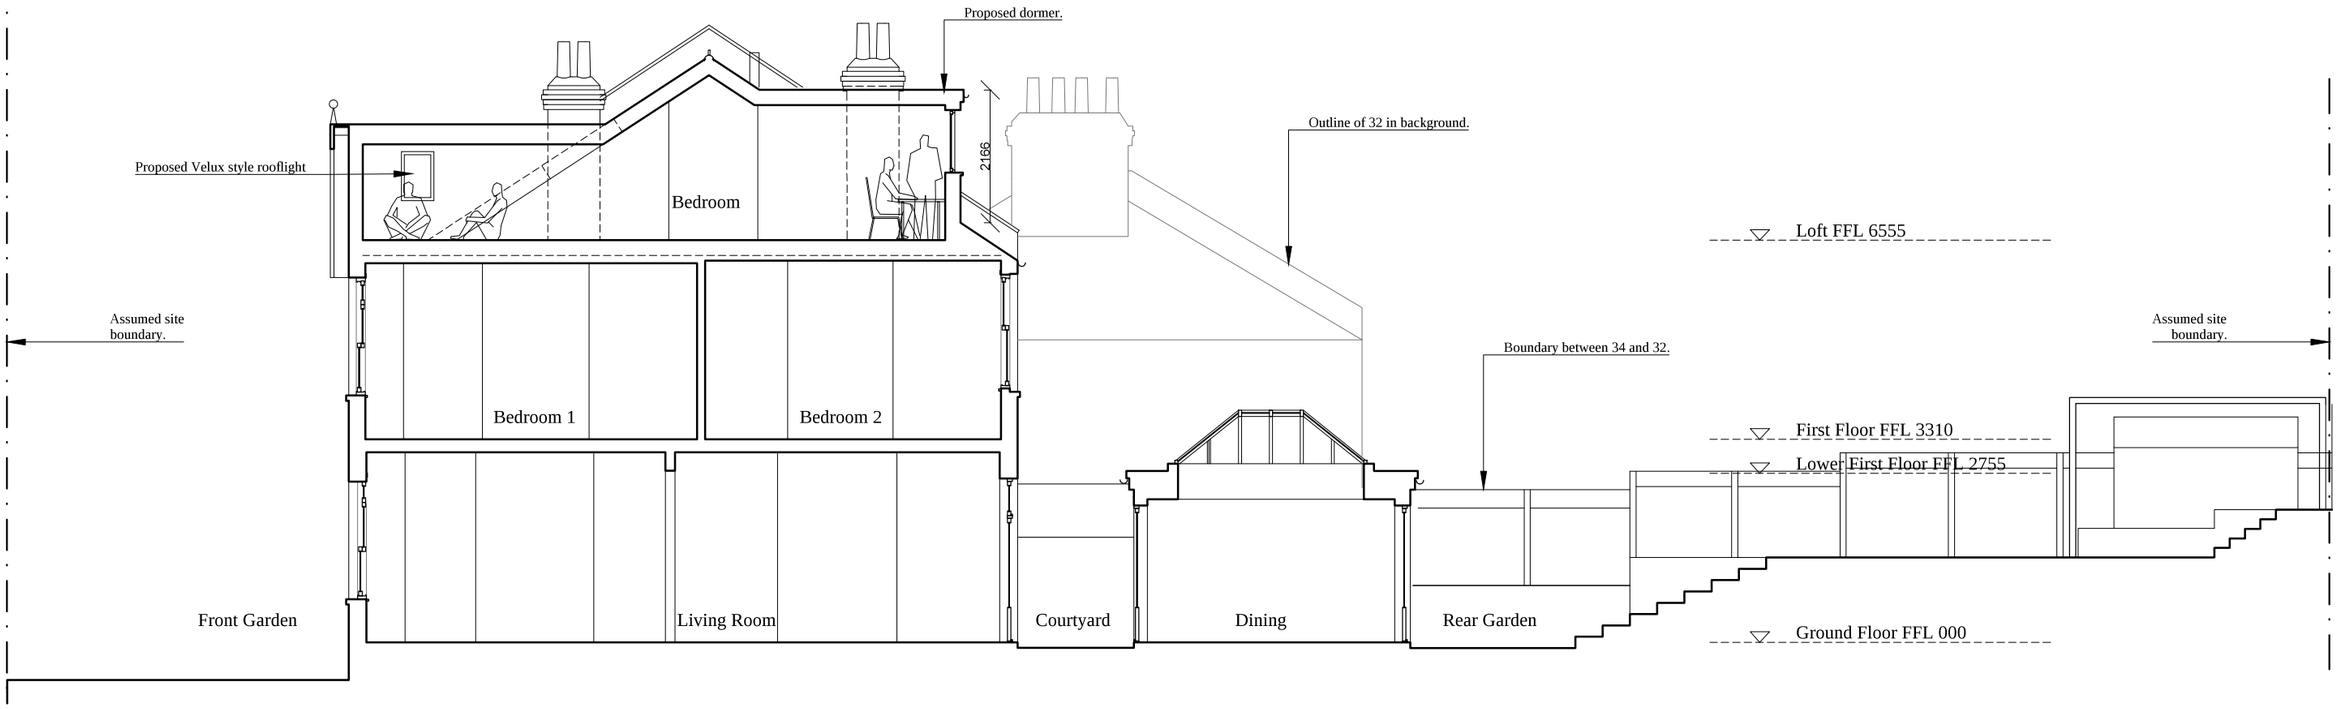

Proposed Section A-A'
Scale 1:100 @ A3

0 2 10m

Notes

Copyright Sean & Stephen Ltd. These drawings are issued on the condition that they are not copied, reproduced or disclosed to any unauthorised person, wholly or in part, without the written consent of Sean & Stephen Ltd. Do not scale from the drawings. All dimensions to be checked and confirmed on site. Report any discrepancies to the architect. Dimensions in millimetres unless stated otherwise. All works to be carried out in accordance with current British Standards and Building Regulations.
Sean & Stephen Ltd : Registered in England and Wales. Reg No. 8511999

Rev	Date	Detail
/	/	/

Client:	Jane Philips	Date:	24/02/16
Job Location:	34 Clifton Road, London, N8 8JA	Scale:	1:100 @ A3
Drawing Title:	Proposed Section A-A' and Part Section B-B'	Rev:	/
Drawing No.:	036-PR-40		

Seán & Stephen
Arch 273 Poyser Street
London, E2 9RF
both@seanandstephen.com