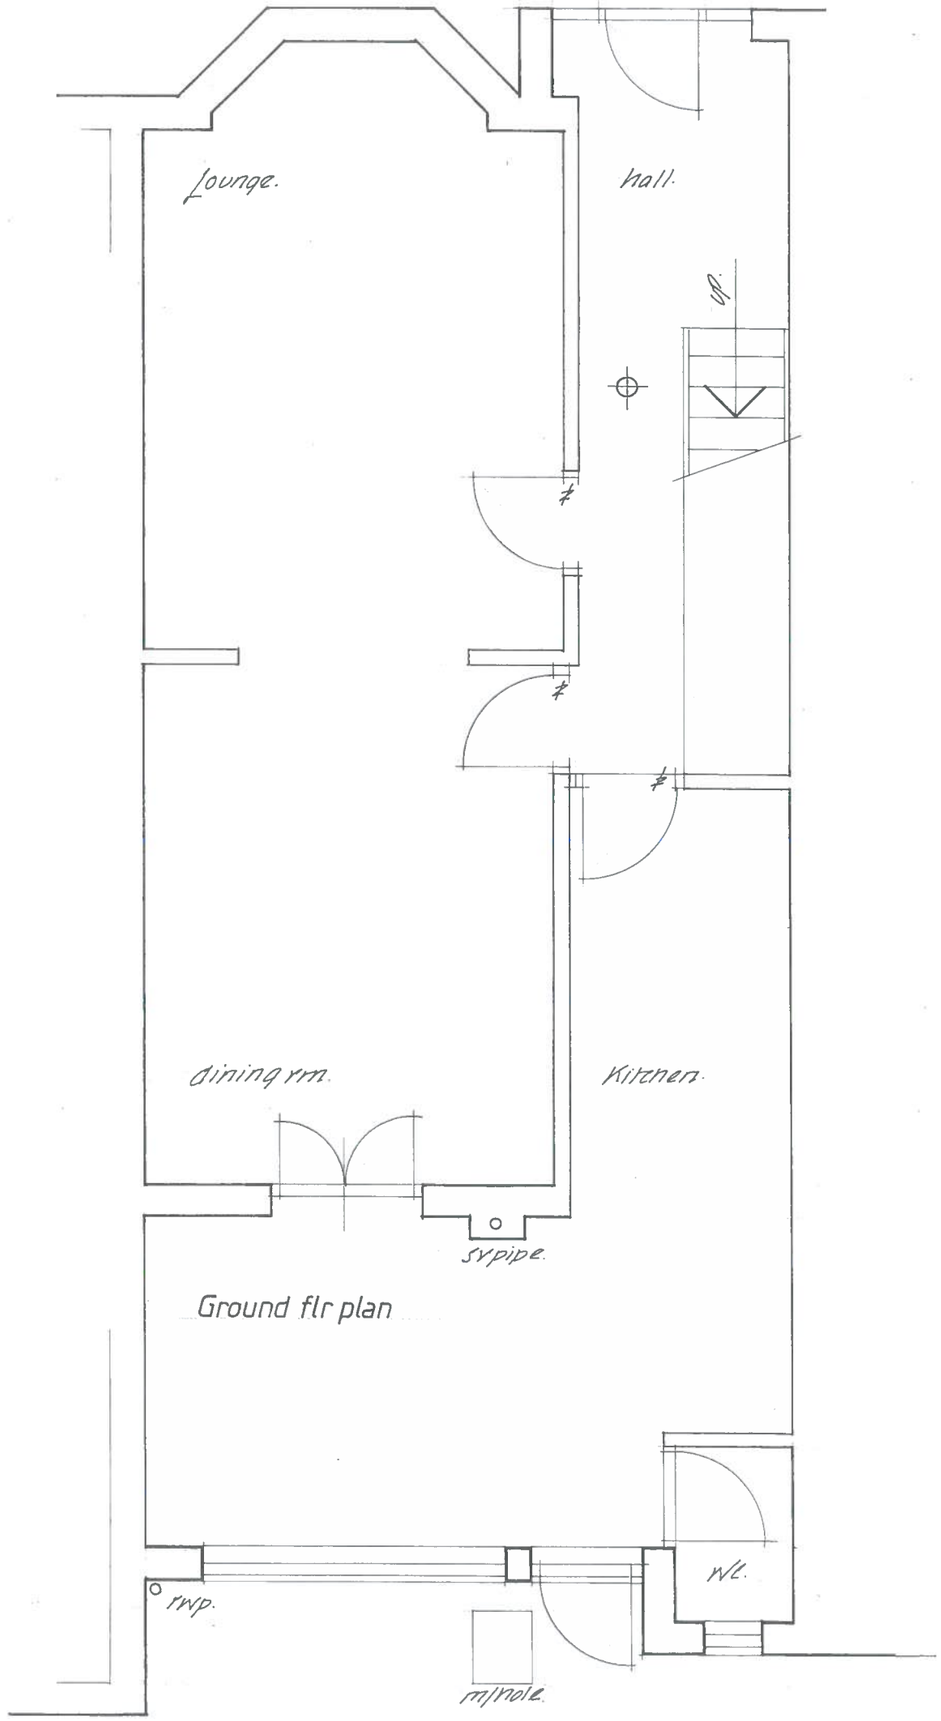

Ground flr plan

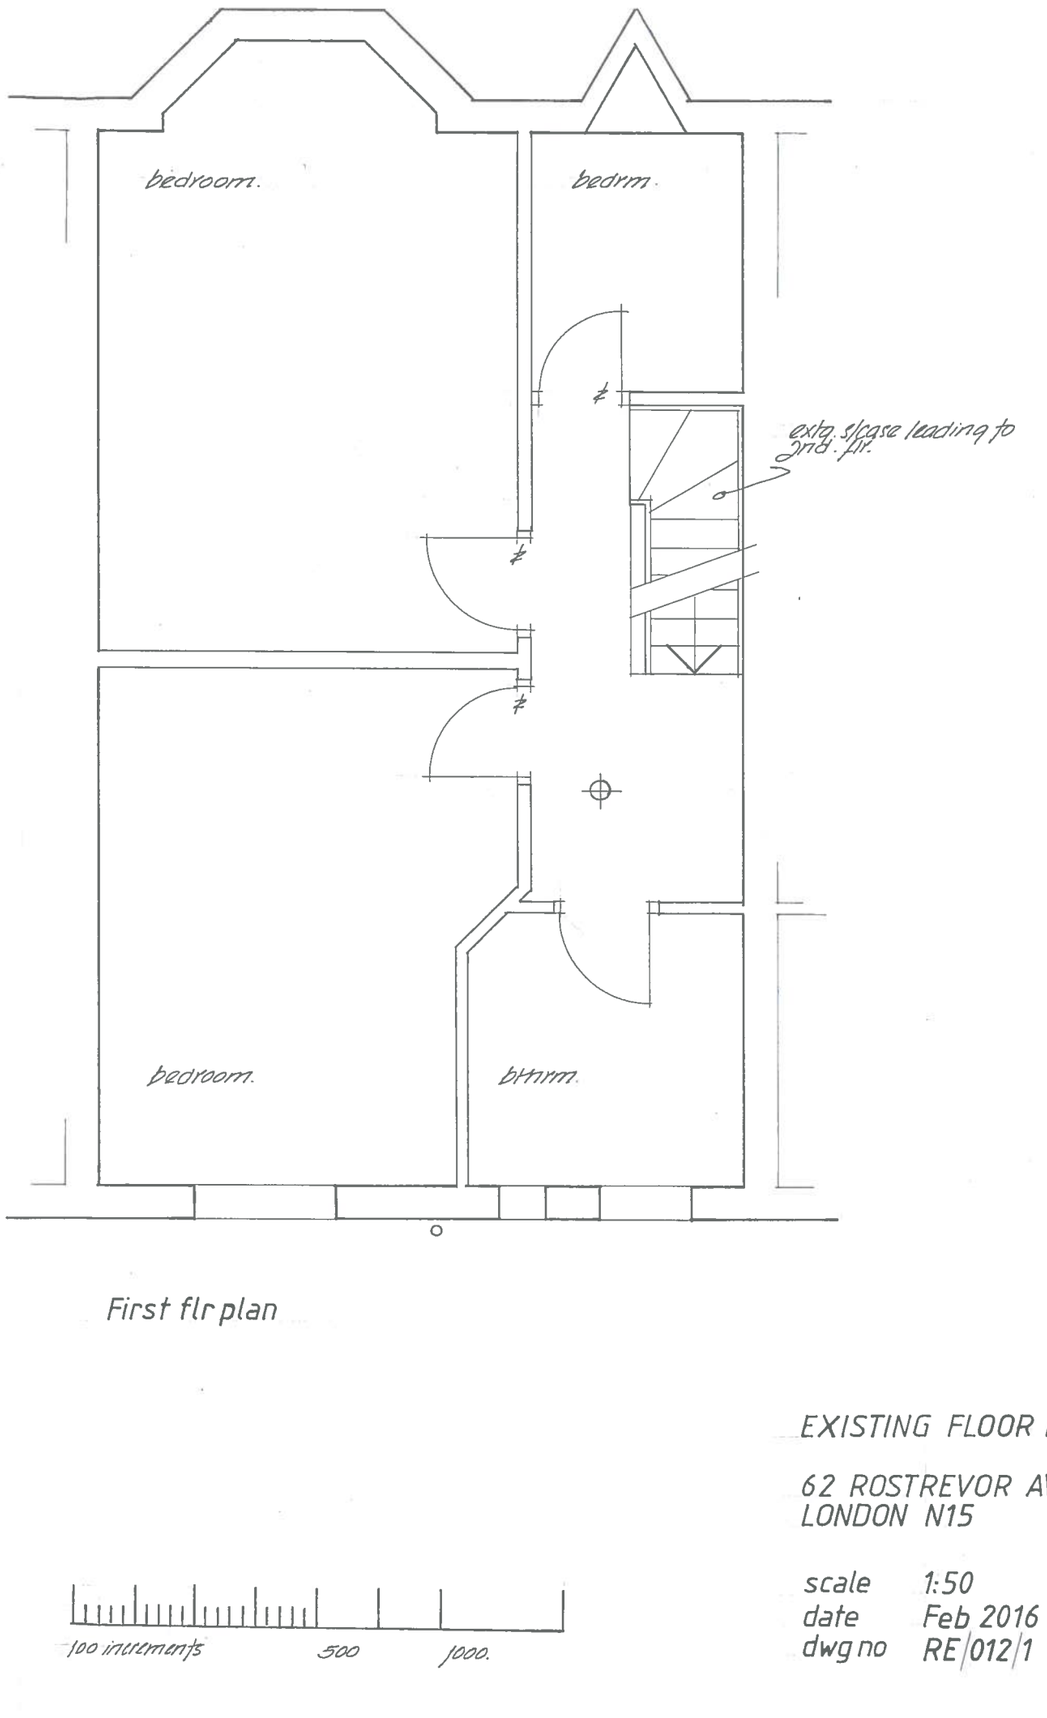

First flr plan

EXISTING FLOOR PLANS

62 ROSTREVOR AVENUE
LONDON N15

scale	1:50
date	Feb 2016
dwg no	RE/012/1

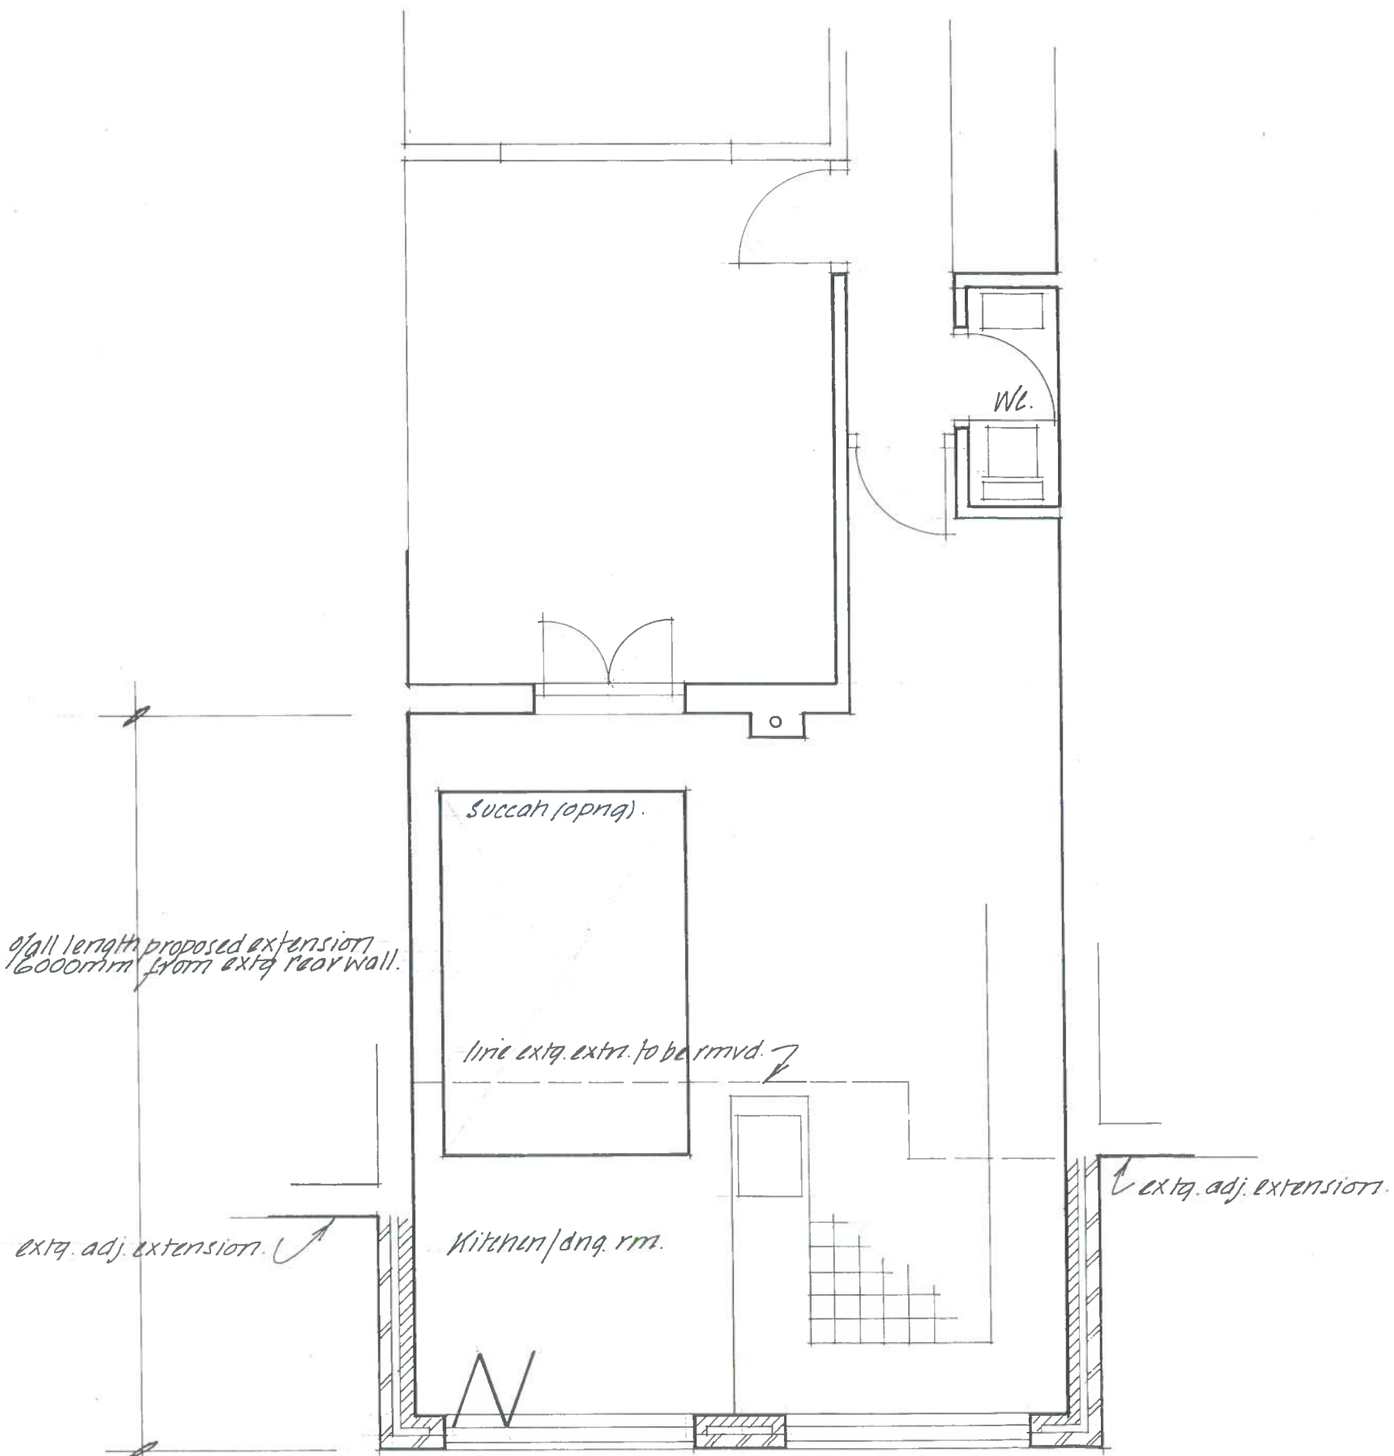

Ground floor plan



PROPOSED FLOOR PLAN

62 ROSTREVOR AVENUE
LONDON N15

scale 1:50
date Feb 2016
dwg no RE/012/2

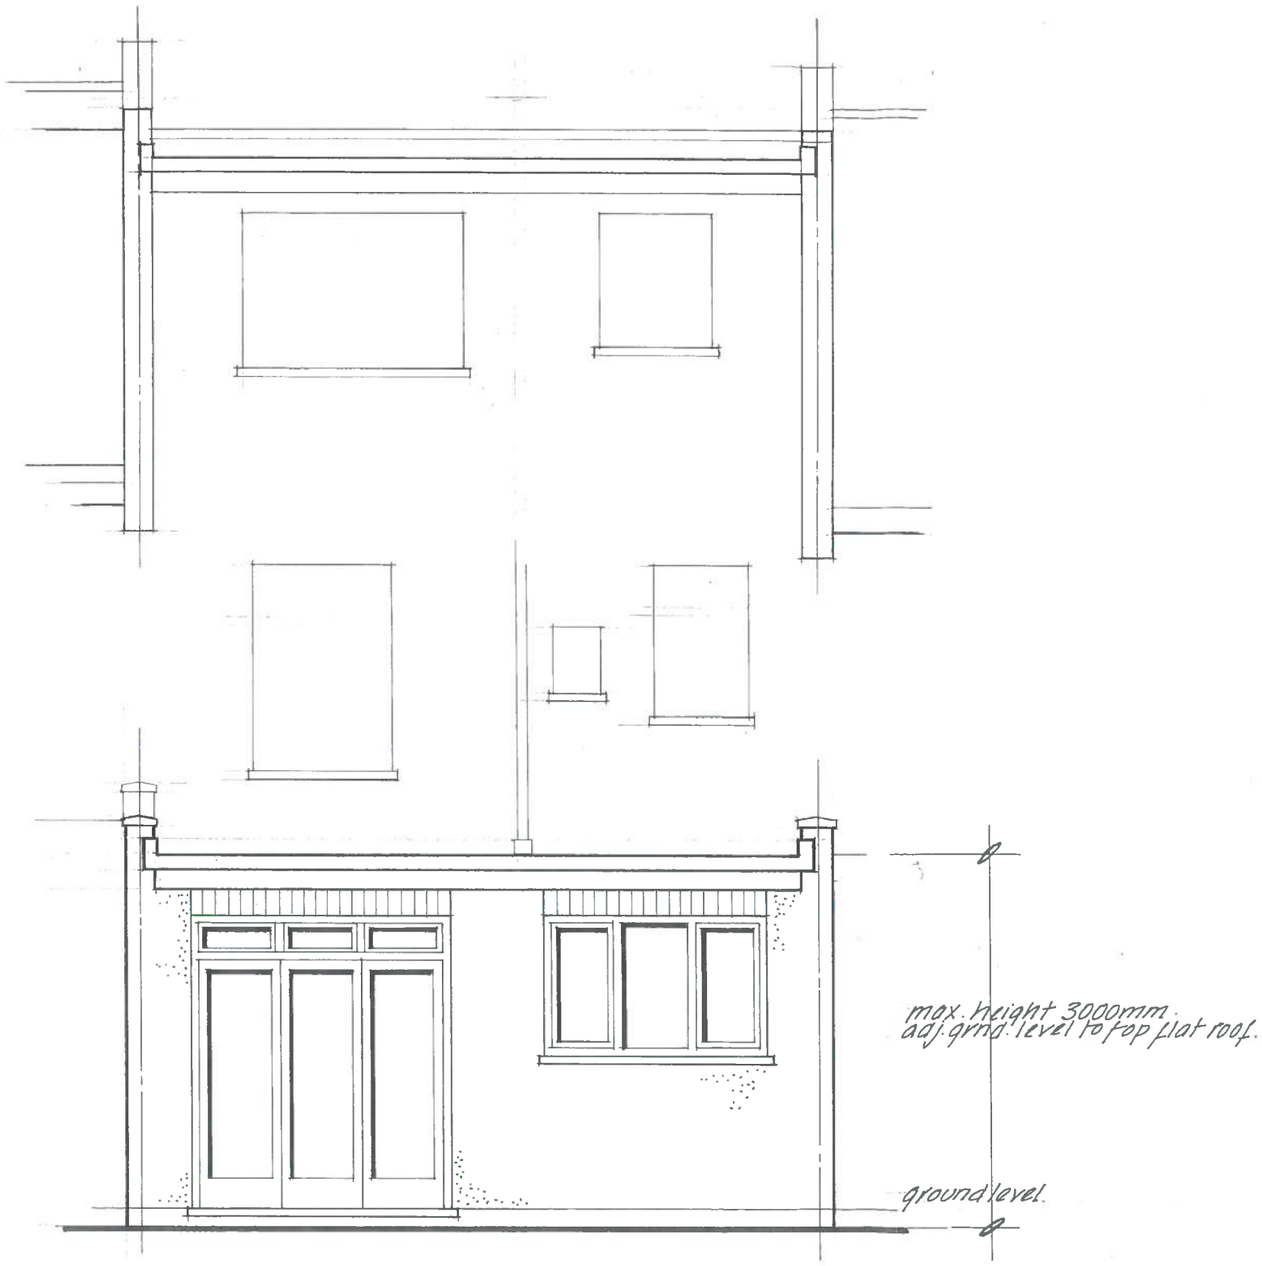

Rear elevation



PROPOSED ELEVATION

62 ROSTREVOR AVENUE
LONDON N15

scale 1:50
date Feb 2016
dwg no RE/012/3

100 increments 500 1000.

o/all length proposed extension.
6000mm from extg. rear wall.

max. height 3000mm
adj. grnd. level to top flat roof.

ground level.

Section

PROPOSED GRND FLR EXTN

62 ROSTREVOR AVENUE
LONDON N15

scale 1:50
date Feb 2016
dwg no RE/012/4