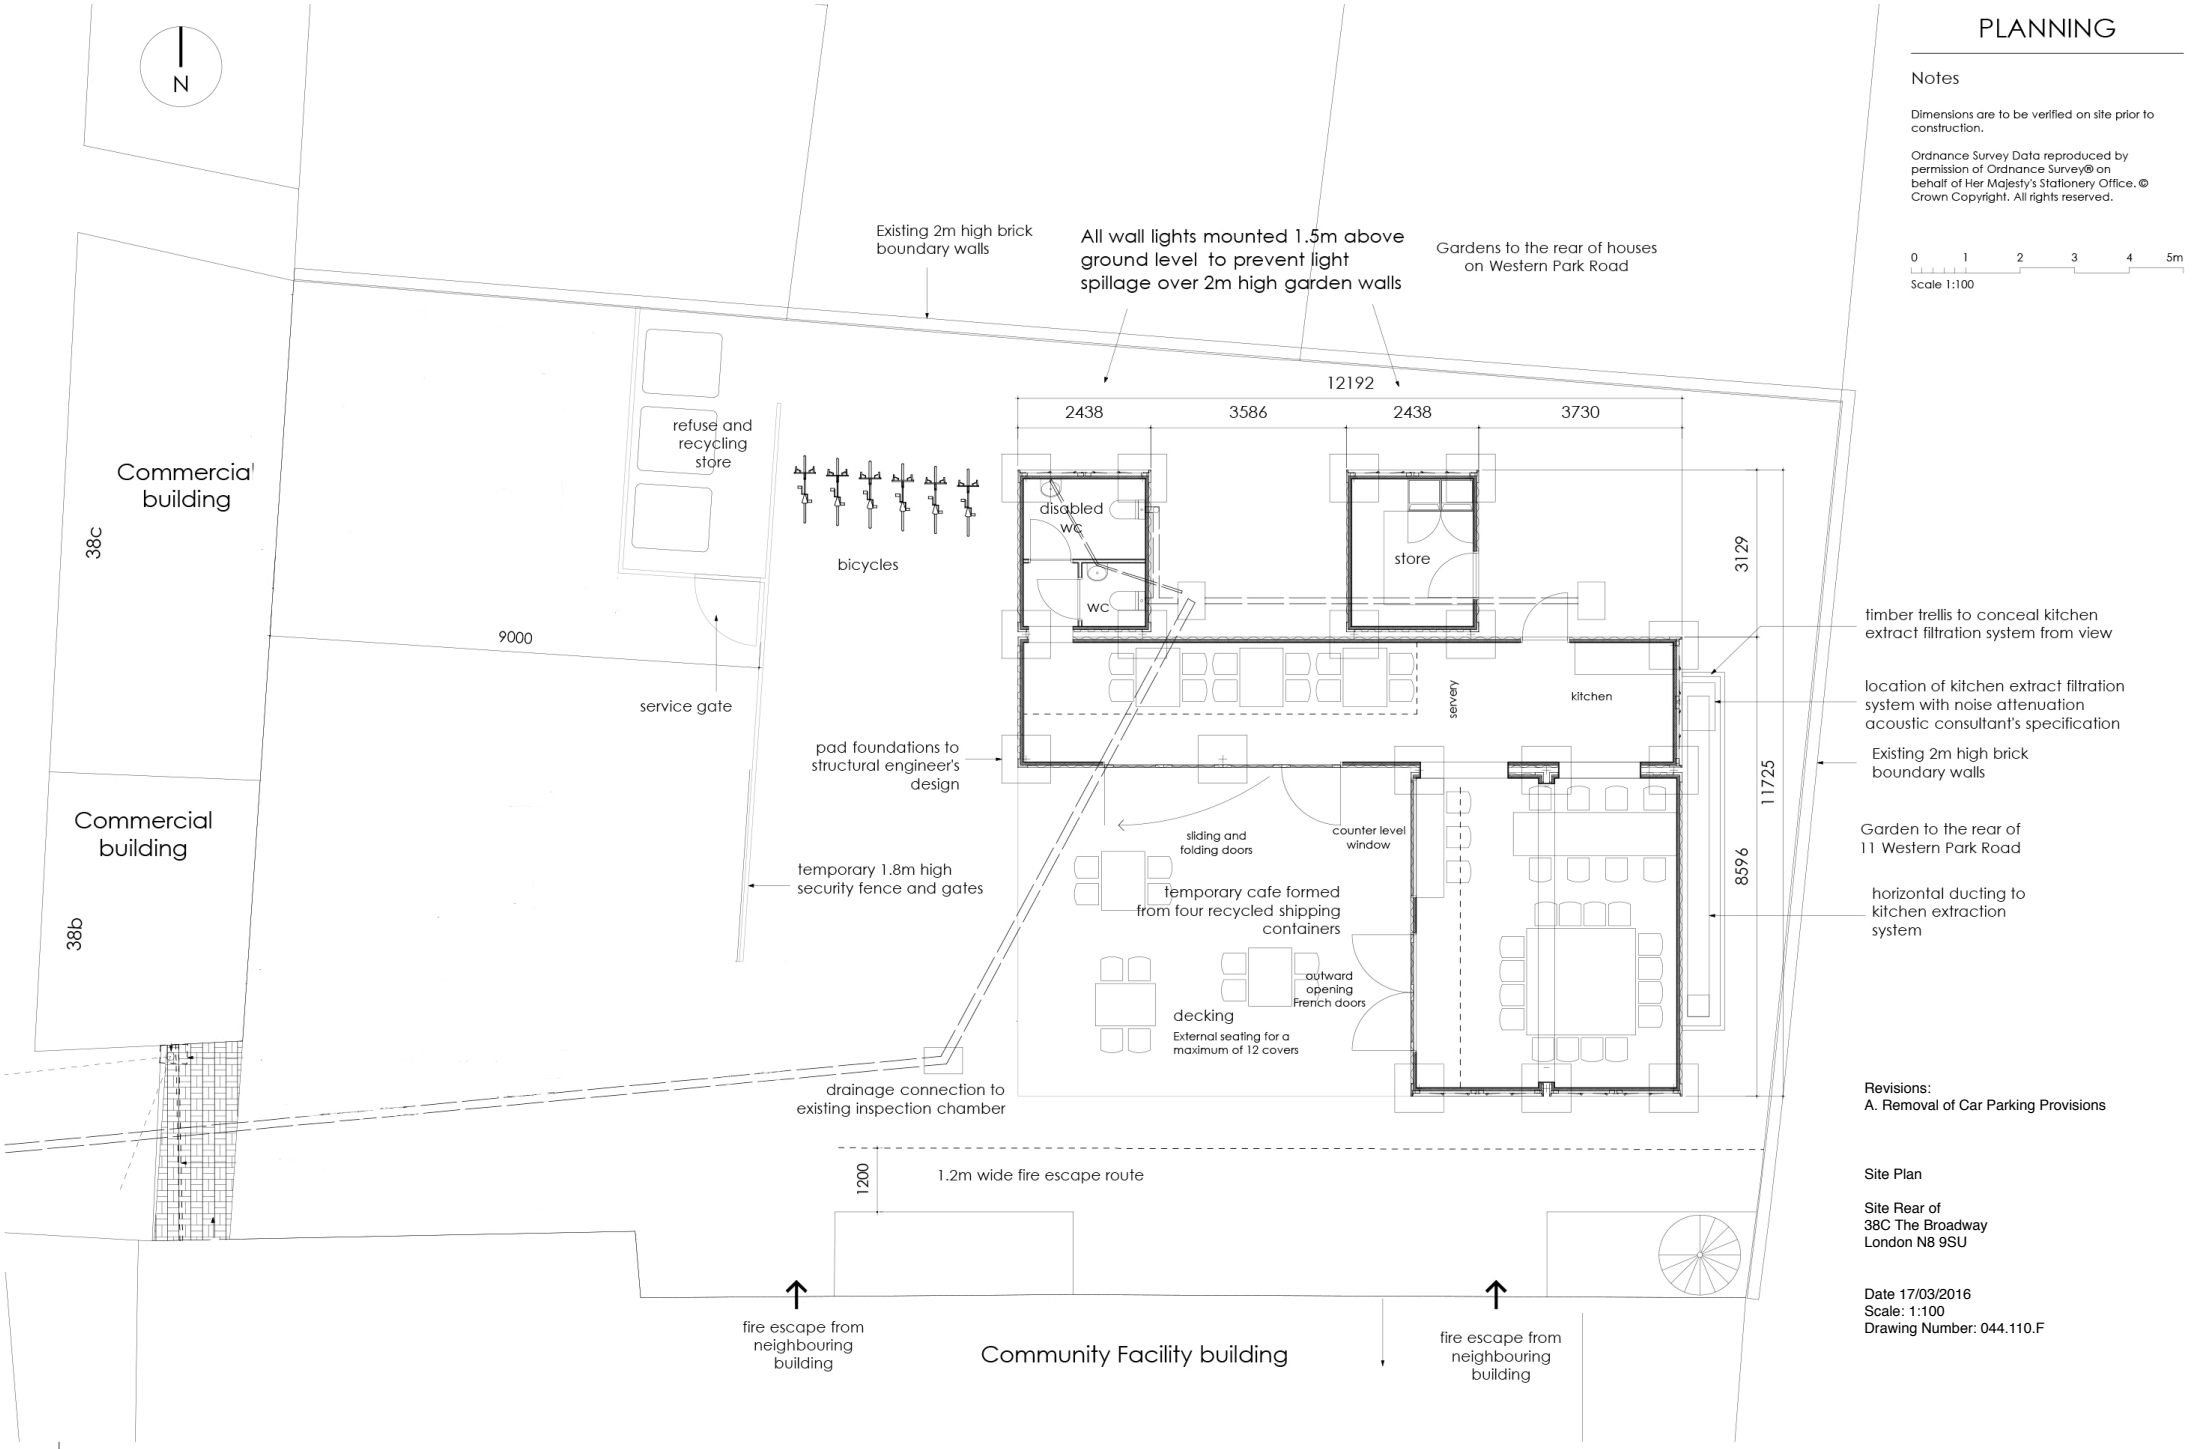


PLANNING

Notes

Dimensions are to be verified on site prior to construction.

Ordnance Survey Data reproduced by permission of Ordnance Survey® on behalf of Her Majesty's Stationery Office. © Crown Copyright. All rights reserved.

0 1 2 3 4 5m

Scale 1:100

Revisions:
A. Removal of Car Parking Provisions

Site Plan

Site Rear of
38C The Broadway
London N8 9SU

Date 17/03/2016
Scale: 1:100
Drawing Number: 044.110.F

01 | Proposed Plan