COPYRIGHT: The contents of this drawing may not be reproduced in whole or in part without express written consent of Javied Sharif of JS Surveying and Design Services Ltd.

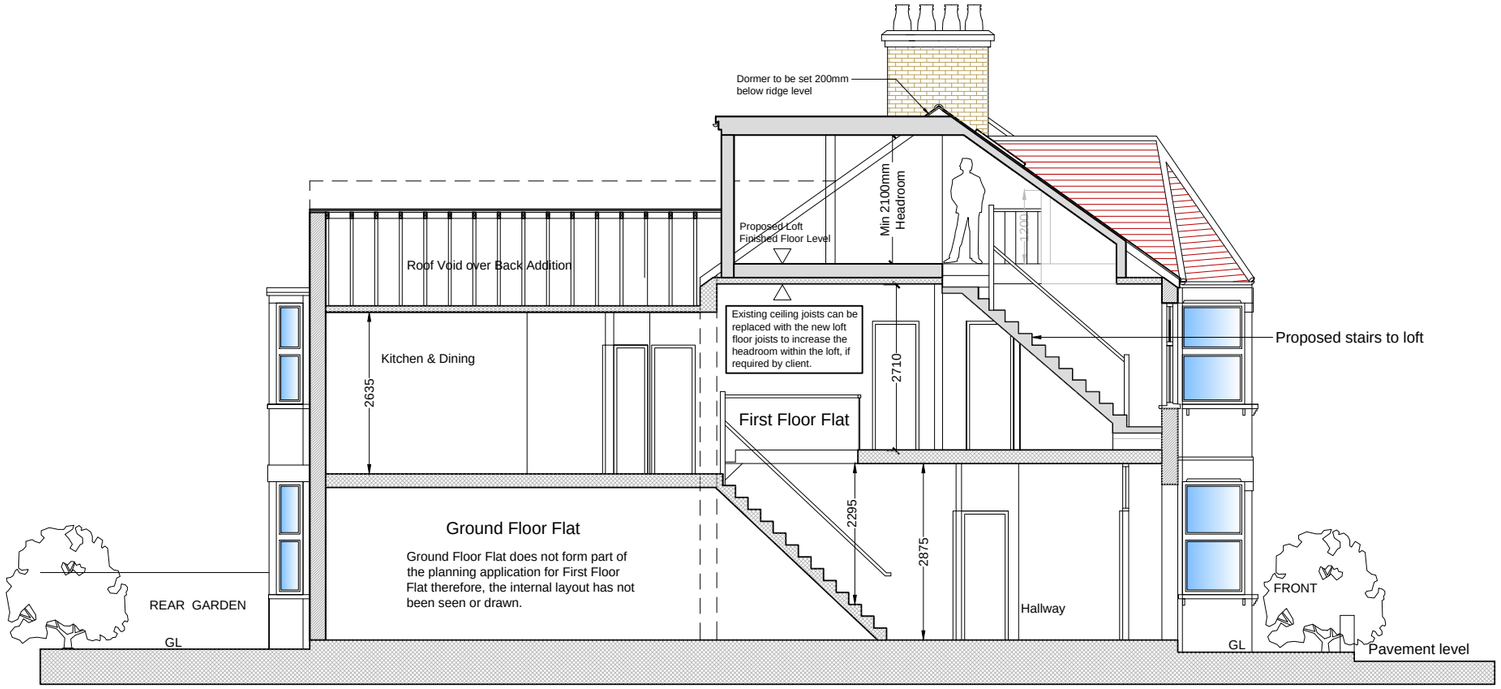

PROPOSED SECTION A-A Scale 1:100

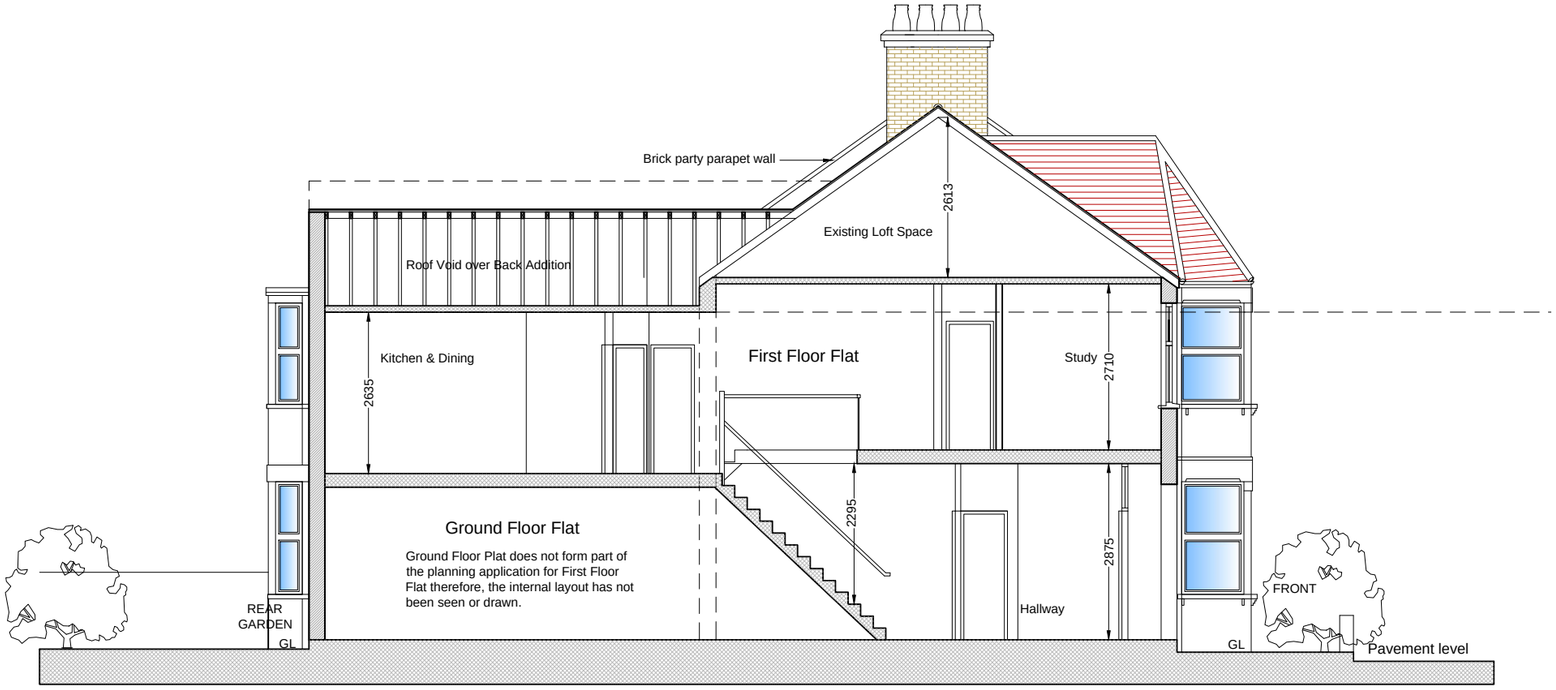

EXISTING SECTION A-A Scale 1:100

METERS @ 1:100

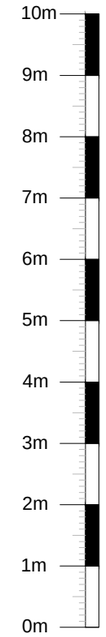

REV	DATE	COMMENT	DRN

JS Surveying & Design Services Limited
110 GOODMAYES ROAD, ILFORD, ESSEX IG3 9UZ TEL: 020 8590 2248
E.mail: info@jssd.co.uk

P L A N N I N G I S S U E

SITE ADDRESS:	3 KESTON ROAD, LONDON, N17 6PJ
SUBJECT:	EXISTING & PROPOSED SECTION A-A
DRAWING NO:	JS/LP/941/06
SCALE:	1:100 @ A3
DATE:	FEB 2016
DRAWN BY:	AK
CHECKED BY:	JS
REV:	