COPYRIGHT: The contents of this drawing may not be reproduced in whole or in part without express written consent of Javied Sharif of JS Surveying and Design Services Ltd.

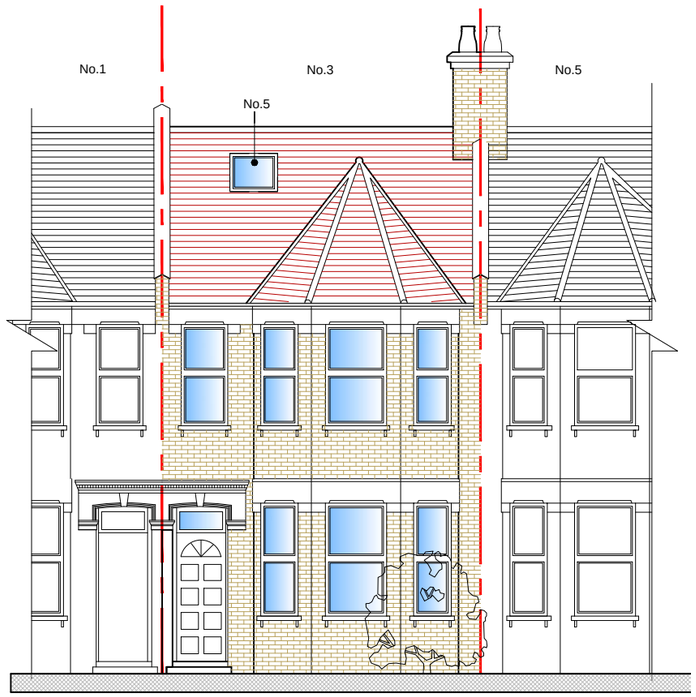

PROPOSED EAST (FRONT) ELEVATION
Scale 1:100

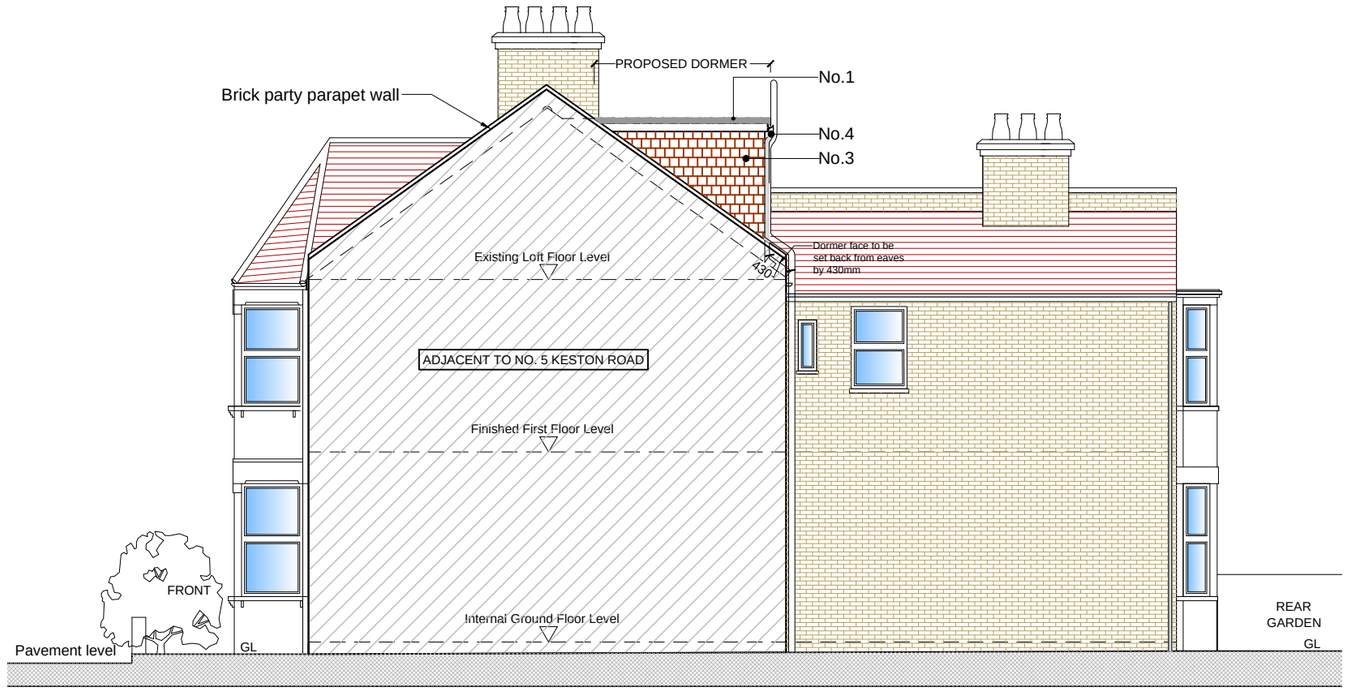

PROPOSED NORTH ELEVATION Scale 1:100

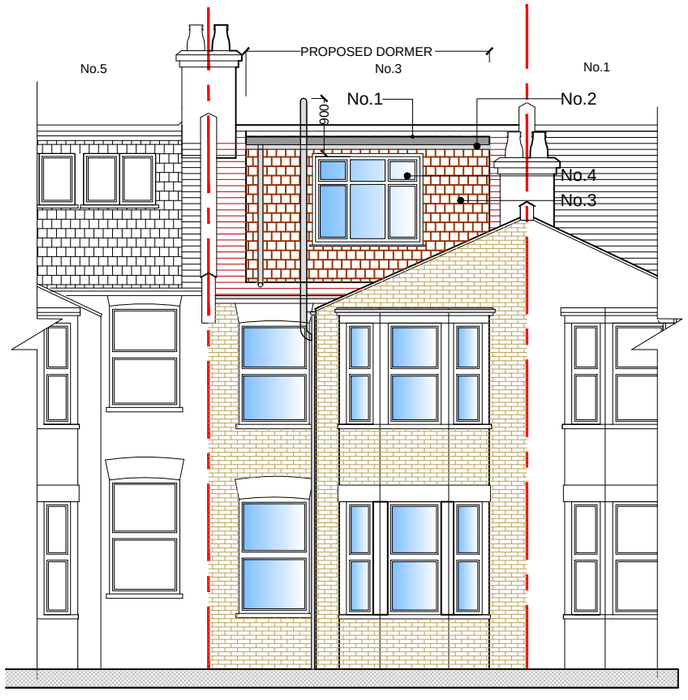

PROPOSED WEST (REAR) ELEVATION
Scale 1:100

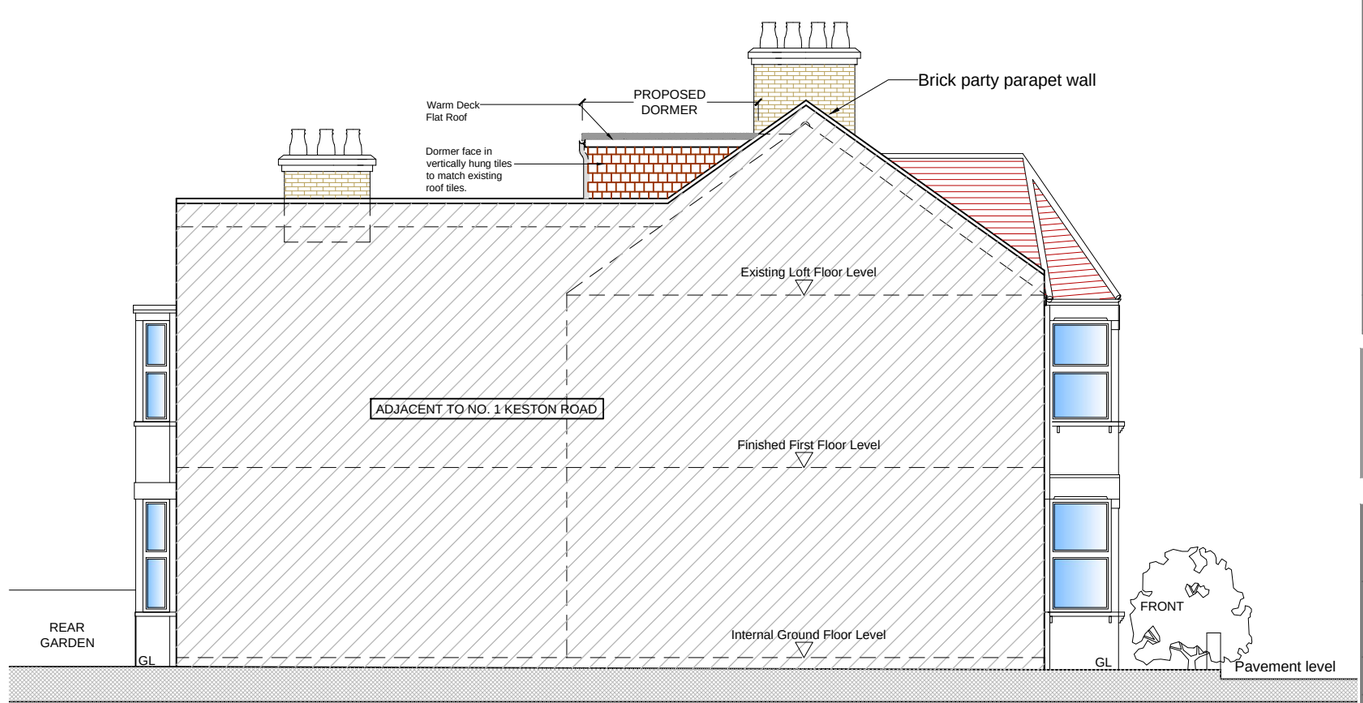

PROPOSED SOUTH ELEVATION Scale 1:100

METERS @ 1:100

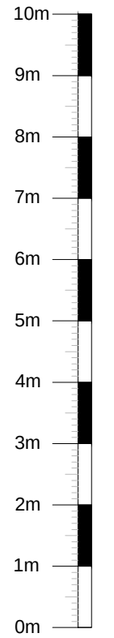

PROPOSED MATERIALS

No.1 = Flat and Felted Roof.

No.2 = PVC Rainwater Fittings.

No.3 = Vertically hung tile cladding to match existing roof tiles.

No.4 = Window; PVC Double Glazed Unit.

No.5 = Rooflight; PVC Double Glazed Unit

REV	DATE	COMMENT	DRN

JS Surveying & Design Services Limited
110 GOODMAYES ROAD, ILFORD, ESSEX IG3 9UZ TEL: 020 8590 2248
E.mail: info@jssd.co.uk

PLANNING ISSUE

SITE ADDRESS:
3 KESTON ROAD,
LONDON, N17 6PJ

SUBJECT:
PROPOSED ELEVATIONS

DRAWING NO: JS/LP/941/05

SCALE: 1:100 @ A3

DATE: FEB 2016

DRAWN BY: AK

CHECKED BY: JS

REV: