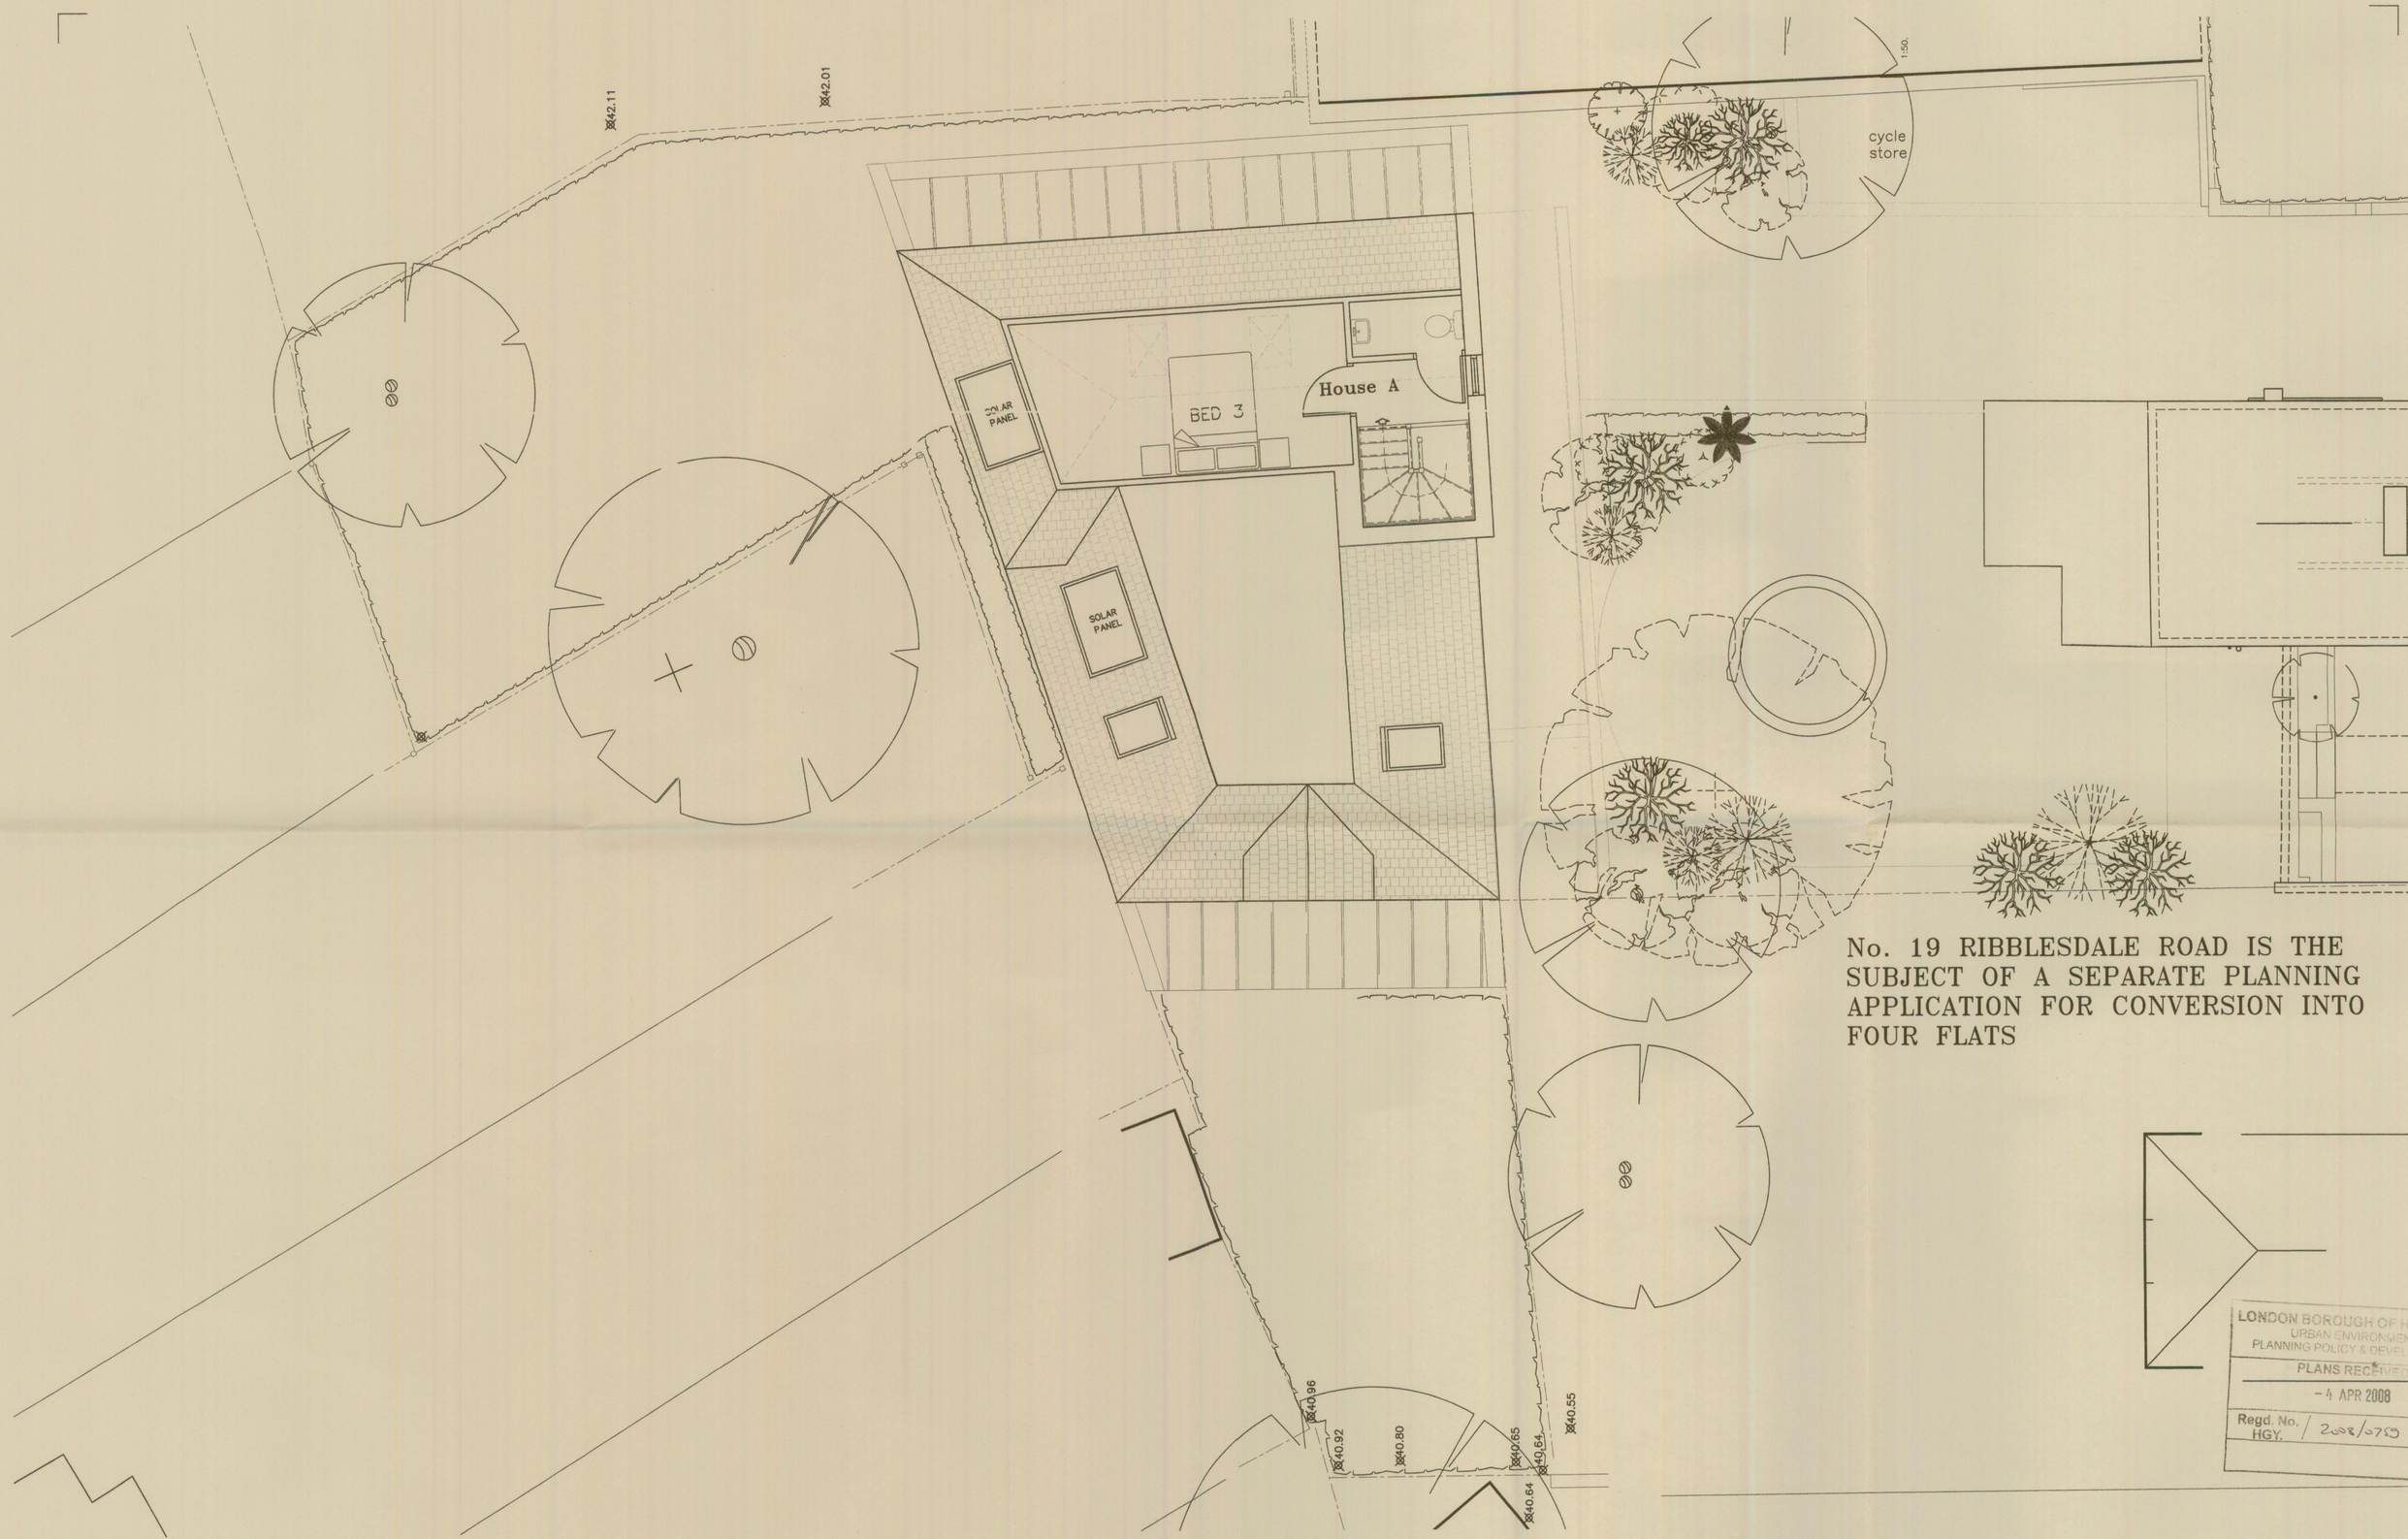

No. 19 RIBBLESDALE ROAD IS THE SUBJECT OF A SEPARATE PLANNING APPLICATION FOR CONVERSION INTO FOUR FLATS

1:100@A3

LONDON BOROUGH OF HARINGEY
URBAN ENVIRONMENT
PLANNING POLICY & DEVELOPMENT
PLANS RECEIVED
-4 APR 2008
Regd. No. HGY. / 2008/0750

revision	date	initials	description of amendments
			PLANNING APPLICATION

Foundation architecture ltd
Selous House, 5–12 Mandela Street, London NW1 0DU t. 0207 383 5511 f. 0207 383 5522 e. foundation.architecture@ukonline.co.uk

project: 19 RIBBLESDALE ROAD

title: PROPOSED SECOND FLOOR - COACH HOUSE

scale	date	drawn	checked	job no.	dwg no.	rev.
1:50	DEC 2007	FAL		403 CH	P102	

All dimensions to be verified on site.