
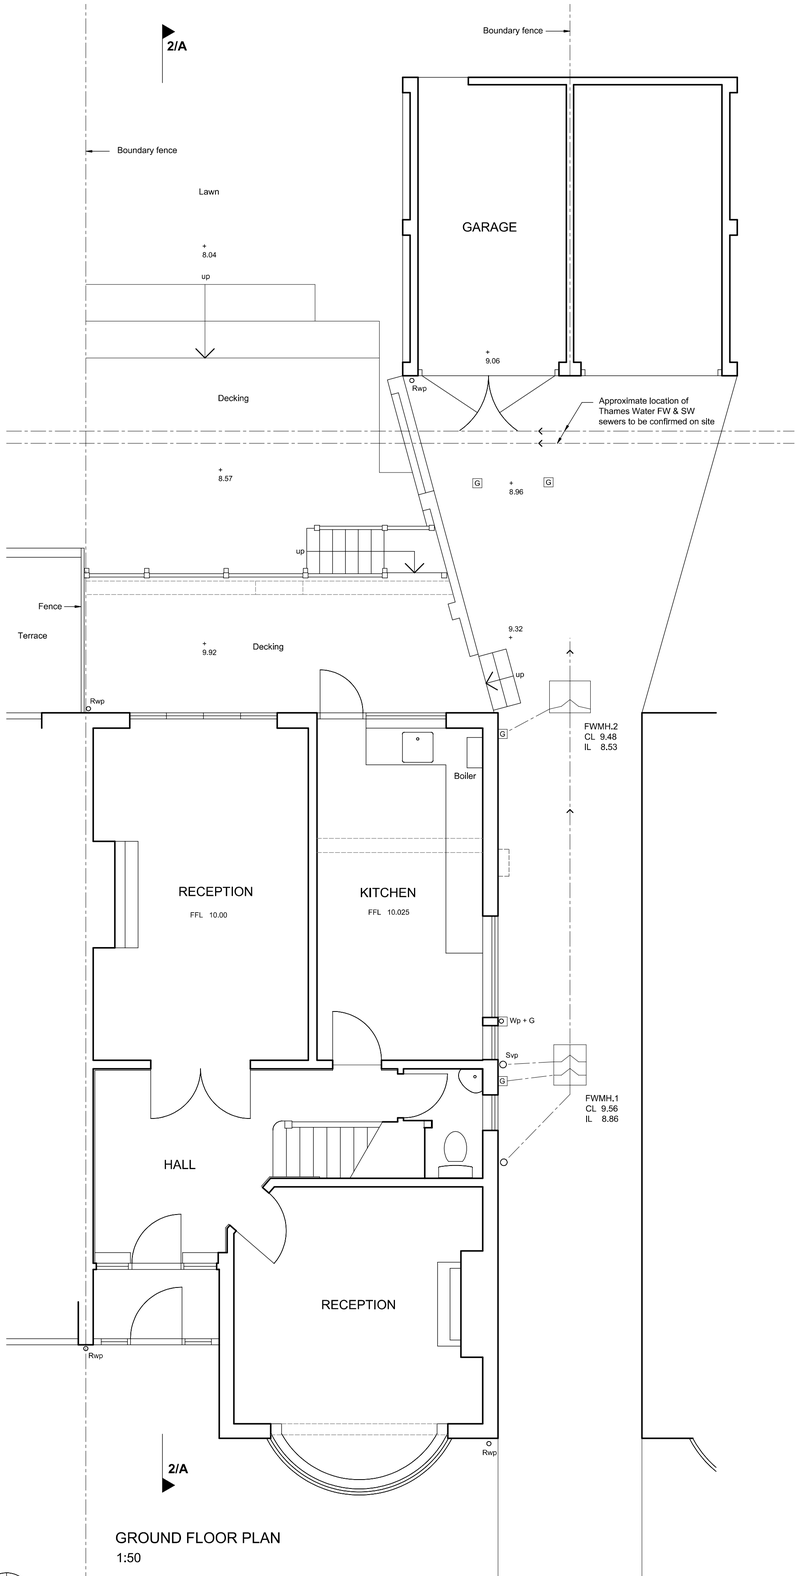


GROUND FLOOR PLAN
1:50

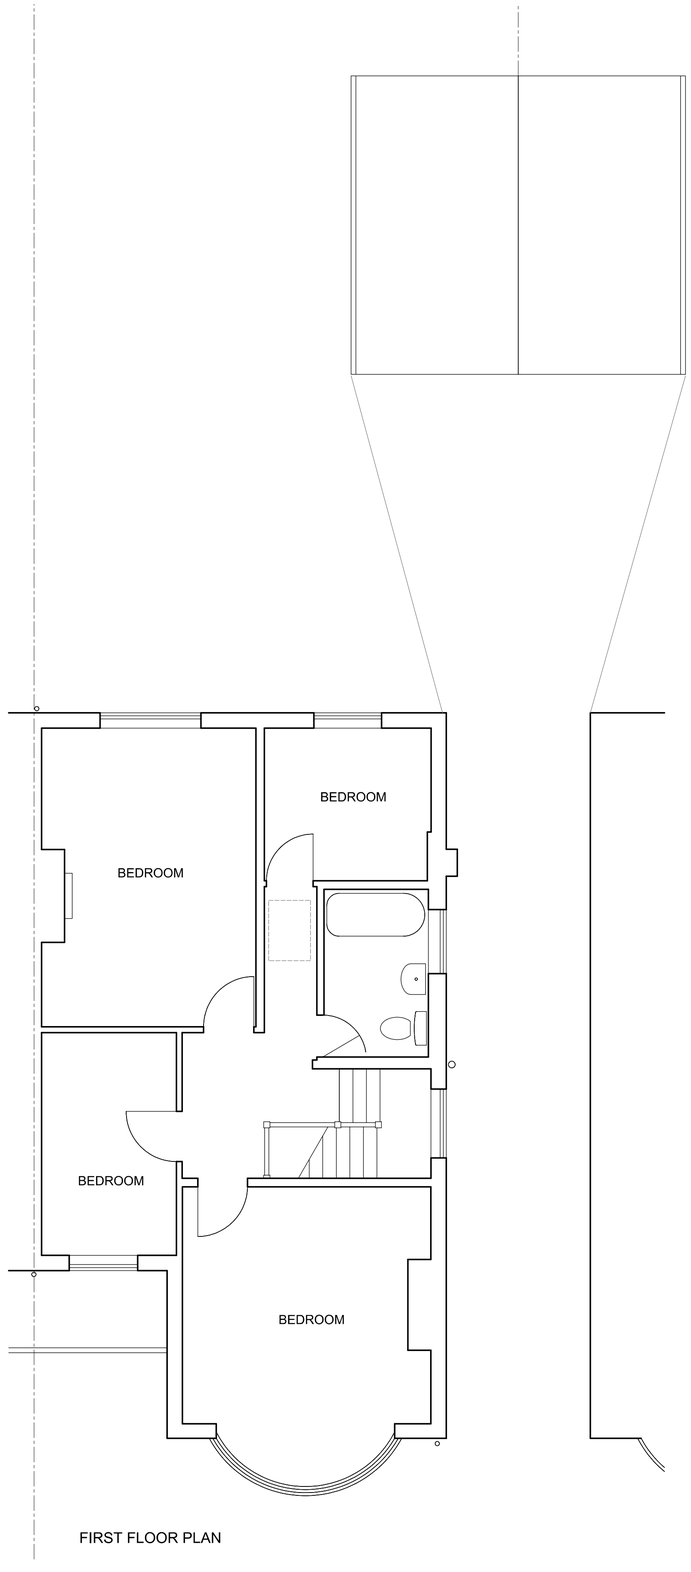

FIRST FLOOR PLAN

N

0 1 2 3 4 5 m
Scale at 1:50

Revisions

~ ~ ~

~~Do not scale this drawing. Use figured dimensions only.~~
Contractors are responsible for taking and checking site dimensions.

Design Copyright is vested in the Architect from whom written consent must be obtained for copying and reproducing this drawing.

Project title

73 Cranley Gardens
Muswell Hill

Drawing title

Existing Ground Floor & First Floor Plans

Scale 1:50	Paper size A1	Drawing No. 442 / 1
Date 21/12/15	Drawn by MT	

MICHAEL TROGAL
B.Sc. B.Arch. RIBA
CHARTERED ARCHITECT
23 TEMPEST AVENUE, POTTERS BAR, HERTS EN6 5JU
TELEPHONE / FAX 01707 653462