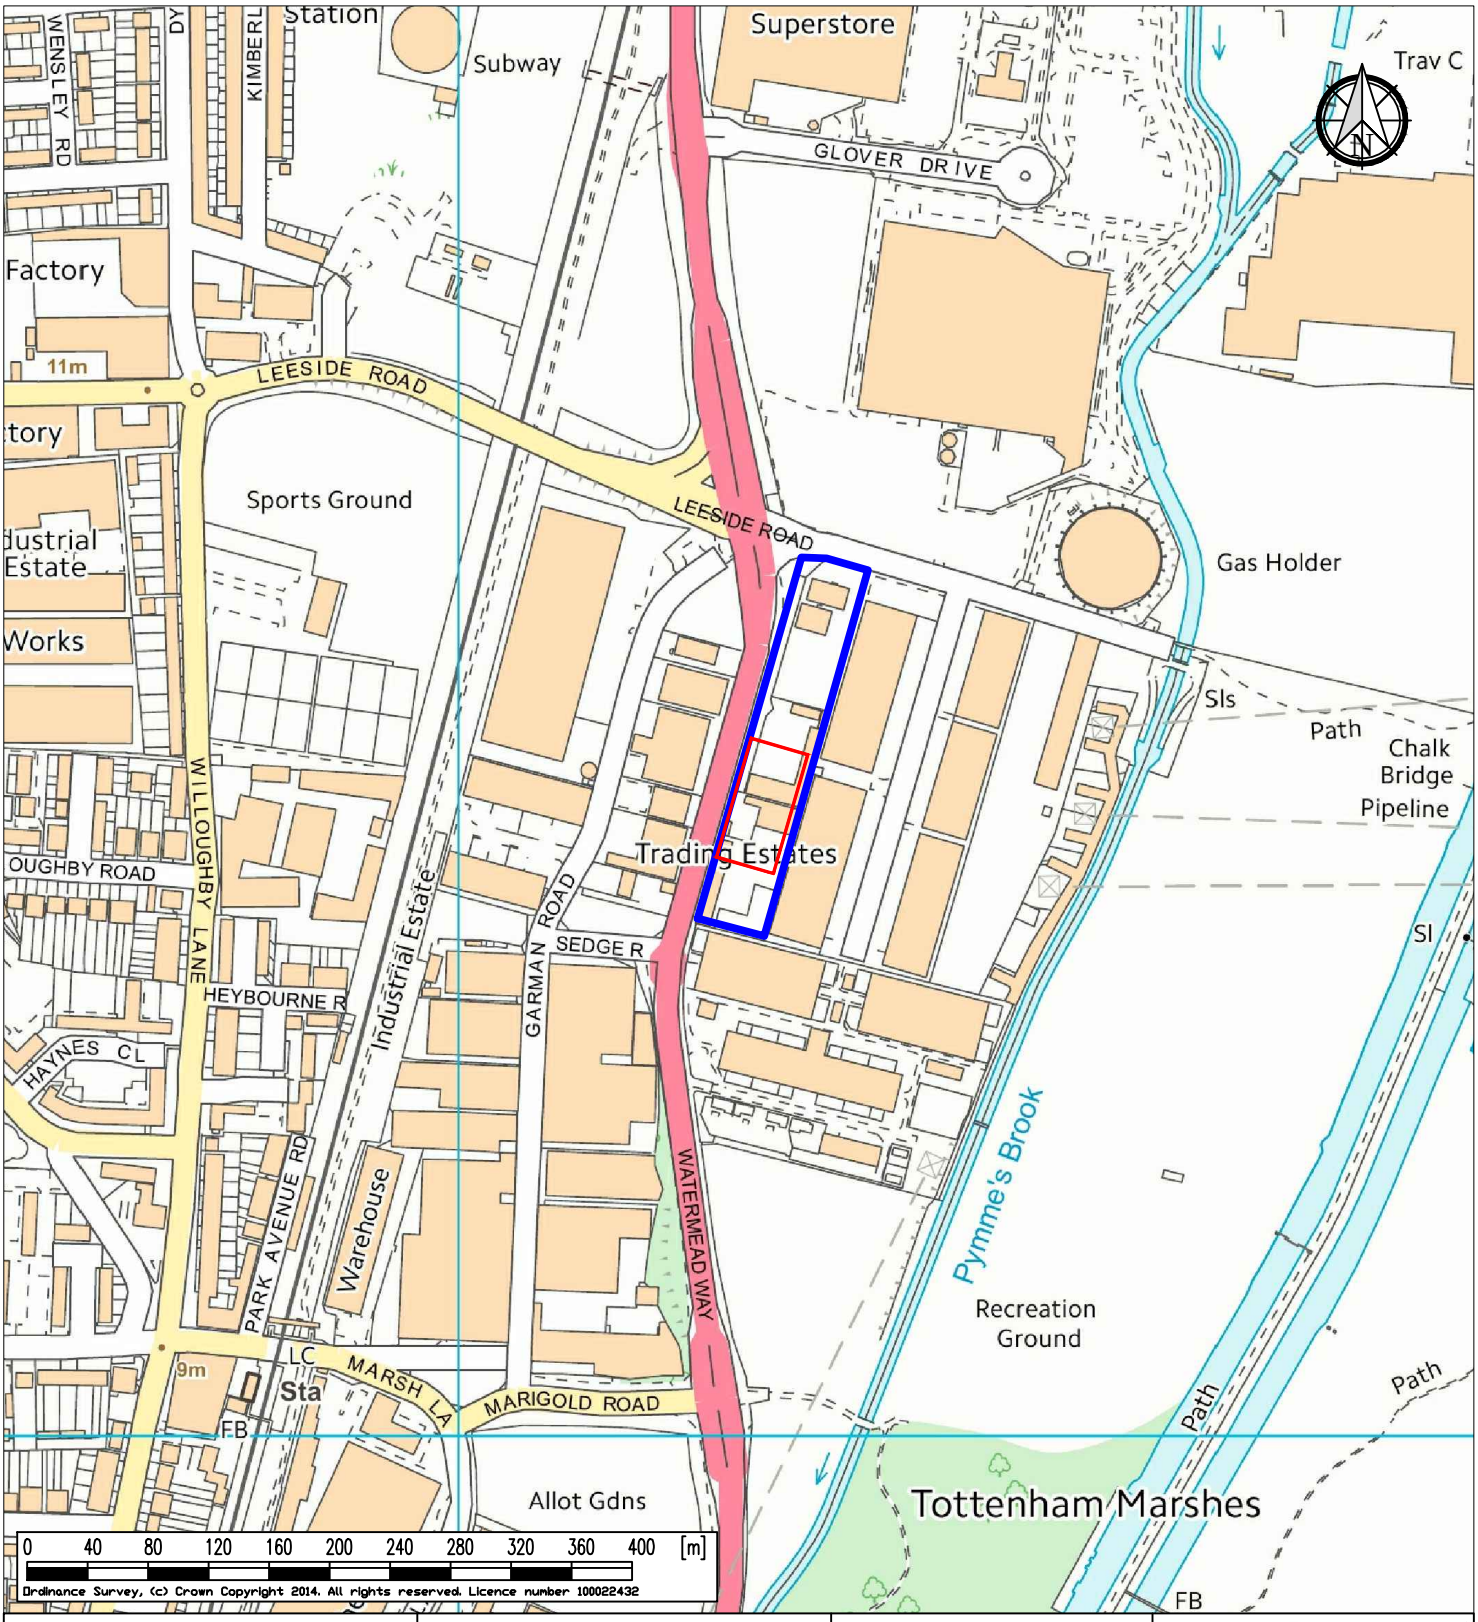

Mowlem Trading Estate,
Tottenham,
London,
N17 0QJ

Description:
Proposed Location Plan

Key:

Development Area (0.32Ha):

Land Owner Boundary

Scale:
1:5000 at A4

Drawing:
[15034.101](Mowlem) Location Plan (Rev.1)

Date:
14/04/2015

-Rev. 1

-Amendment 1 (30/04/2015)
Red Line position corrected

ukpowerreserve
SUPPORTING A RENEWABLE FUTURE

6th Floor, Radcliffe House, Blenheim Court, Solihull, West Midlands, B91 2AA

Drawn By:
MD

Reviewed By:
CDF

Plan not to be used for construction