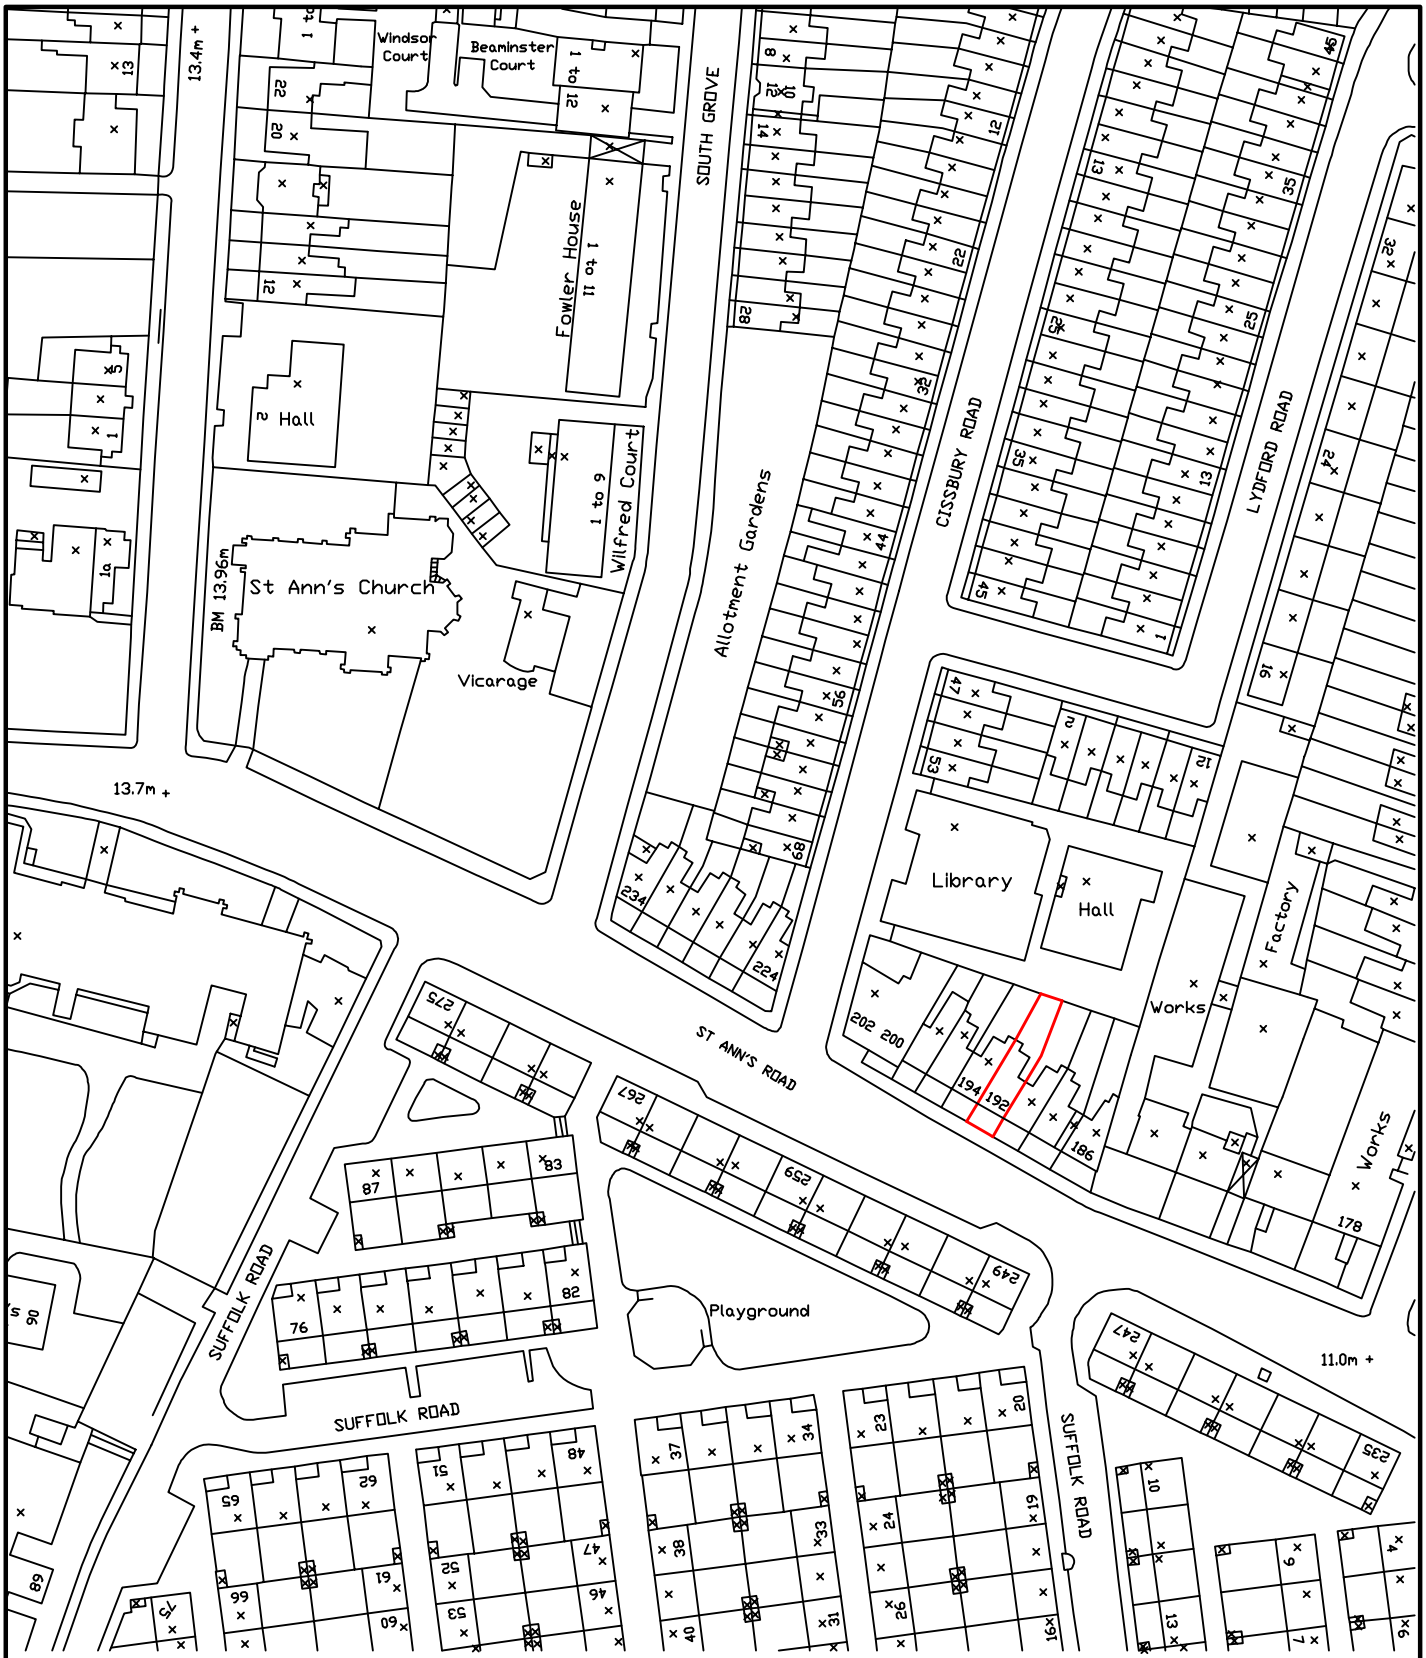

LOCATION PLAN – SCALE 1:1250

A4 SIZE

NORTH