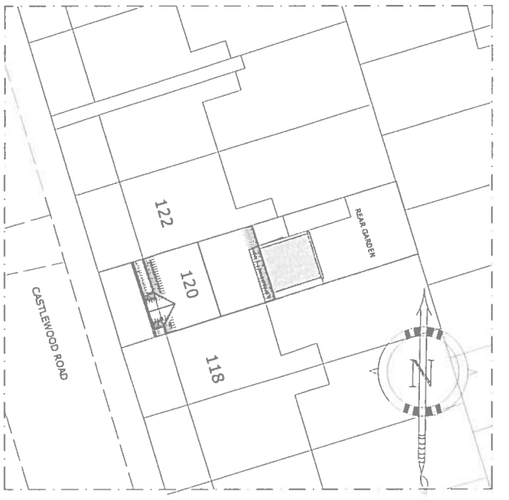

SITE PLAN
SCALE: 1/500

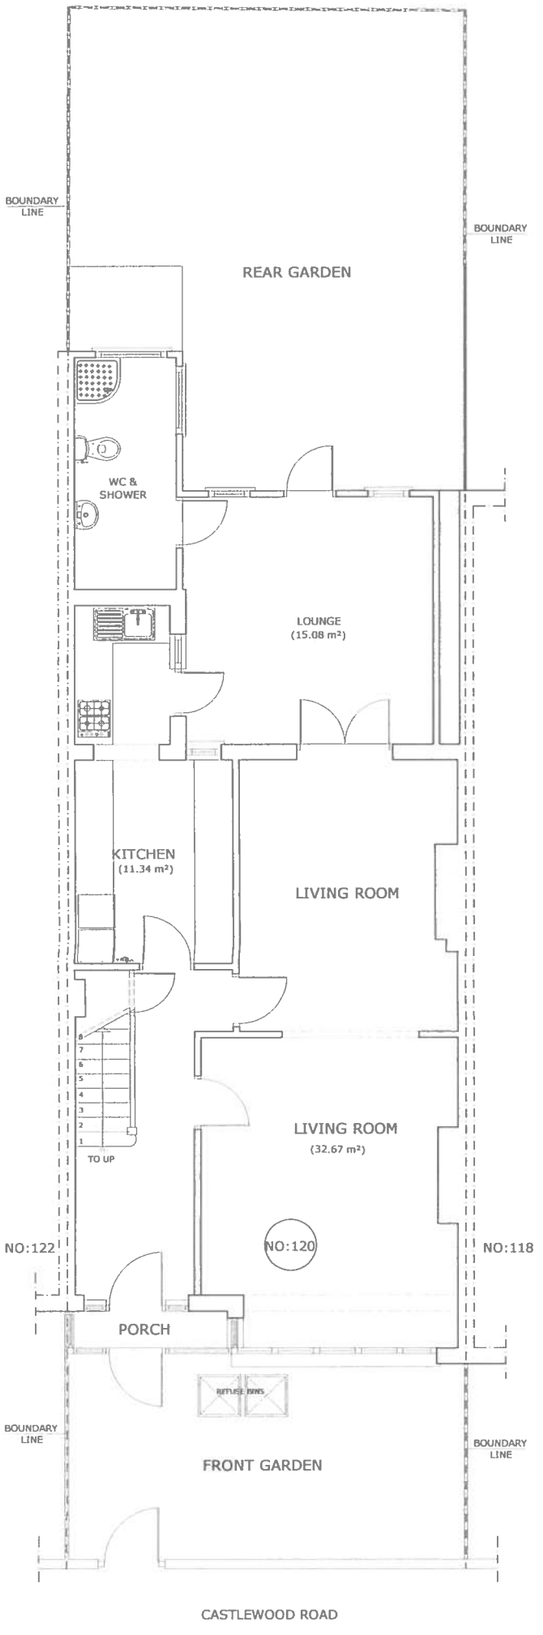

EXISTING GROUND FLOOR PLAN
SCALE:1/100

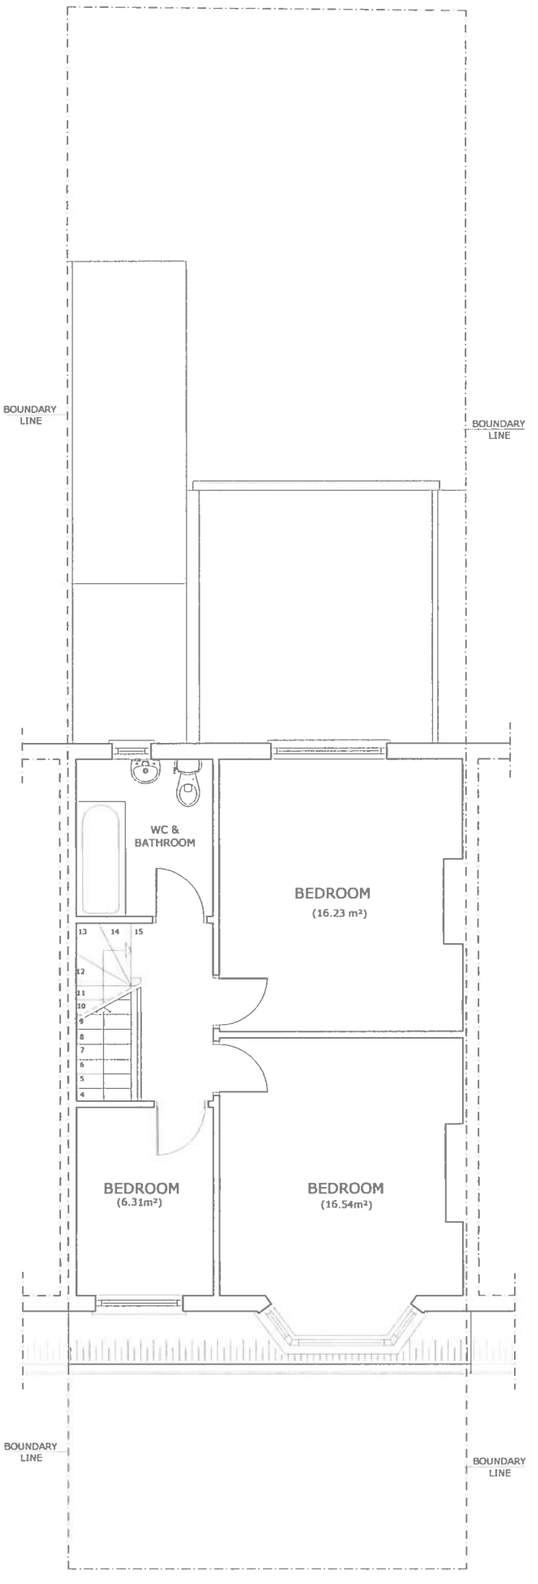

EXISTING FRIST FLOOR PLAN
SCALE:1/100

0m 2m 3m 4m 5m 10m

GROUND FLOOR
EXISTING FLOOR AREA: 70.57 m²

FRIST FLOOR
EXISTING FLOOR AREA: 52.48 m²

THE CONTENTS OF THIS PLAN INCLUDING THE PRINTED NOTES ARE COPYRIGHT AND REPRODUCTION IN WHOLE OR PART IS NOT PERMITTED WITHOUT PRIOR CONSENT OF ANVA ARCHITECTURAL, ENGINEERING AND LICENSING IN WRITING.

120 CASTLEWOOD ROAD
LONDON N15 6LE

EXISTING
- GROUND FLOOR PLAN
- FRIST FLOOR PLAN
- SITE PLAN

SCALE: 1/100 1/500	REF. NO : 020. 16/01
DATE: MARCH.2016	DRG BY: A. AY

anva architectural, engineering and licensing
P.O. BOX 1827
ILFORD. IG2 7WJ
TEL: 020 8599 5036 FAX:020 8586 4401
MOBILE: 077 10942923 / 079 30407212
E-MAIL: info@a-anva.co.uk

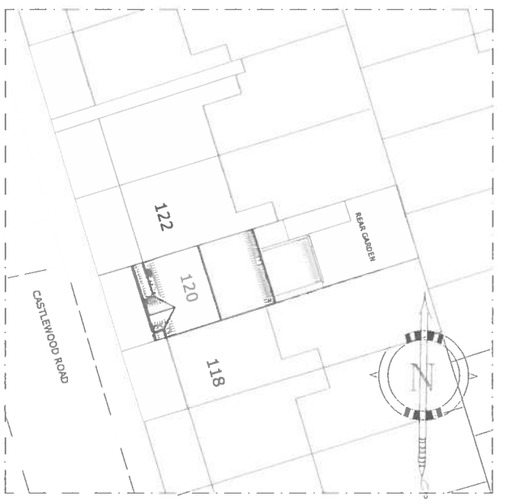

SITE PLAN
SCALE: 1/500

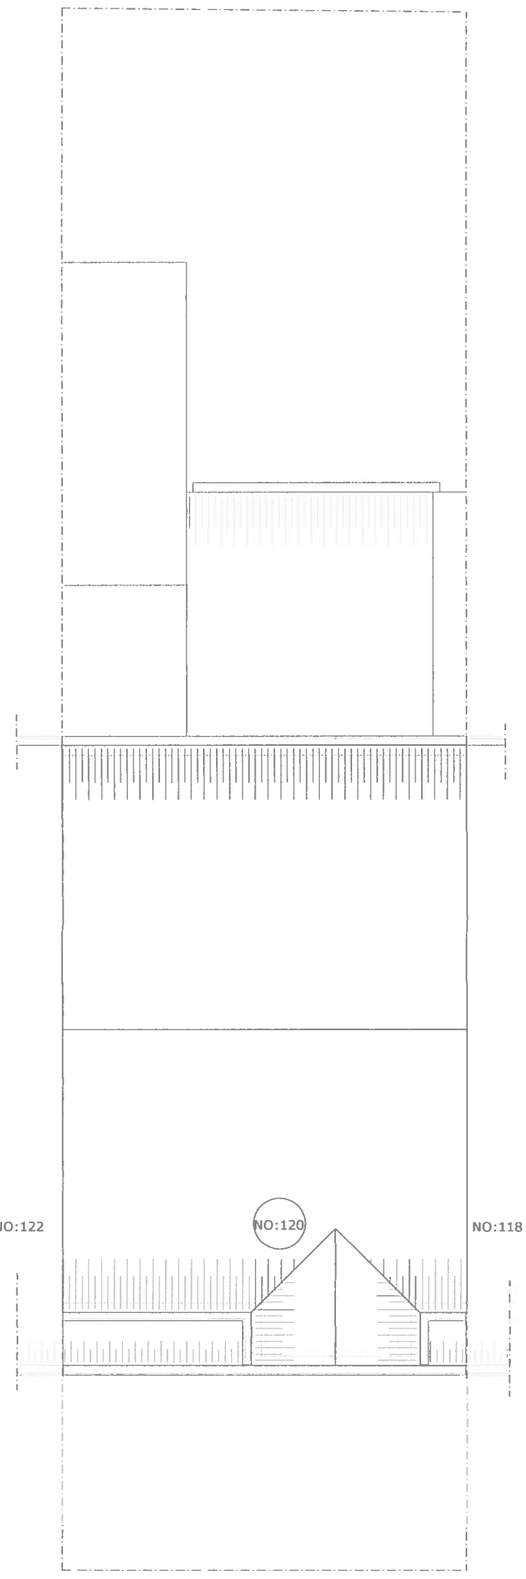

EXISTING ROOF PLAN
SCALE:1/100



EXISTING FRONT ELEVATION
SCALE:1/100

THE CONTENTS OF THIS PLAN INCLUDING THE PRINTED NOTES ARE COPYRIGHT AND REPRODUCTION IN WHOLE OR PART IS NOT PERMITTED WITHOUT PRIOR CONSENT OF ANVA ARCHITECTURAL, ENGINEERING AND LICENSING IN WRITING.

120 CASTLEWOOD ROAD
LONDON N15 6LE

EXISTING
- ROOF PLAN
- FRONT ELEVATION
- SITE PLAN

SCALE: 1/100 1/500	REF. NO : 020. 16/02
DATE: MARCH.2016	DRG BY: A. AY

anva architectural,
engineering and licensing
P.O. BOX 1827
ILFORD. IG2 7WJ
TEL: 020 8599 5036 FAX:020 8586 4401
MOBILE: 077 10942923 / 079 30407212
E-MAIL: info@a-anva.co.uk

0m 2m 3m 4m 5m 10m

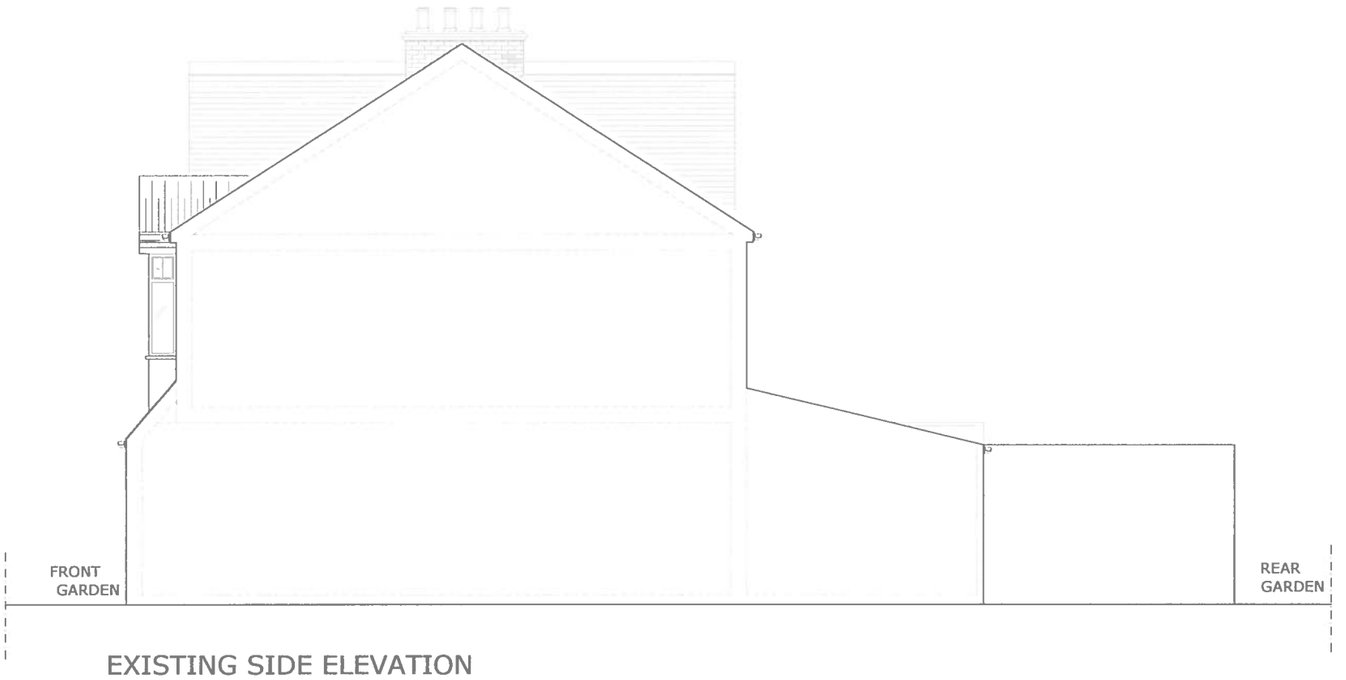

EXISTING SIDE ELEVATION
SCALE:1/100



EXISTING REAR ELEVATION
SCALE:1/100

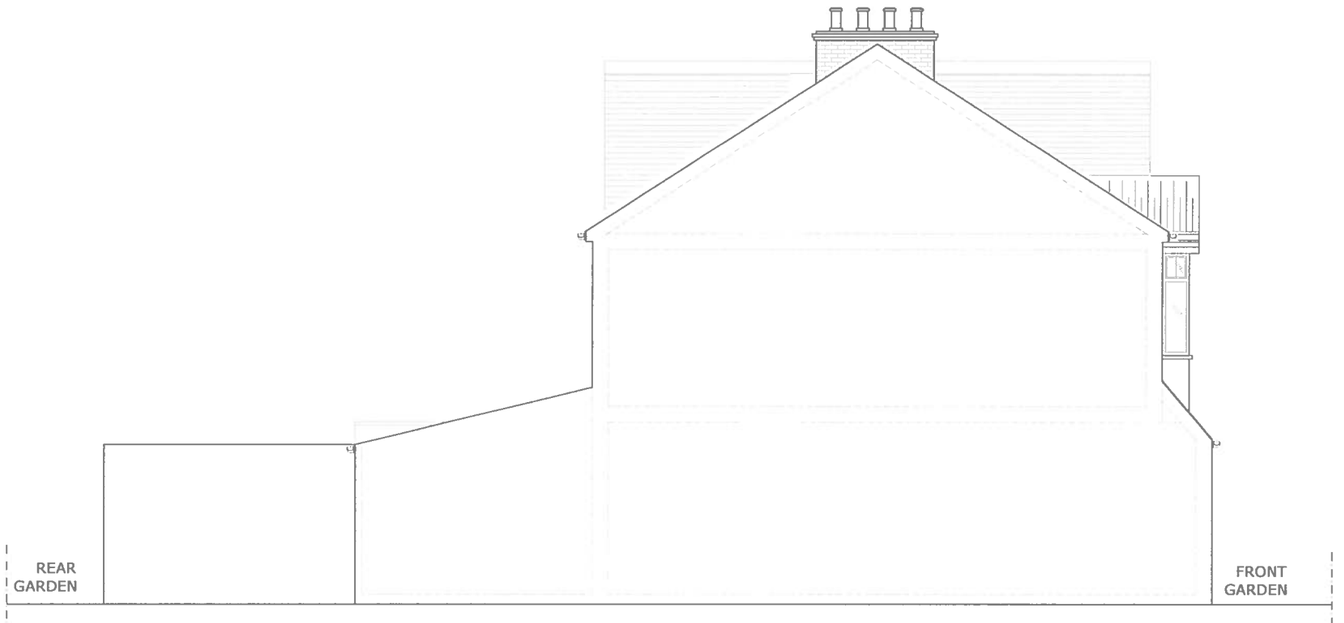

EXISTING SIDE ELEVATION
SCALE:1/100

0m 2m 3m 4m 5m 10m

THE CONTENTS OF THIS PLAN INCLUDING THE PRINTED NOTES ARE COPYRIGHT AND REPRODUCTION IN WHOLE OR PART IS NOT PERMITTED WITHOUT PRIOR CONSENT OF ANVA ARCHITECTURAL, ENGINEERING AND LICENSING IN WRITING.

120 CASTLEWOOD ROAD
LONDON N15 6LE

EXISTING
- REAR ELEVATION
- SIDE ELEVATIONS

SCALE: 1/100	REF. NO : 020. 16/03
DATE: MARCH. 2016	DRG BY: A. AY

anva architectural,
engineering and licensing
P.O. BOX 1827
ILFORD. IG2 7WJ
TEL: 020 8599 5036 FAX:020 8586 4401
MOBILE: 077 10942923 / 079 30407212
E-MAIL: info@a-anva.co.uk

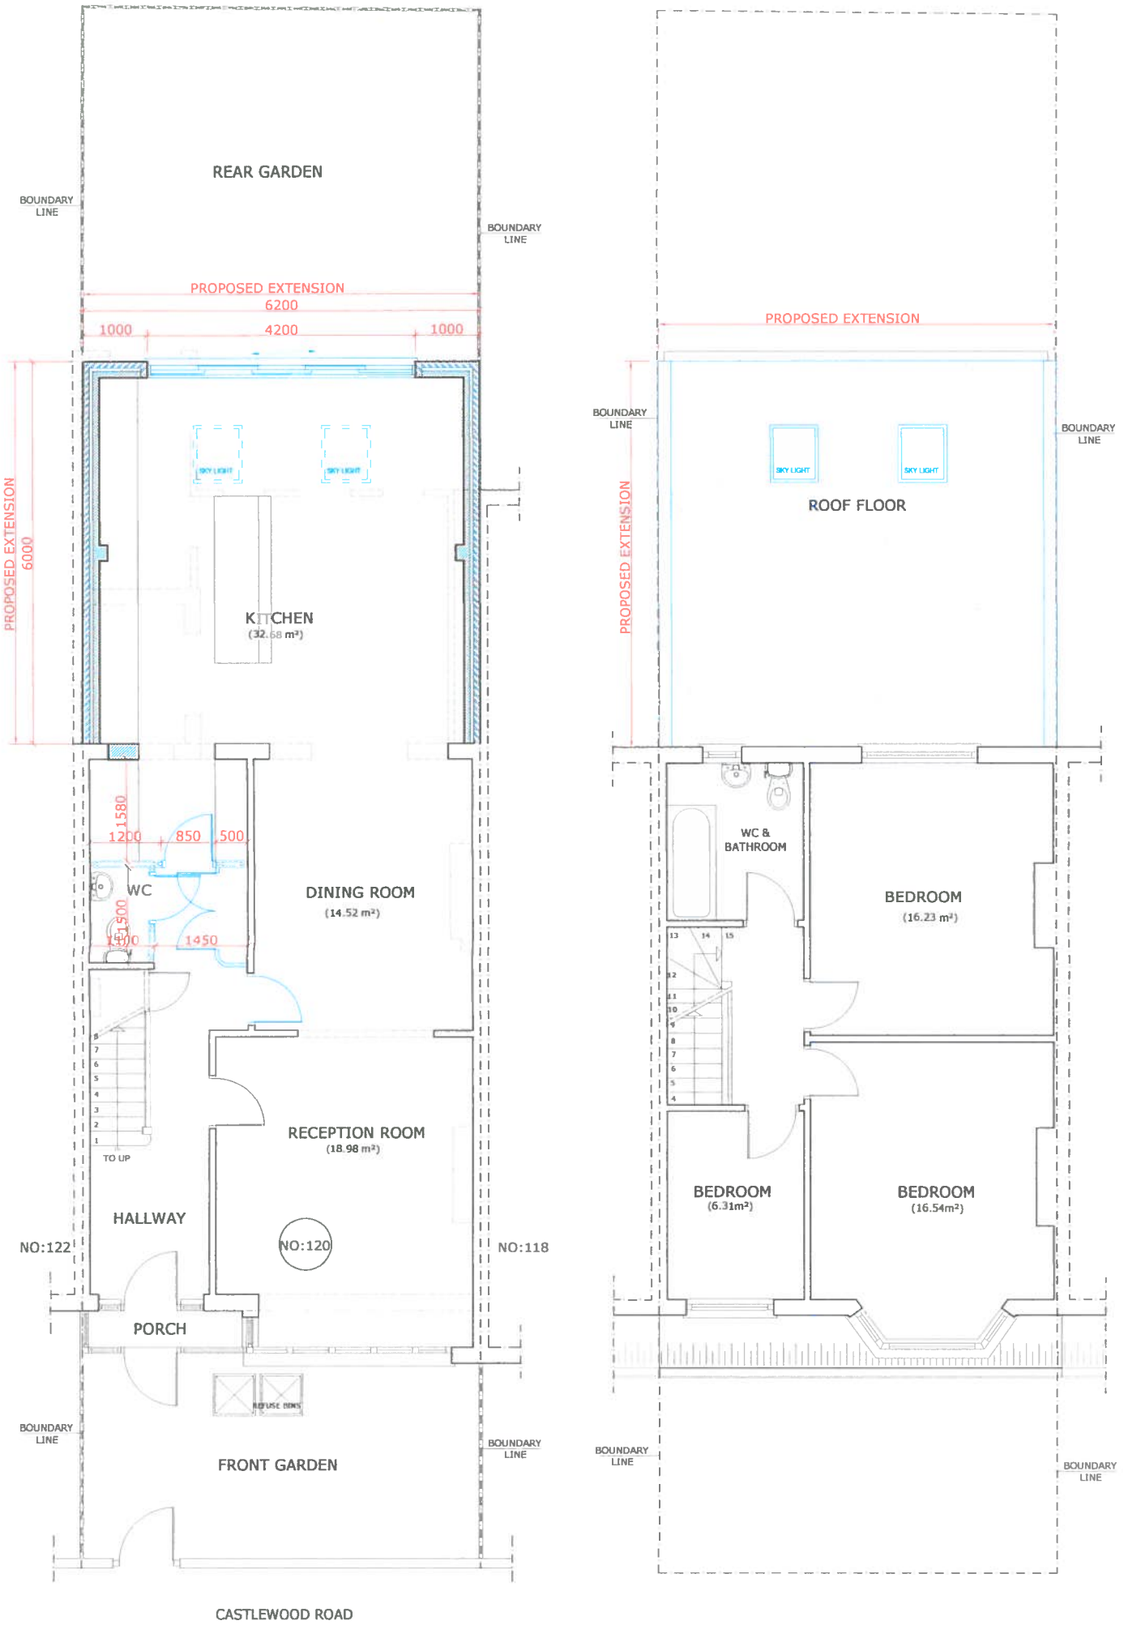

PROPOSED GROUND FLOOR PLAN
SCALE:1/100

PROPOSED FRIST FLOOR PLAN
SCALE:1/100



SITE PLAN
SCALE: 1/500

LEGEND

- EXISTING WALL
- PROPOSED CAVITY WALL
- DEMOLISHED WALL
- PROPOSED PARTITION WALL

GROUND FLOOR
EXISTING FLOOR AREA: 79.57 m²
PROPOSED FLOOR EXTENSION AREA: 37.23 m²
TOTAL AREA : 116.80 m²
FRIST FLOOR
EXISTING FLOOR AREA: 52.48m²

THE CONTENTS OF THIS PLAN INCLUDING THE PRINTED NOTES ARE COPYRIGHT AND REPRODUCTION IN WHOLE OR PART IS NOT PERMITTED WITHOUT PRIOR CONSENT OF ANVA ARCHITECTURAL, ENGINEERING AND LICENSING IN WRITING.

120 CASTLEWOOD ROAD
LONDON N15 6LE

PROPOSED
- GROUND FLOOR PLAN
- FRIST FLOOR PLAN
- SITE PLAN

SCALE: 1/100 1/500	REF. NO : 020. 16/04
DATE: MARCH. 2016	DRG BY: A. AY

anva architectural,
engineering and licensing
P.O. BOX 1827
ILFORD. IG2 7WJ
TEL: 020 8599 5036 FAX:020 8586 4401
MOBILE: 077 10942923 / 079 30407212
E-MAIL: info@a-anva.co.uk

0m 2m 3m 4m 5m 10m



SITE PLAN

SCALE: 1/500

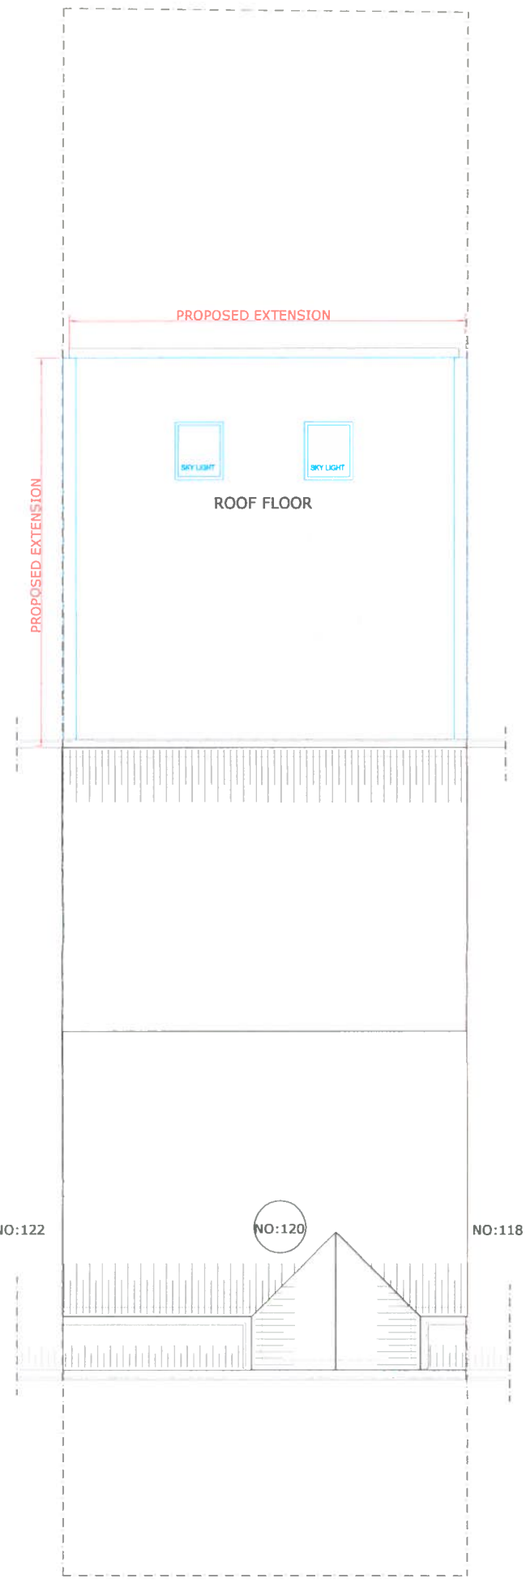

PROPOSED ROOF PLAN

SCALE:1/100

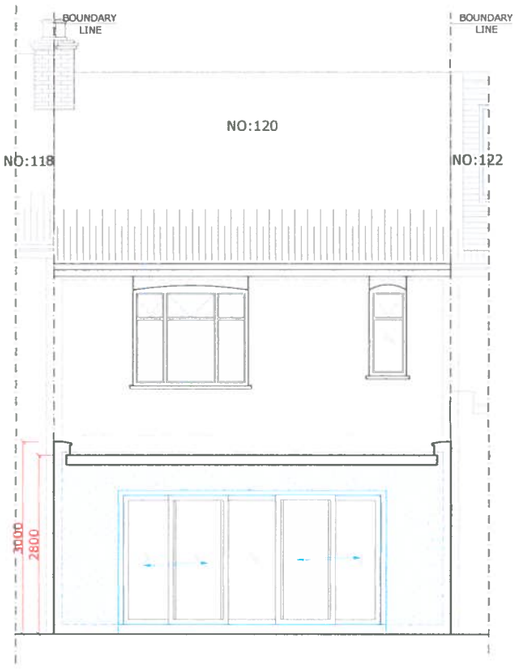

PROPOSED REAR ELEVATION

SCALE:1/100

THE CONTENTS OF THIS PLAN INCLUDING THE PRINTED NOTES ARE COPYRIGHT AND REPRODUCTION IN WHOLE OR PART IS NOT PERMITTED WITHOUT PRIOR CONSENT OF ANVA ARCHITECTURAL, ENGINEERING AND LICENSING IN WRITING.

120 CASTLEWOOD ROAD
LONDON N15 6LE

PROPOSED
- ROOF PLAN
- SITE PLAN

SCALE: 1/100 1/500	REF. NO : 020. 16/05
DATE: MARCH. 2016	DRG BY: A. AY

anva architectural, engineering and licensing
P.O. BOX 1827
ILFORD. IG2 7WJ
TEL: 020 8599 5036 FAX:020 8586 4401
MOBILE: 077 10942923 / 079 30407212
E-MAIL: info@a-anva.co.uk

0m 2m 3m 4m 5m 10m