


NORTH ELEVATION
1:100




WEST ELEVATION




SOUTH ELEVATION

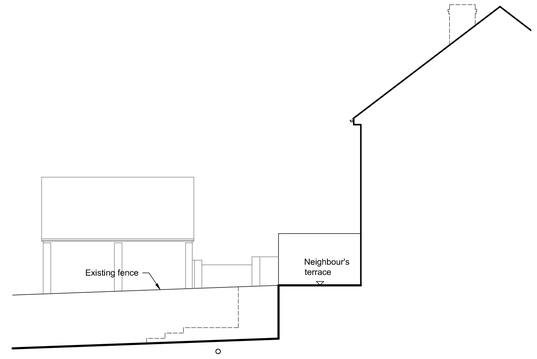

EAST ELEVATION

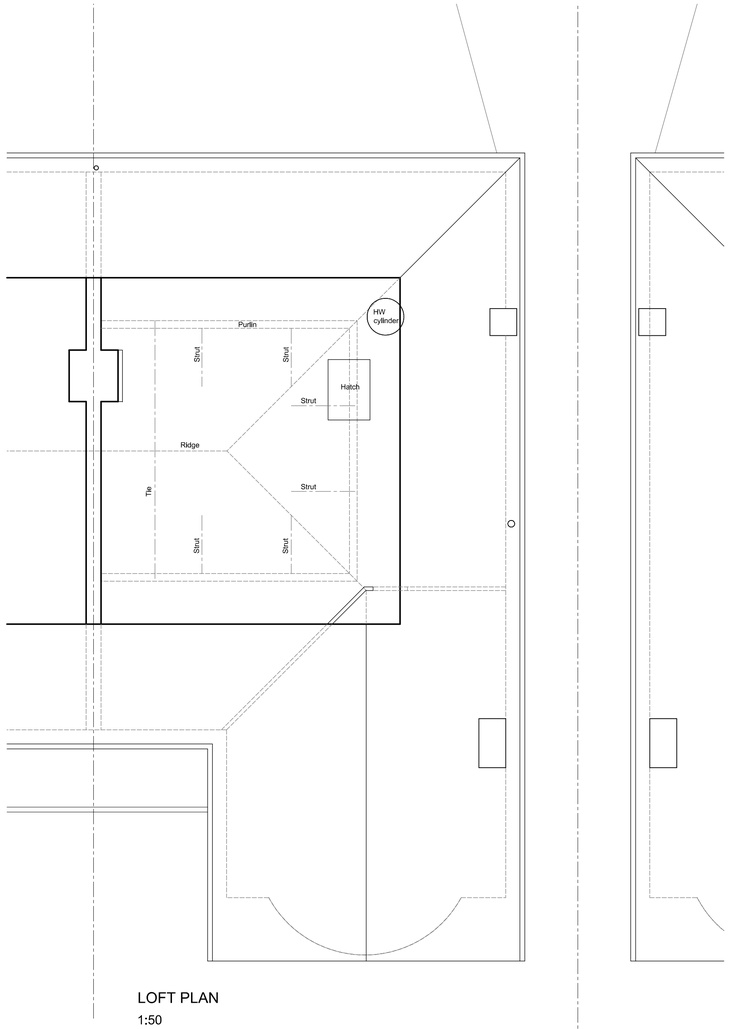

LOFT PLAN
1:50

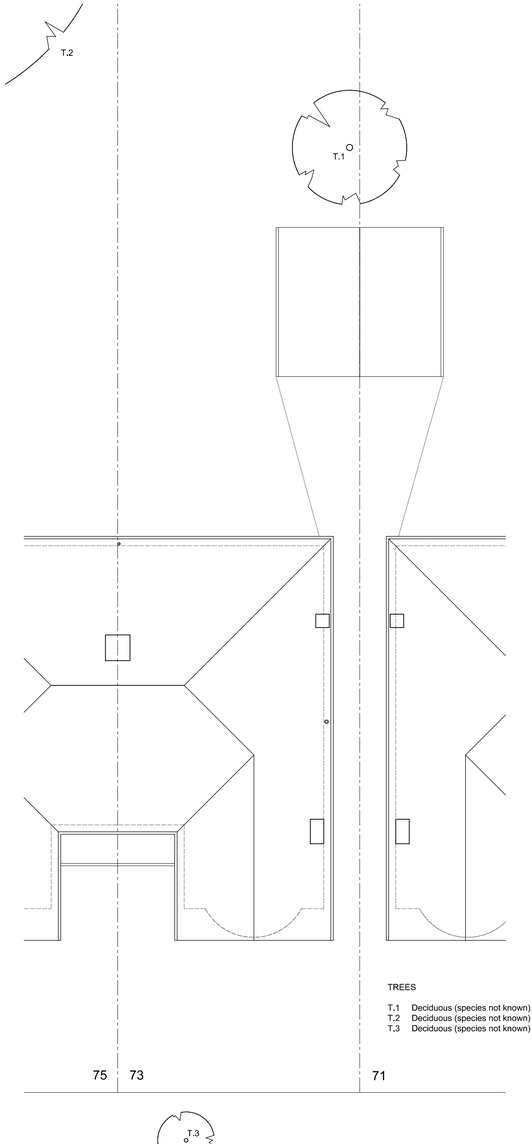


TREES

T.1 Deciduous (species not known) 6.5m high
T.2 Deciduous (species not known) 14m high
T.3 Deciduous (species not known) 4m high

CRANLEY GARDENS

BLOCK PLAN / ROOF PLAN
1:100

N

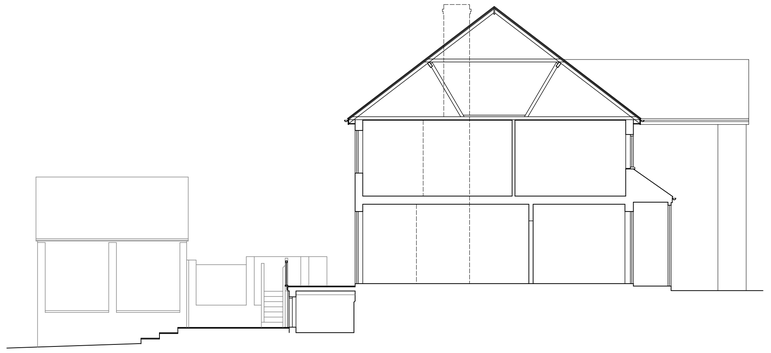

SECTION 2/A For section location see drawing no. 442/1
1:100

0 1 2 3 4 5 m
Scale at 1:50

-	-	-
Revisions		

~~Do not scale this drawing. Use figured dimensions only.~~
Contractors are responsible for taking and checking site dimensions.

Design Copyright is vested in the Architect from whom written consent must be obtained for copying and reproducing this drawing.

Project title

73 Cranley Gardens
Muswell Hill

Drawing title

Existing Loft Plan Block Plan / Roof Plan, Elevations & Section

Scale 1:50 1:100	Paper size A1	Drawing No. 442 / 2
Date 21/12/15	Drawn by MT	

MICHAEL TROGAL
B.Sc B.Arch RIBA
CHARTERED ARCHITECT
23 TEMPEST AVENUE, POTTERS BAR, HERTS EN6 5JU
TELEPHONE / FAX 01707 653482