
SURVEY & DESIGN PARTNERSHIP
84 Furley Road, London SE15 1UG
tel. 020 7639 6255 fax 020 7277 7918
e-mail : mail@surveydesign.co.uk

drawing status: Planning


job Tottenham Historic Corridor Group 3 job no. 561
title Nos 816 and 818 High Road - Existing Roof Lay-out

scale 1 : 100 drawing no. D 01
date December 2015 revision
drawn by jk checked by

EXISTING ROOF LAY-OUT - NO PROPOSED CHANGES, ONLY REPAIRS AND RESTORATION

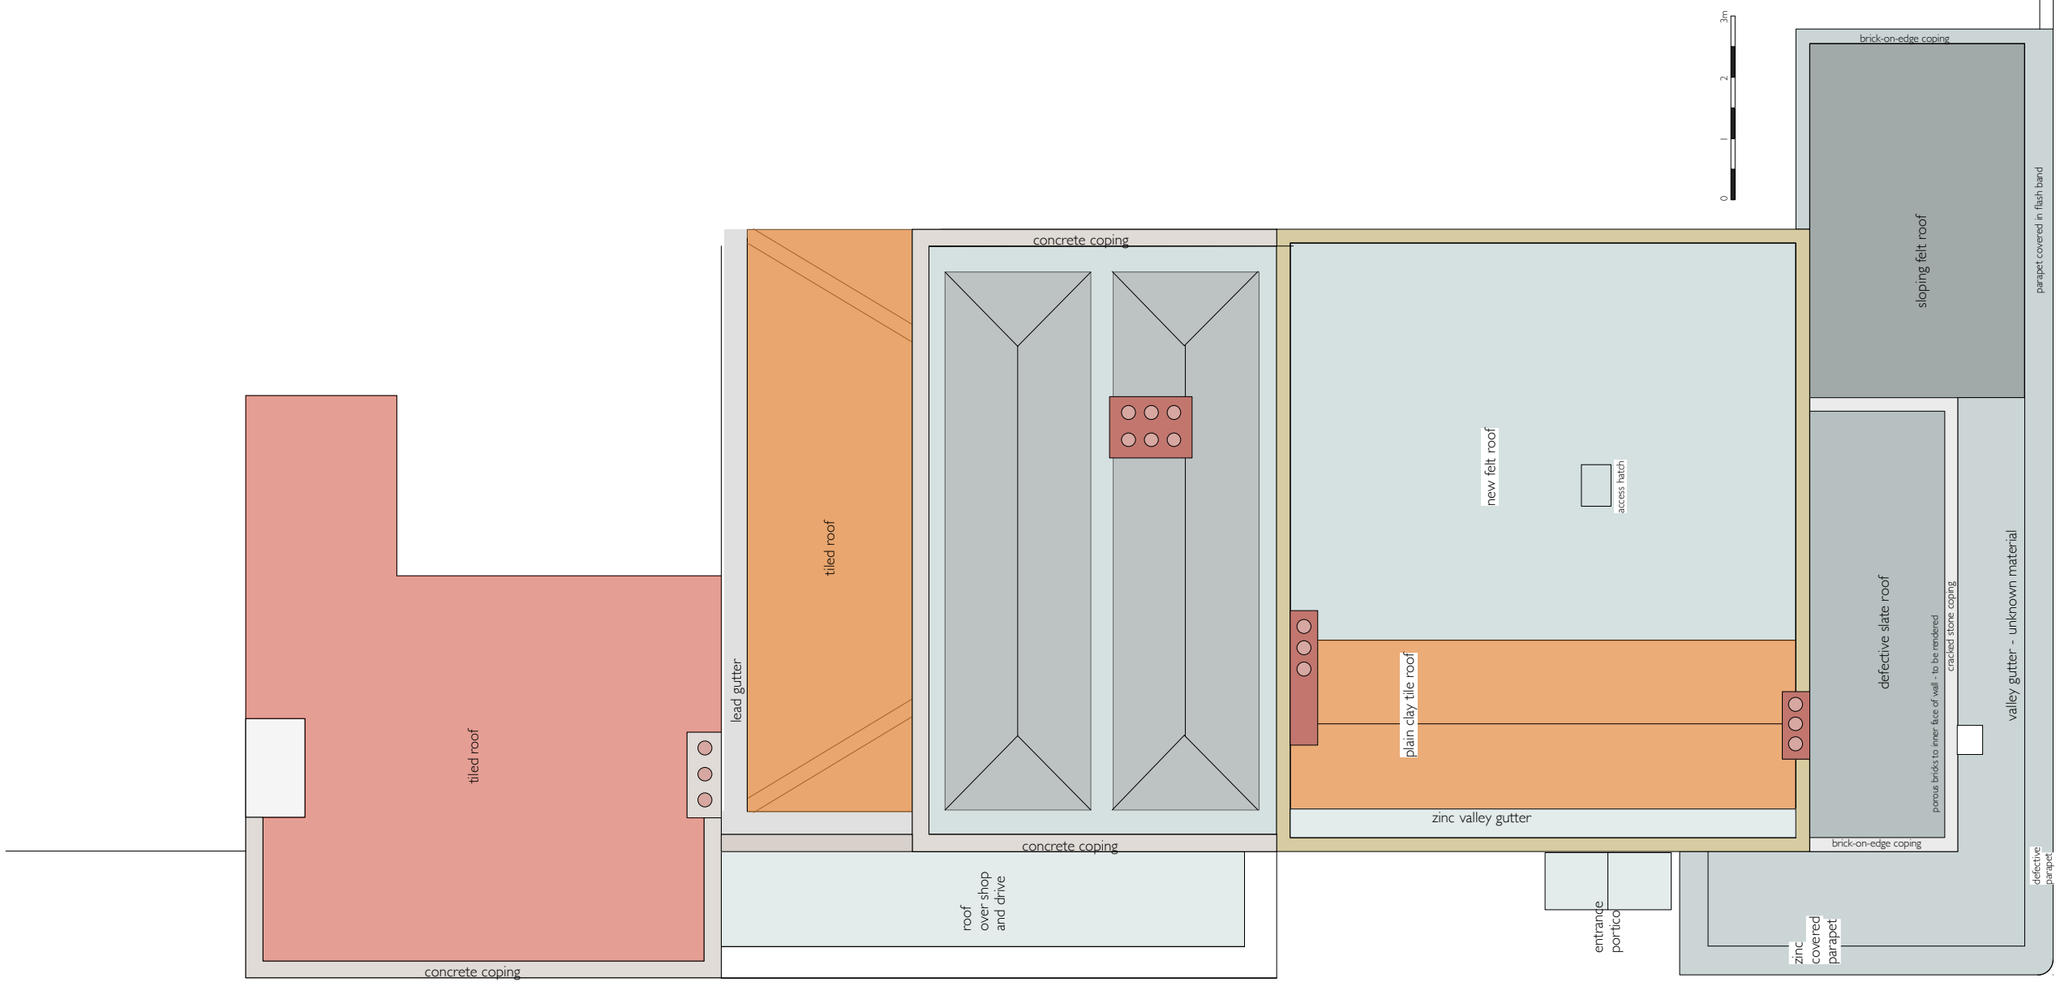

No 822 No 820 No 818 No 816

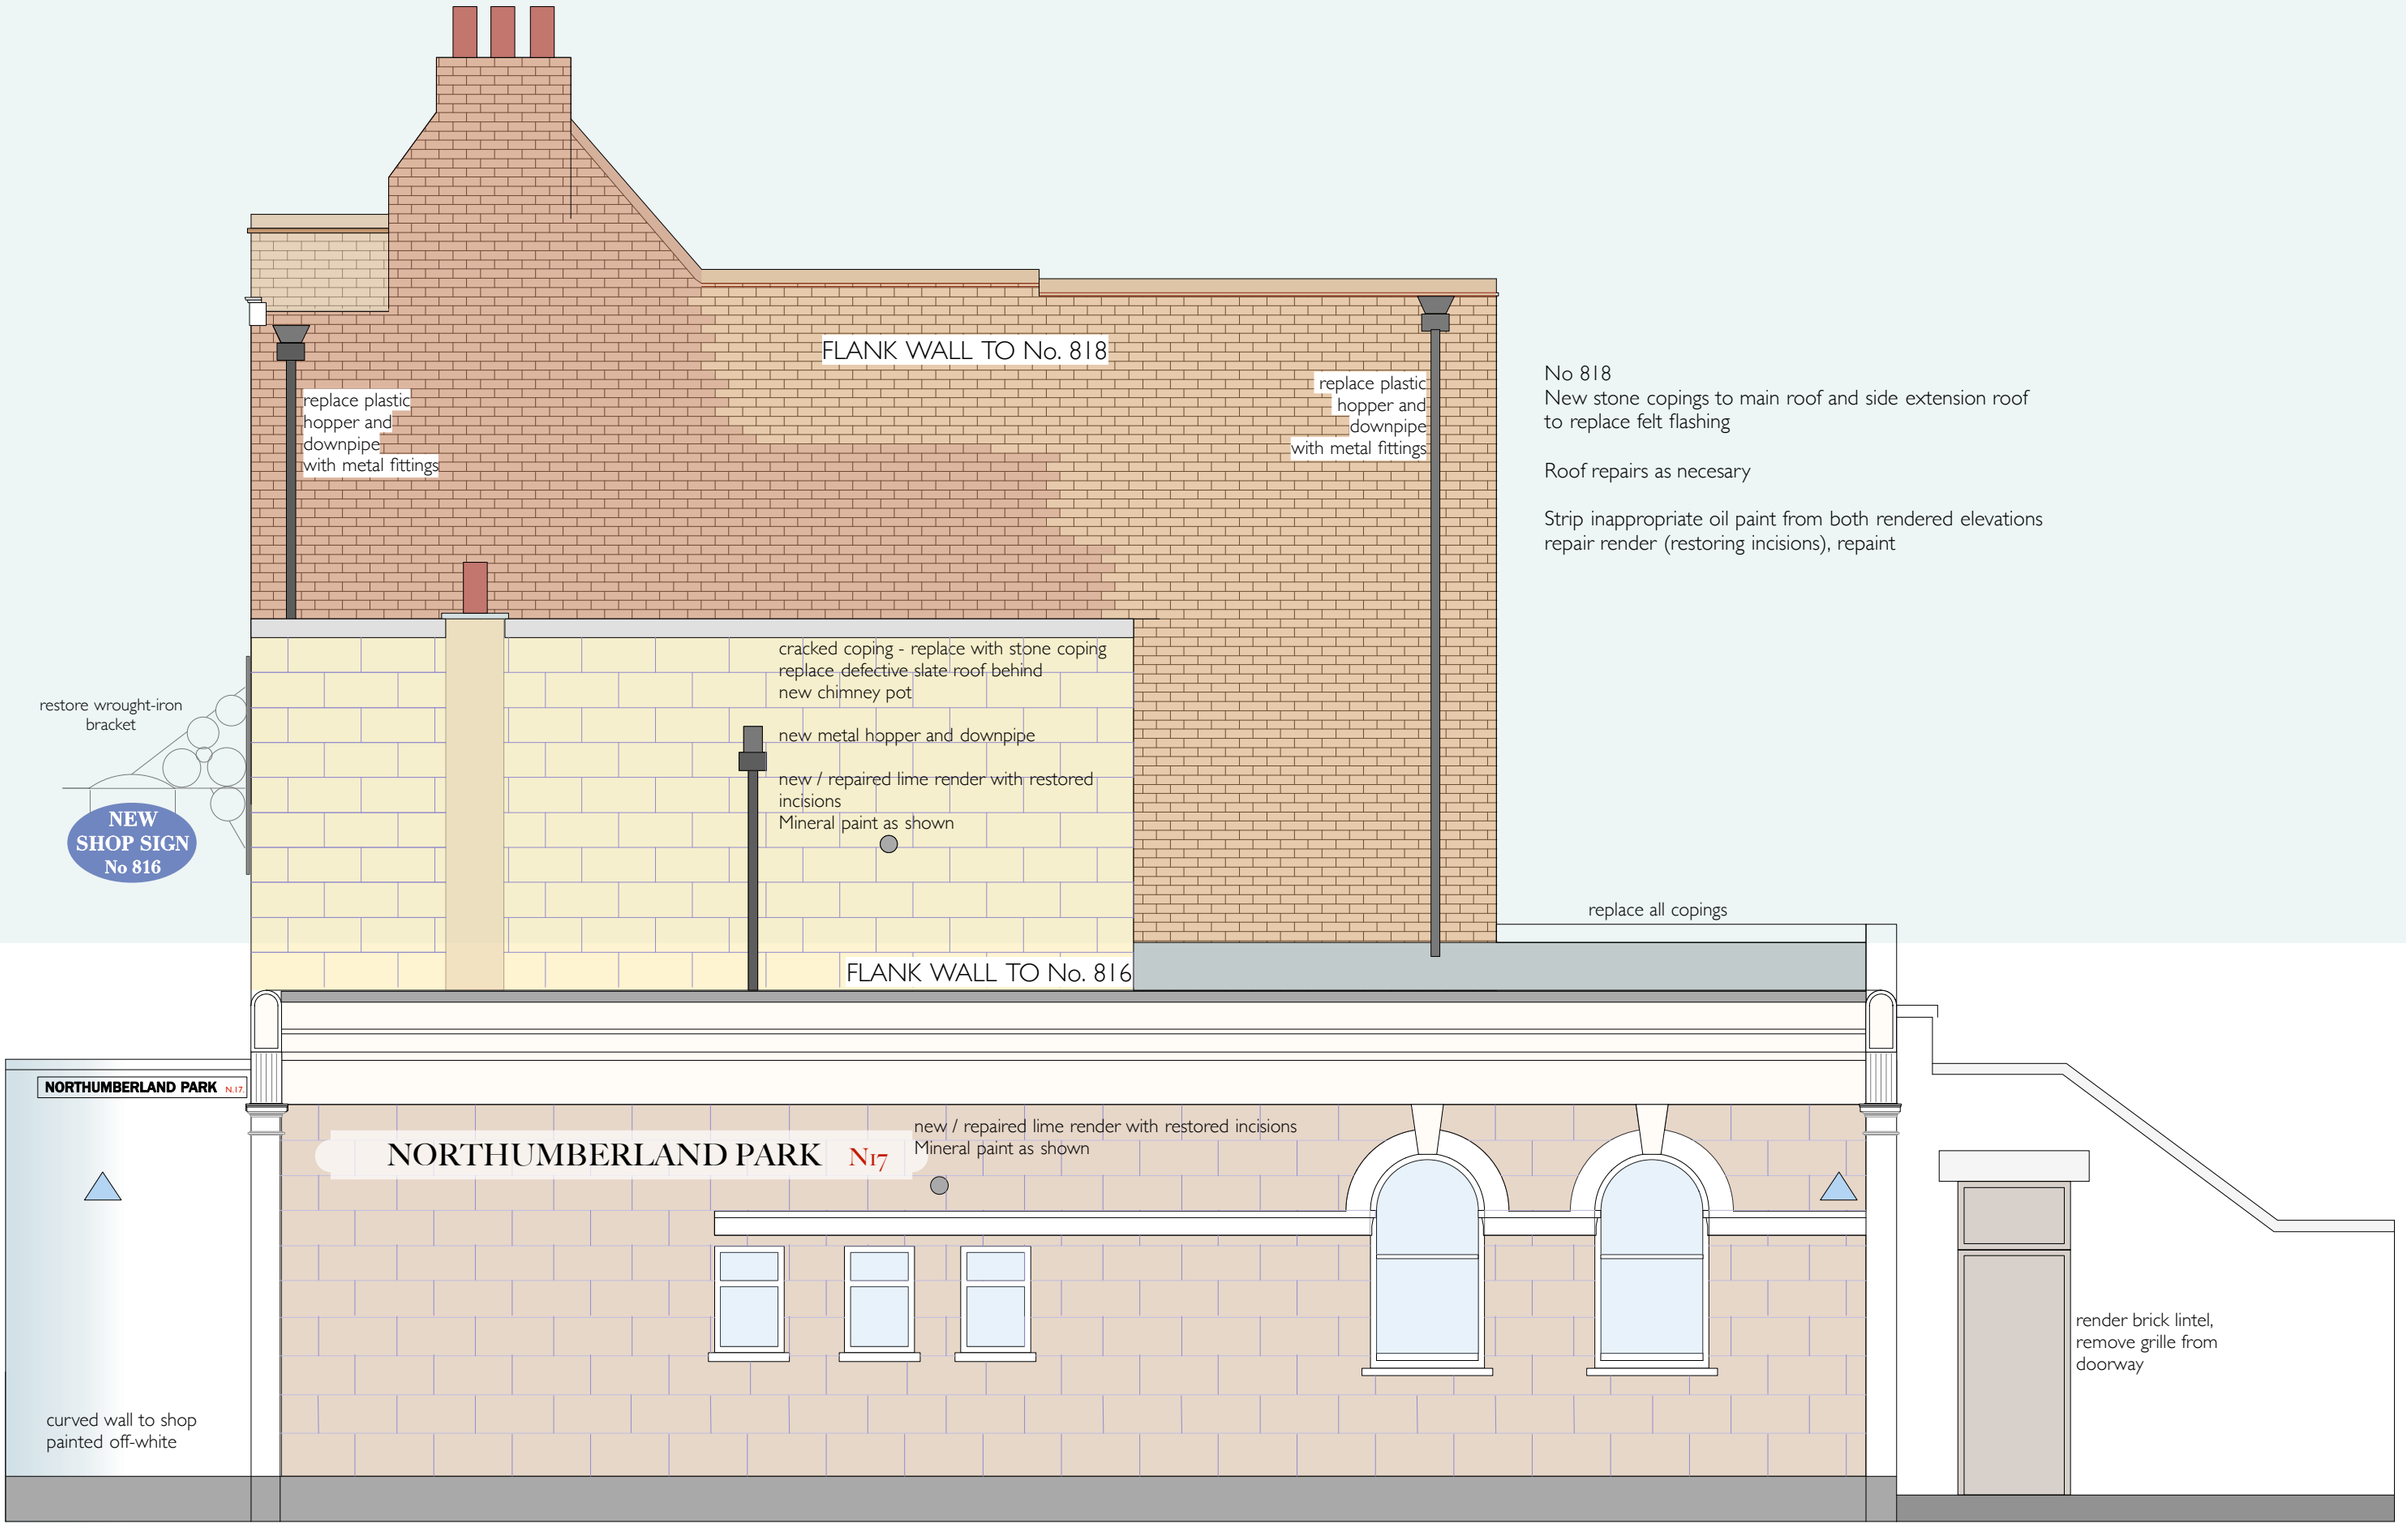

No 818
New stone copings to main roof and side extension roof to replace felt flashing

Roof repairs as necesary

Strip inappropriate oil paint from both rendered elevations repair render (restoring incisions), repaint

816
side

FLANK (SOUTH) WALLS

0 1 2 3m

AS PROPOSED

SURVEY & DESIGN PARTNERSHIP
84 Furley Road, London SE15 1UG
tel. 020 7639 6255 fax 020 7277 7918
e-mail : mail@surveydesign.co.uk

drawing status: Planning

job Tottenham Historic Corridor Group 3 job no. 561
title No 816 Side Elevation - As Proposed

scale 1 : 50
date January 2016
drawn by jk

drawing no. D 02
revision C
checked by



No. 818
Roof repairs as necessary

Structural brickwork repairs at parapet level as necessary

Repair brick arch

Repair brickwork pointing

Repair or replace sash windows

Redecoration of stonework and joinery in soft white instead of bright white

Restore original front door portico - strip off inappropriate paint, carry out timber restoration, replace rotten sections as necessary, add pigeon protection


No. 816
Remove existing shop signs and surrounds to expose original fascia and shop window fanlights

new shop sign

Restore original stonework and timber features around shopfront

New internal shutter to shop window

Repair timber pilasters and capitals

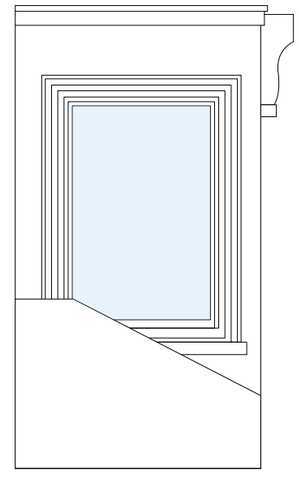

816
side

AS PROPOSED

SURVEY & DESIGN PARTNERSHIP
84 Furley Road, London SE15 1UG
tel. 020 7639 6255 fax 020 7277 7918
e-mail : mail@surveydesign.co.uk

drawing status: Planning

job Tottenham Historic Corridor job no. 561
title No 816 & 818 High Road - As Proposed

scale 1 : 50
date January 2016
drawn by jk

drawing no. D 04
revision C
checked by



818 Rear

AS PROPOSED

SURVEY & DESIGN PARTNERSHIP
84 Furley Road, London SE15 1UG
tel. 020 7639 6255 fax 020 7277 7918
e-mail : mail@surveydesign.co.uk

drawing status: Planning

job Tottenham Historic Corridor job no. 561
title No 816 & 818 High Road - Rear Elevations
As Proposed
scale 1 : 50
date January 2016
drawn by jk
drawing no. D 05
revision B
checked by