dexter
moren
associates
architecture urban design
interior design creative media
www.dextermoren.com

57d
jamestown road
london nw1 7db
UK

t: 020 7267 4440
f: 020 7267 6044

Copyright: All rights reserved.
This drawing must not be reproduced without permission.
Dimensions are in millimetres unless otherwise stated.
Do not scale from this drawing.

rev	amendments	date	by
P1	Stair and parking location updated	14.07.16	RA
P0	Issued for planning	03.03.16	RA2

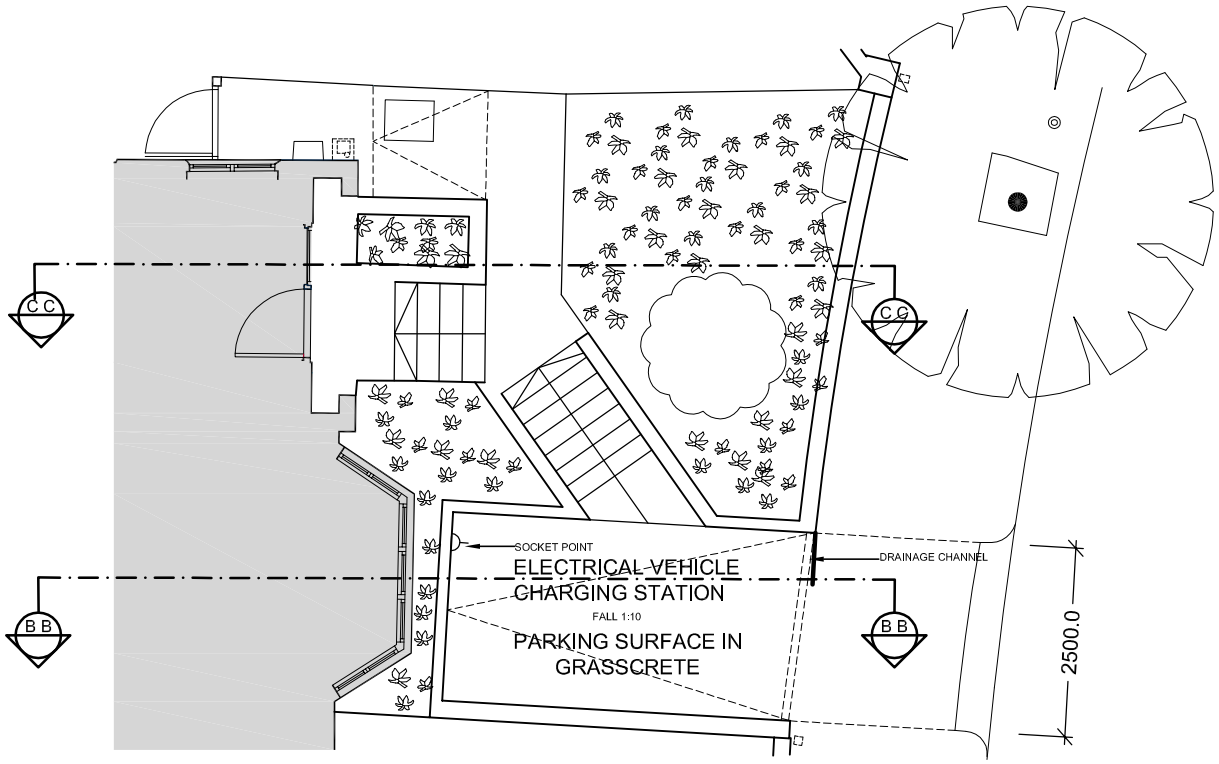

NO 17

PROPOSED STREET FRONTAGE PLAN

Scale 1:100

0 1 5 10

project	drawing title	scale	date	drawn by	checked by
19 Cholmeley Crescent N6 5EZ	Street Frontage Plan Proposed	1:100@A4	03.03.16	RA2	DM

client	drawing status	job no.	drawing no.	revision
Dexter Moren	FOR PLANNING	DM	P-001	P1

dexter
moren
associates
architecture urban design
interior design creative media
www.dextermoren.com

57d
jamestown road
london nw1 7db
UK

t: 020 7267 4440
f: 020 7267 6044

Copyright: All rights reserved.
This drawing must not be reproduced without permission.
Dimensions are in millimetres unless otherwise stated.
Do not scale from this drawing.

rev	amendments	date	by
P1	Dormer window updated	14.07.16	RA
P0	Issued for planning	03.03.16	RA2

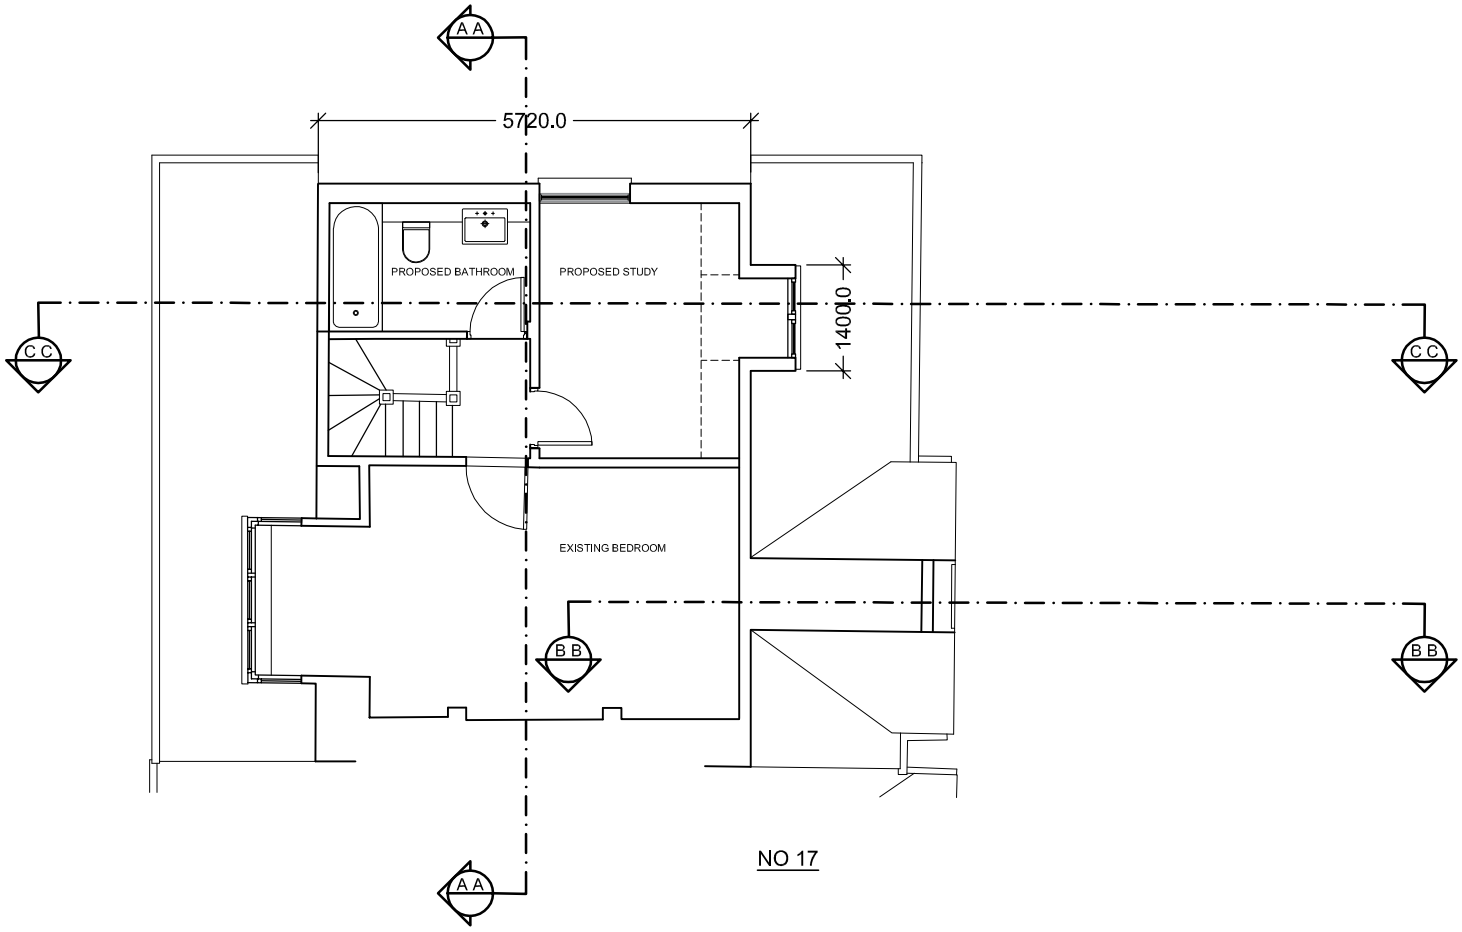

NO 17

PROPOSED ATTIC PLAN

Scale 1:100

0 1 5 10

project	drawing title	scale	date	drawn by	checked by
19 Cholmeley Crescent N6 5EZ	Proposed Attic Plan	1:100@A4	03.03.16	RA2	DM

client	drawing status	job no.	drawing no.	revision
Dexter Moren	FOR PLANNING	DM	P-002	P1

dexter moren associates
architecture urban design
interior design creative media
www.dextermoren.com

57d
jamestown road
london nw1 7db
UK

t: 020 7267 4440
f: 020 7267 6044

Copyright: All rights reserved.
This drawing must not be reproduced without permission.
Dimensions are in millimetres unless otherwise stated.
Do not scale from this drawing.

rev	amendments	date	by
P1	Dormer window & roof updated	14.07.16	RA
P0	Issued for planning	03.03.16	RA2

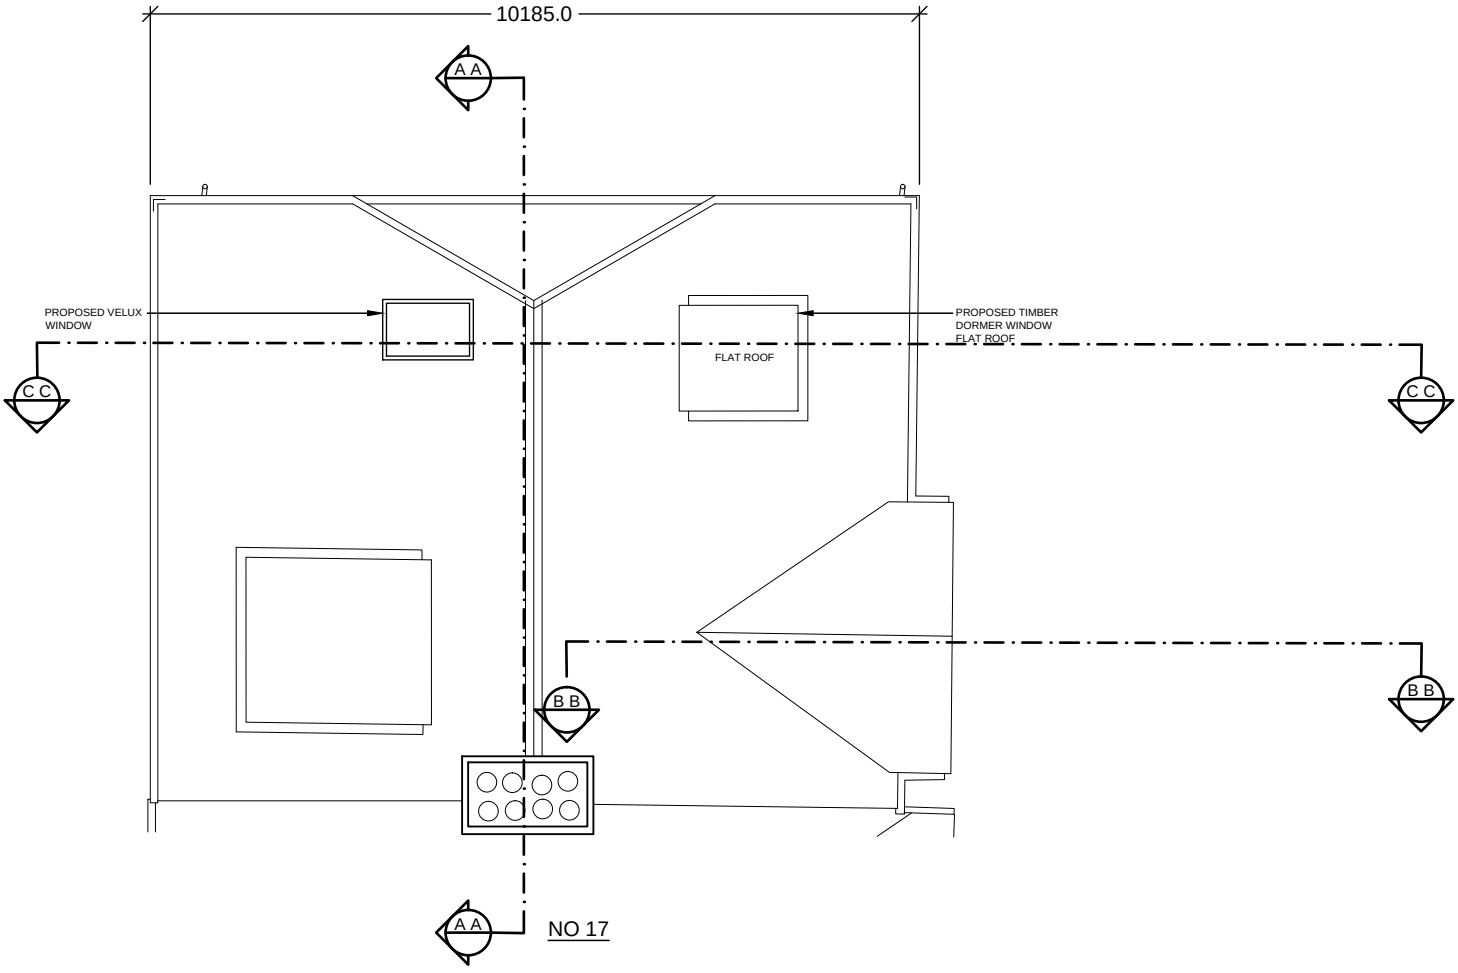

PROPOSED ROOF PLAN

Scale 1:100

0 1 5 10

project	drawing title	scale	date	drawn by	checked by
19 Cholmeley Crescent N6 5EZ	Proposed Roof Plan	1:100@A4	03.03.16	RA2	DM

client	drawing status	job no.	drawing no.	revision
Dexter Moren	FOR PLANNING	DM	P-003	A

dexter
moren
associates
architecture urban design
interior design creative media
www.dextermoren.com

57d
jamestown road
london nw1 7db
UK

t: 020 7267 4440
f: 020 7267 6044

Copyright: All rights reserved.
This drawing must not be reproduced without permission.
Dimensions are in millimetres unless otherwise stated.
Do not scale from this drawing.

rev	amendments	date	by
P1	Dormer window, roof & parking updated	14.07.16	RA
P0	Issued for planning	03.03.16	RA2



NO 17

NO 21

PROPOSED FRONT ELEVATION

Scale 1:100

0 1 5 10

project	drawing title	scale	date	drawn by	checked by
19 Cholmeley Crescent N6 5EZ	Proposed Front Elevation	1:100@A4	03.03.16	RA2	DM

client	drawing status	job no.	drawing no.	revision
Dexter Moren	FOR PLANNING	DM	P-004	P1

dexter moren associates
architecture urban design
interior design creative media
www.dextermoren.com

57d
jamestown road
london nw1 7db
UK

t: 020 7267 4440
f: 020 7267 6044

Copyright: All rights reserved.
This drawing must not be reproduced without permission.
Dimensions are in millimetres unless otherwise stated.
Do not scale from this drawing.

rev	amendments	date	by
P1	Dormer window & roof updated	14.07.16	RA
P0	Issued for planning	03.03.16	RA2



PROPOSED SIDE ELEVATION

Scale 1:100

0 1 5 10

project	drawing title	scale	date	drawn by	checked by
19 Cholmeley Crescent N6 5EZ	Proposed Side Elevation	1:100@A4	03.03.16	RA2	DM

client	drawing status	job no.	drawing no.	revision
Dexter Moren	FOR PLANNING	DM	P-005	P1

dexter moren associates
architecture urban design
interior design creative media
www.dextermoren.com

57d
jamestown road
london nw1 7db
UK

t: 020 7267 4440
f: 020 7267 6044

Copyright: All rights reserved.
This drawing must not be reproduced without permission.
Dimensions are in millimetres unless otherwise stated.
Do not scale from this drawing.

rev	amendments	date	by
P1	Roof updated	14.07.16	RA
P0	Issued for planning	03.03.16	RA2



PROPOSED REAR ELEVATION

Scale 1:100

0 1 5 10

project	drawing title	scale	date	drawn by	checked by
19 Cholmeley Crescent N6 5EZ	Proposed Rear Elevation	1:100@A4	03.03.16	RA2	DM

client	drawing status	job no.	drawing no.	revision
Dexter Moren	FOR PLANNING	DM	P-006	P1

dexter moren associates
architecture urban design
interior design creative media
www.dextermoren.com

57d
jamestown road
london nw1 7db
UK

t: 020 7267 4440
f: 020 7267 6044

Copyright: All rights reserved.
This drawing must not be reproduced without permission.
Dimensions are in millimetres unless otherwise stated.
Do not scale from this drawing.

rev	amendments	date	by
P1	Roof updated	14.07.16	RA
P0	Issued for planning	03.03.16	RA2

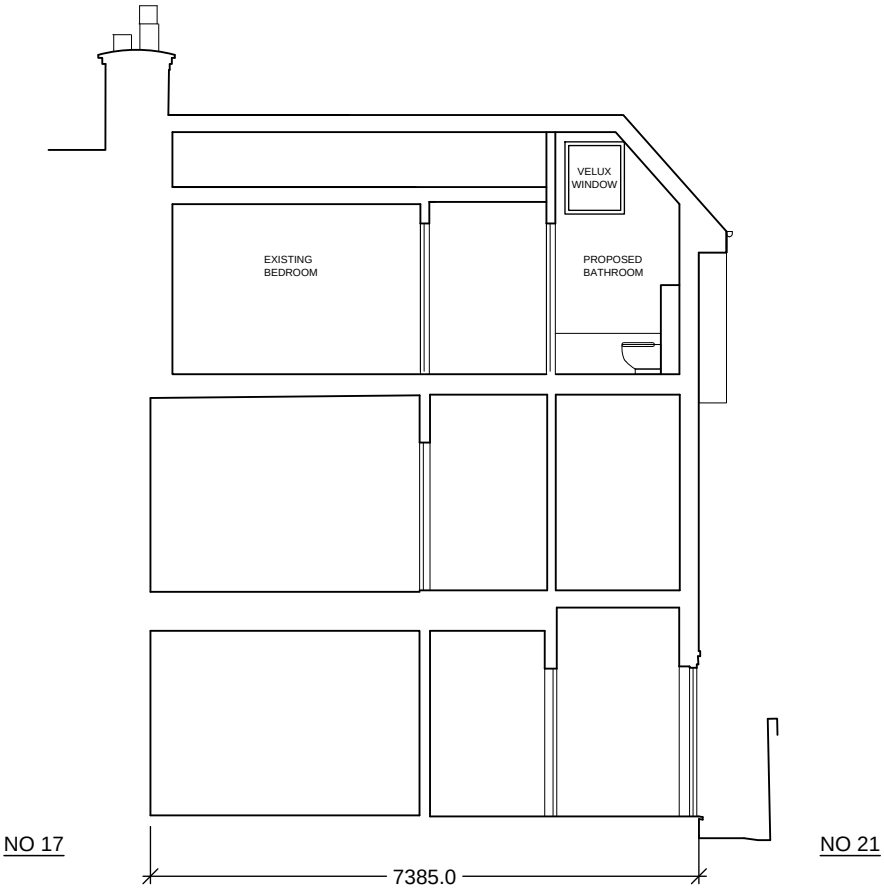

PROPOSED SECTION AA

Scale 1:100

0 1 5 10

project	drawing title	scale	date	drawn by	checked by
19 Cholmeley Crescent N6 5EZ	Proposed Section AA	1:100@A4	03.03.16	RA2	DM

client	drawing status	job no.	drawing no.	revision
Dexter Moren	FOR PLANNING	DM	P-007	P1

dexter
moren
associates
architecture urban design
interior design creative media
www.dextermoren.com

57d
jamestown road
london nw1 7db
UK

t: 020 7267 4440
f: 020 7267 6044

Copyright: All rights reserved.
This drawing must not be reproduced without permission.
Dimensions are in millimetres unless otherwise stated.
Do not scale from this drawing.

rev	amendments	date	by
P1	Parking updated	14.07.16	RA
P0	Issued for planning	03.03.16	RA2

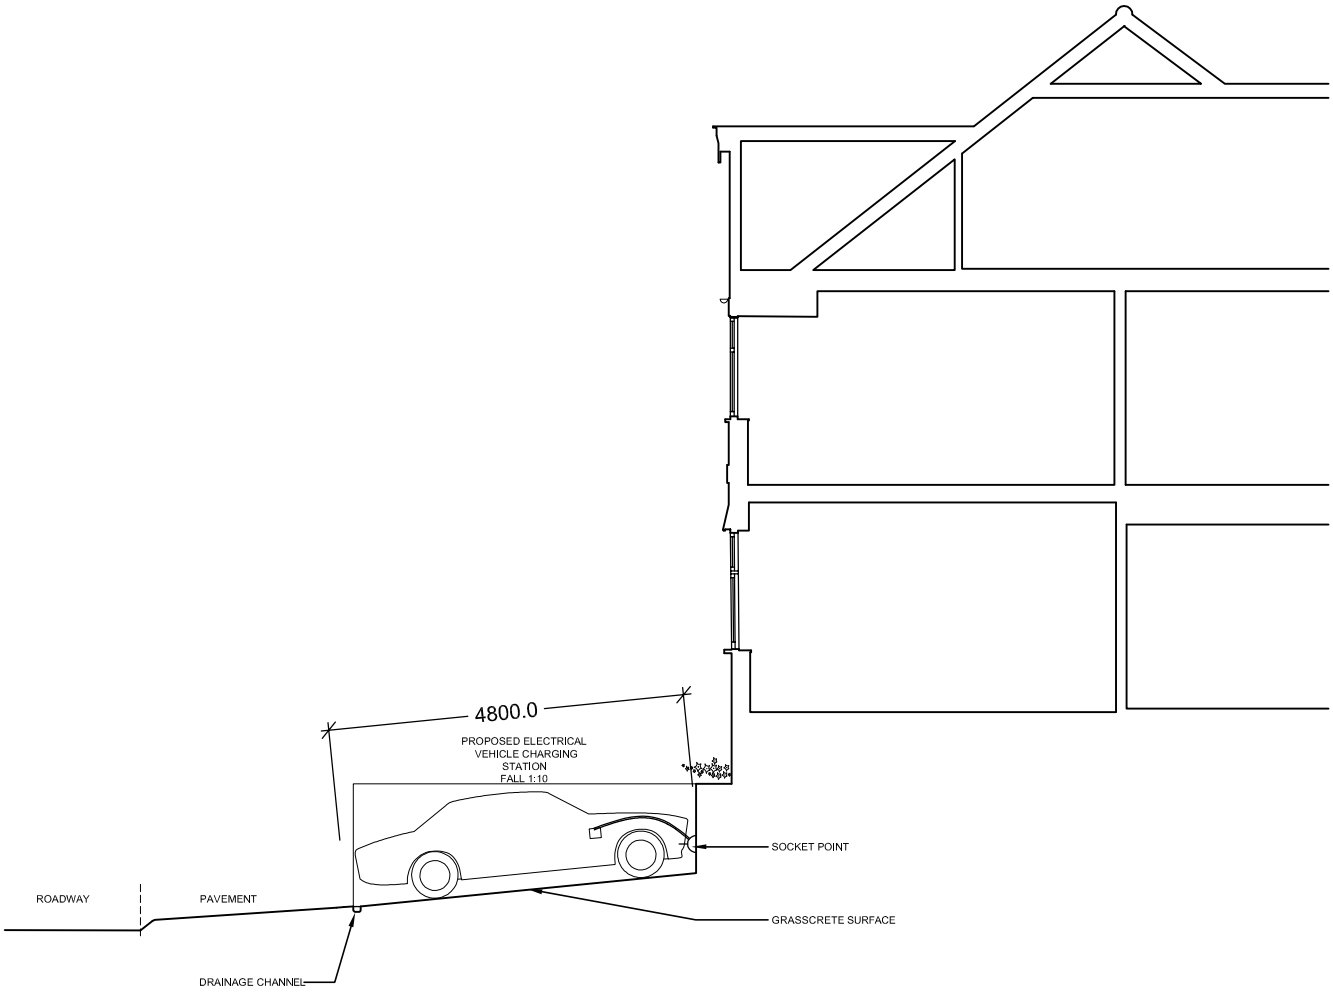

PROPOSED SECTION BB

Scale 1:100

0 1 5 10

project	drawing title	scale	date	drawn by	checked by
19 Cholmeley Crescent N6 5EZ	Proposed Section BB	1:100@A4	03.03.16	RA2	DM

client	drawing status	job no.	drawing no.	revision
Dexter Moren	FOR PLANNING	DM	P-008	P1

dexter moren associates
architecture urban design
interior design creative media
www.dextermoren.com

57d
jamestown road
london nw1 7db
UK

t: 020 7267 4440
f: 020 7267 6044

Copyright: All rights reserved.
This drawing must not be reproduced without permission.
Dimensions are in millimetres unless otherwise stated.
Do not scale from this drawing.

rev	amendments	date	by
P1	Dormer window updated	14.07.16	RA
P0	Issued for planning	03.03.16	RA2

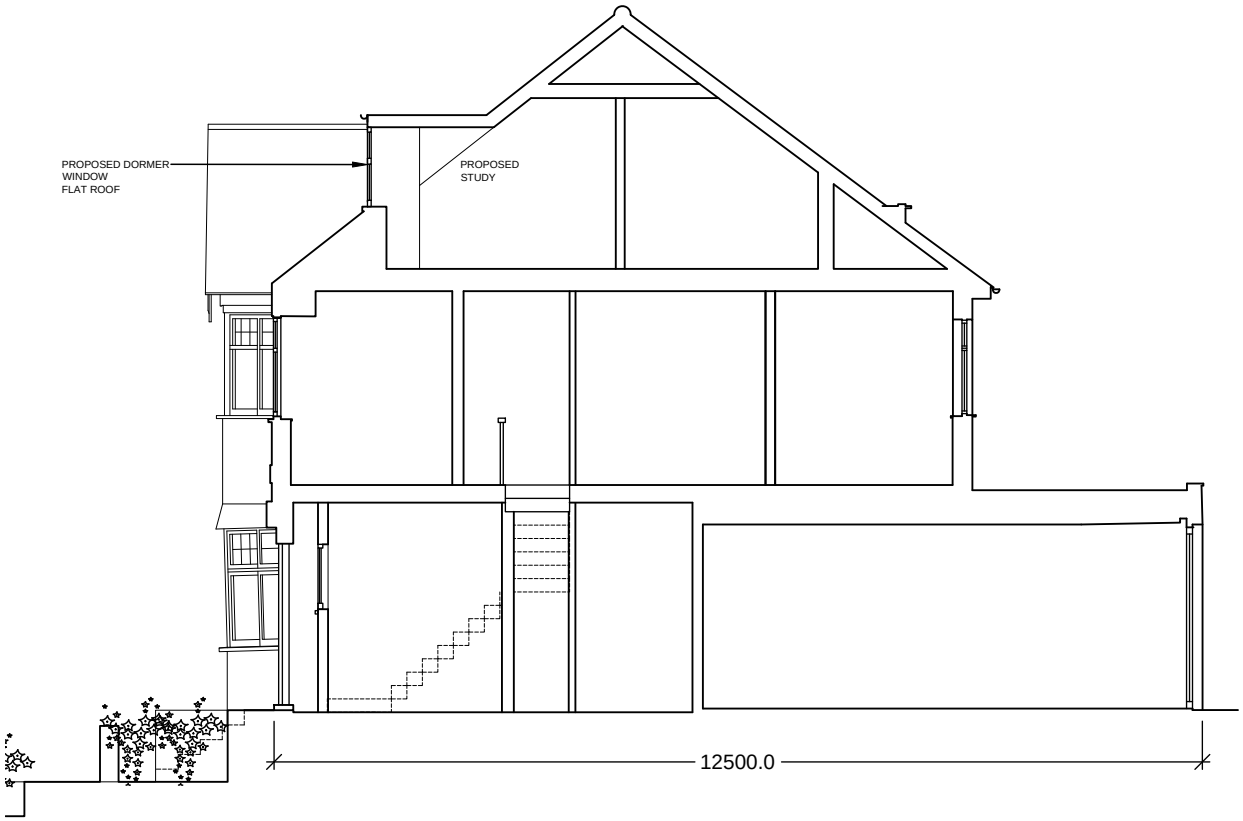

PROPOSED SECTION CC

Scale 1:100

0 1 5 10

project	drawing title	scale	date	drawn by	checked by
19 Cholmeley Crescent N6 5EZ	Proposed Section CC	1:100@A4	03.03.16	RA2	DM

client	drawing status	job no.	drawing no.	revision
Dexter Moren	FOR PLANNING	DM	P-009	P1