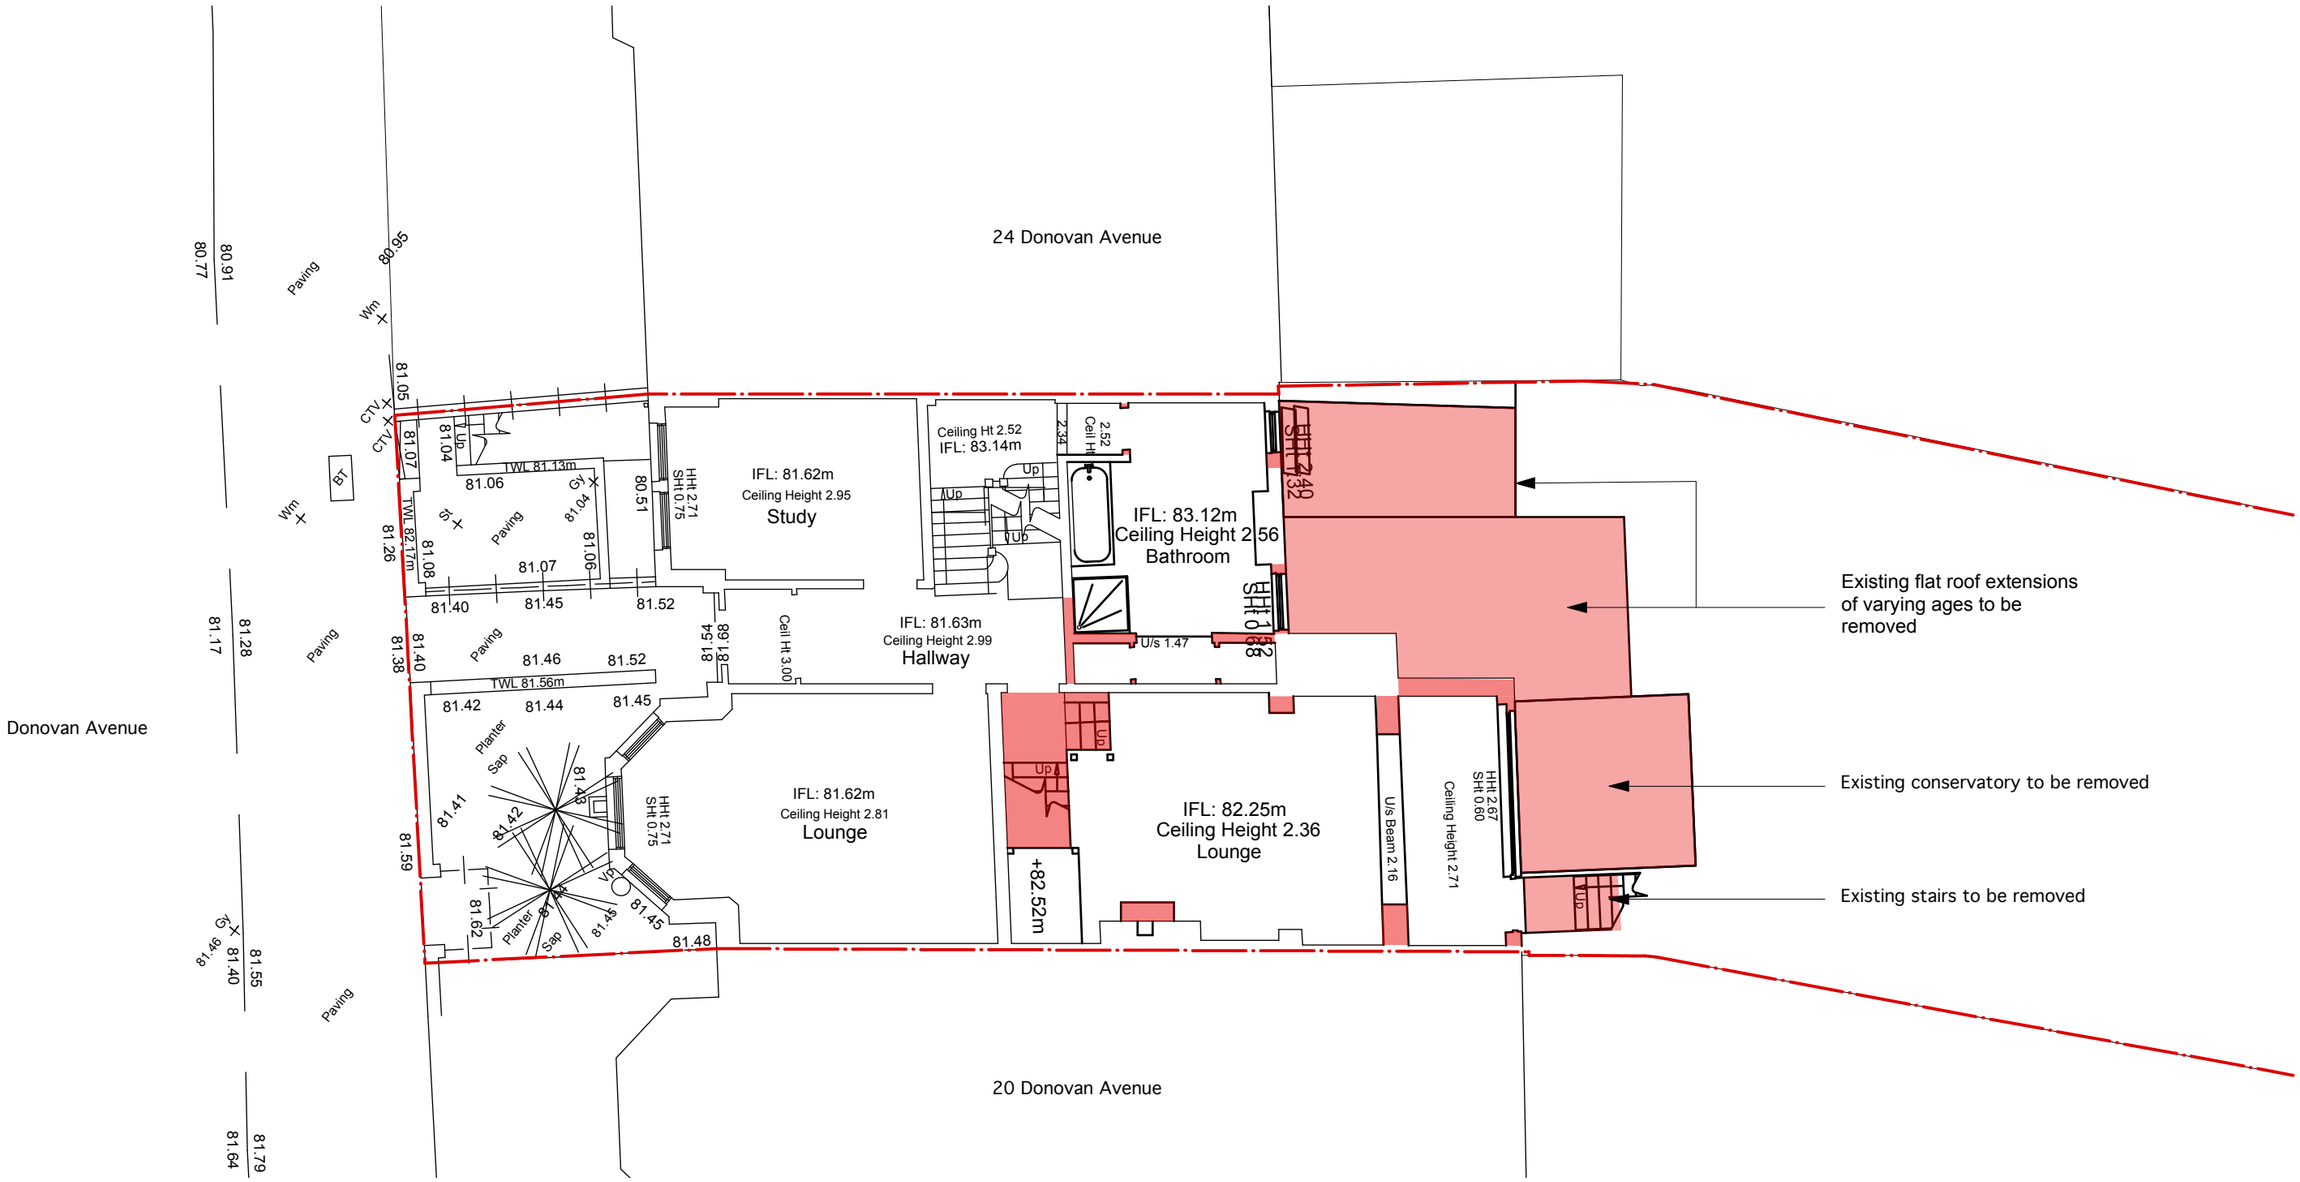


revisions

P1: 150603 - Planning Issue

Extent of proposed demolition/ Strip out

north

0 500 1000 mm

To be read in conjunction with all relevant information

project	22 Donovan Avenue, London N10 2JX
for	Paul and Penny Brown
title	Ground Floor Existing Plan
status	Stage 3 - Planning

scale	size	drawing number	rev.
1:100	A3	14059-3-010	P1

andrew mulroy architects ltd
8 Deane House Studios
27 Greenwood Place
London NW5 1LB
telephone +44 (0)20 7267 5123
e-mail mail@mulroy.info
web www.mulroy.info