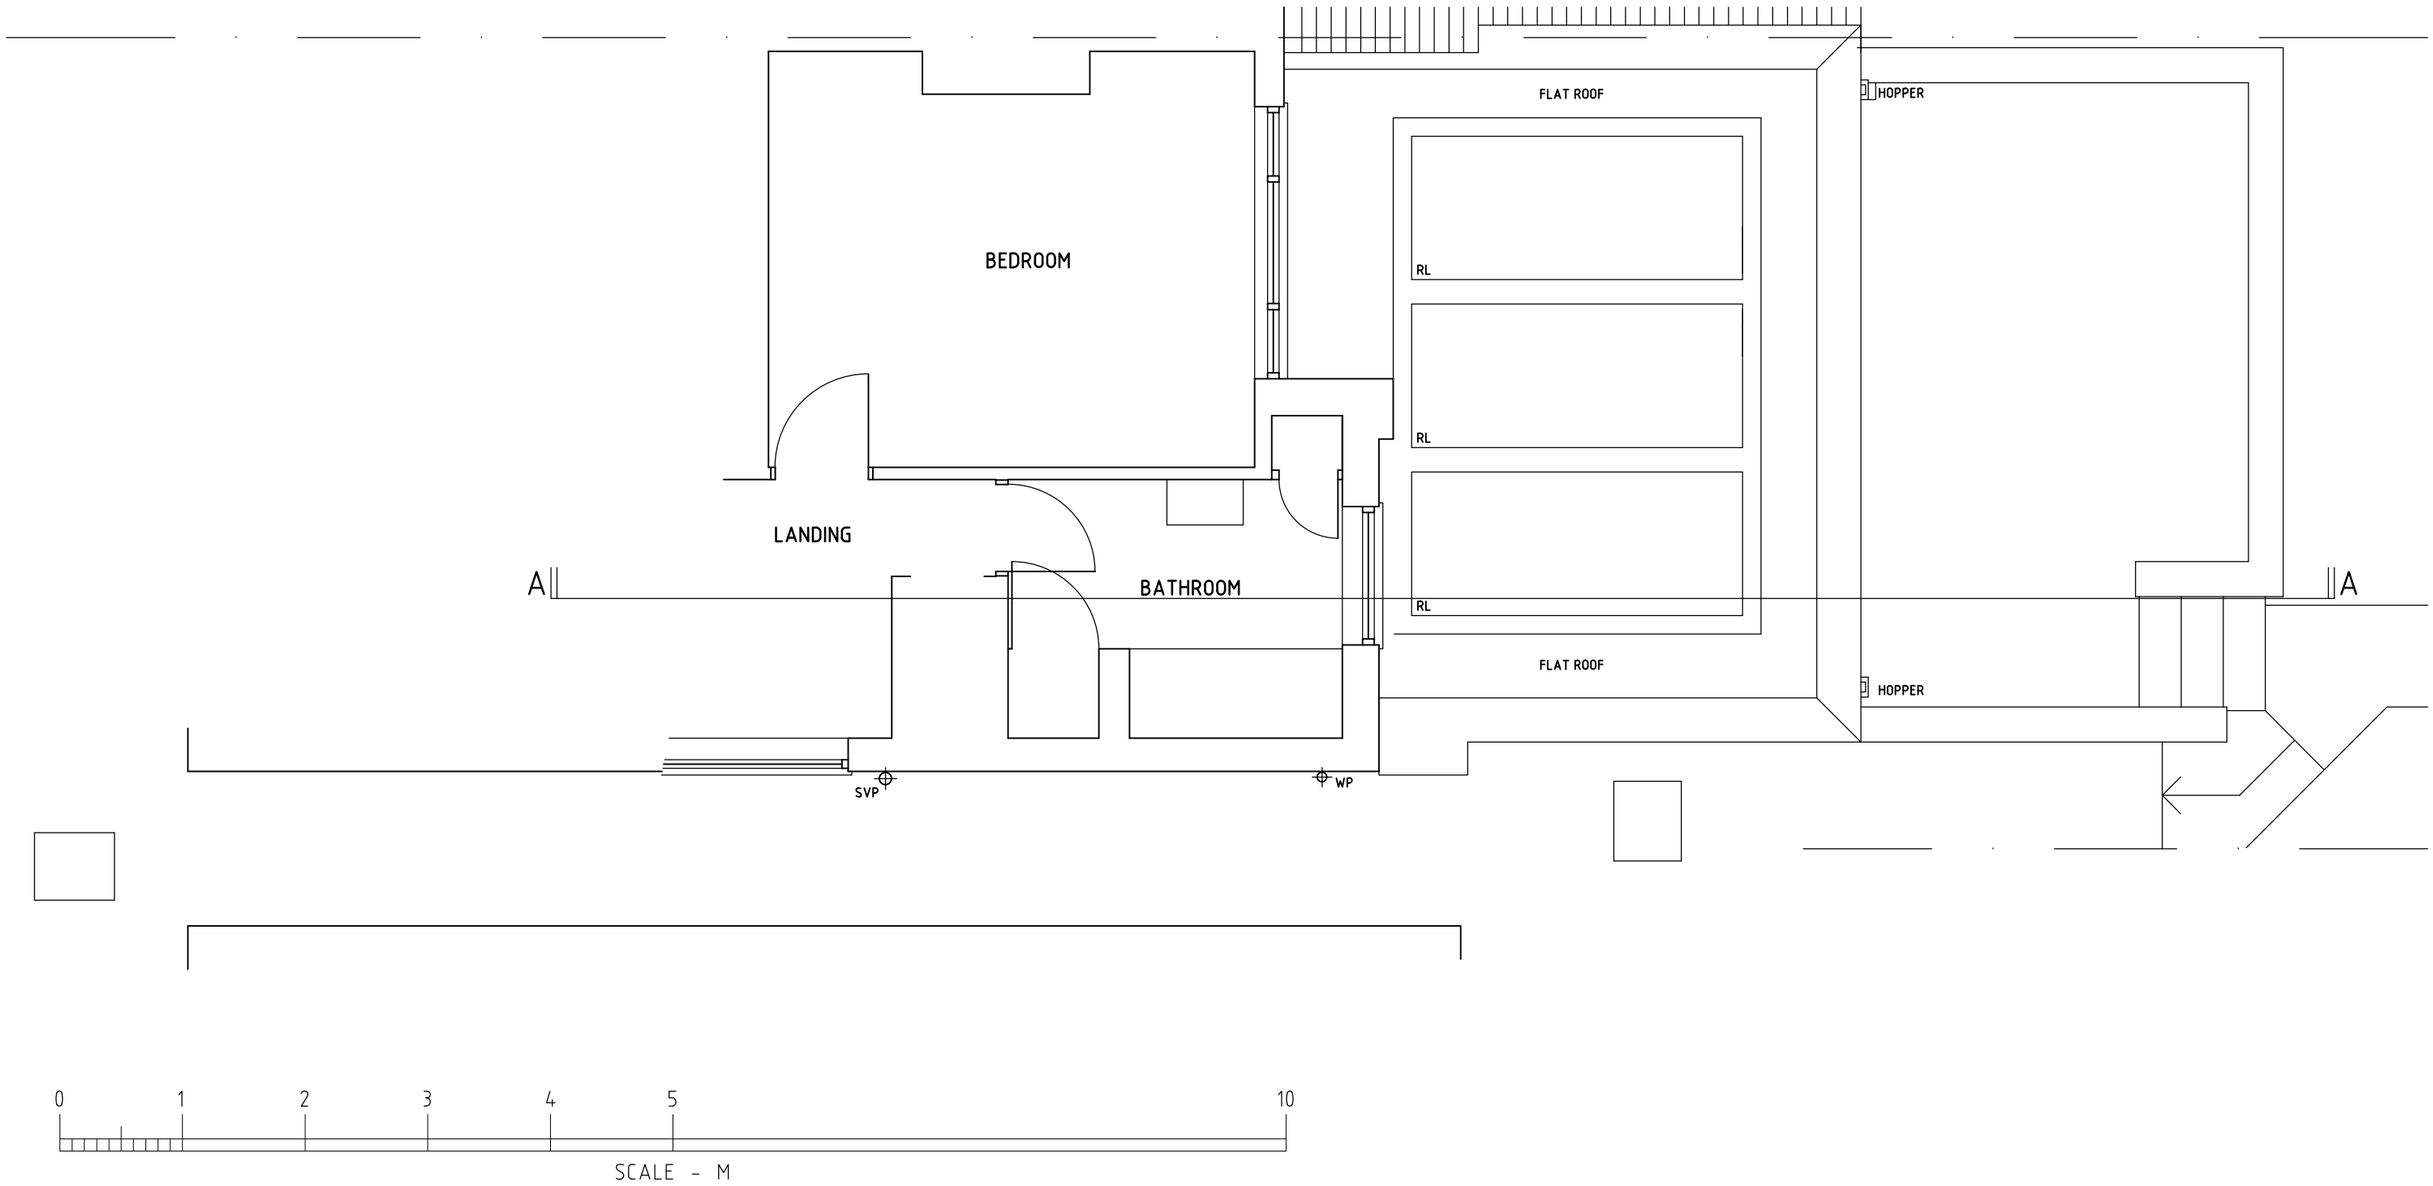

0 1 2 3 4 5 10

SCALE - M

T G N ARCHITECTS LTD.
21 COLDFALL AVENUE MUSWELL HILL LONDON N10 1HS
T - 020 7428 7778 E - NickTimson@TGNArch.co.uk

CONTRACT 8 RHODES AVENUE, N22

DRAWING PROPOSED FIRST FLOOR PLAN

SCALE 1:50

DATE 02-16

DRAWN BY NRLT

CHECKED

AMENDMENTS
A
B
C

DRAWING No. 1602 | P | 4