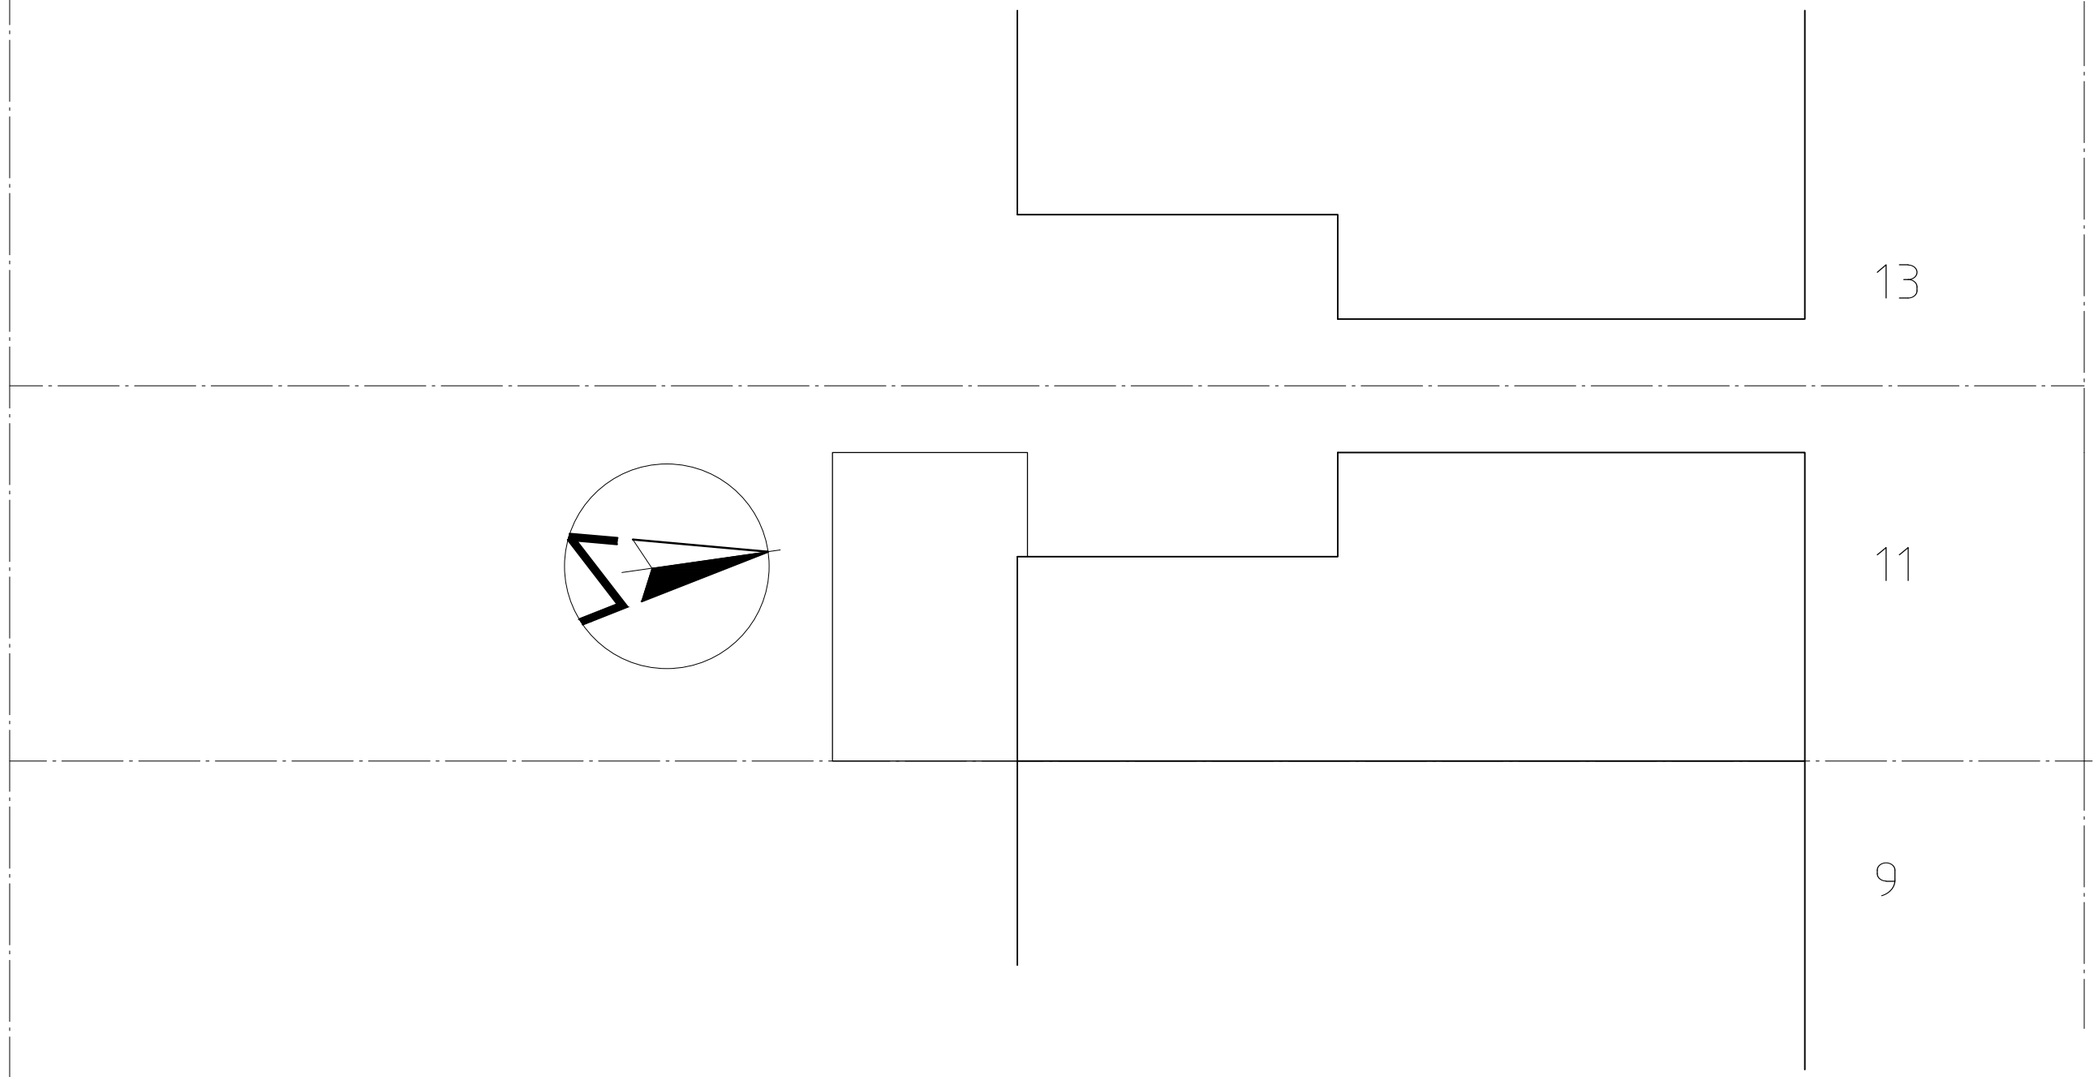

0.5

3 2 1 0 1

Scale Bar

Plan Design UK
Architectural Planning & structural Design
25 Falmouth Avenue, London E4 9QN-Tel: 07971223780

Project:

11 Malvern Rd. London N8

Drawing Title:

Ground Floor Rear Ext.
Block Plan

Scale: 1:100

Date: Feb-2016

Drawing No:

N-E1354/2

Date: