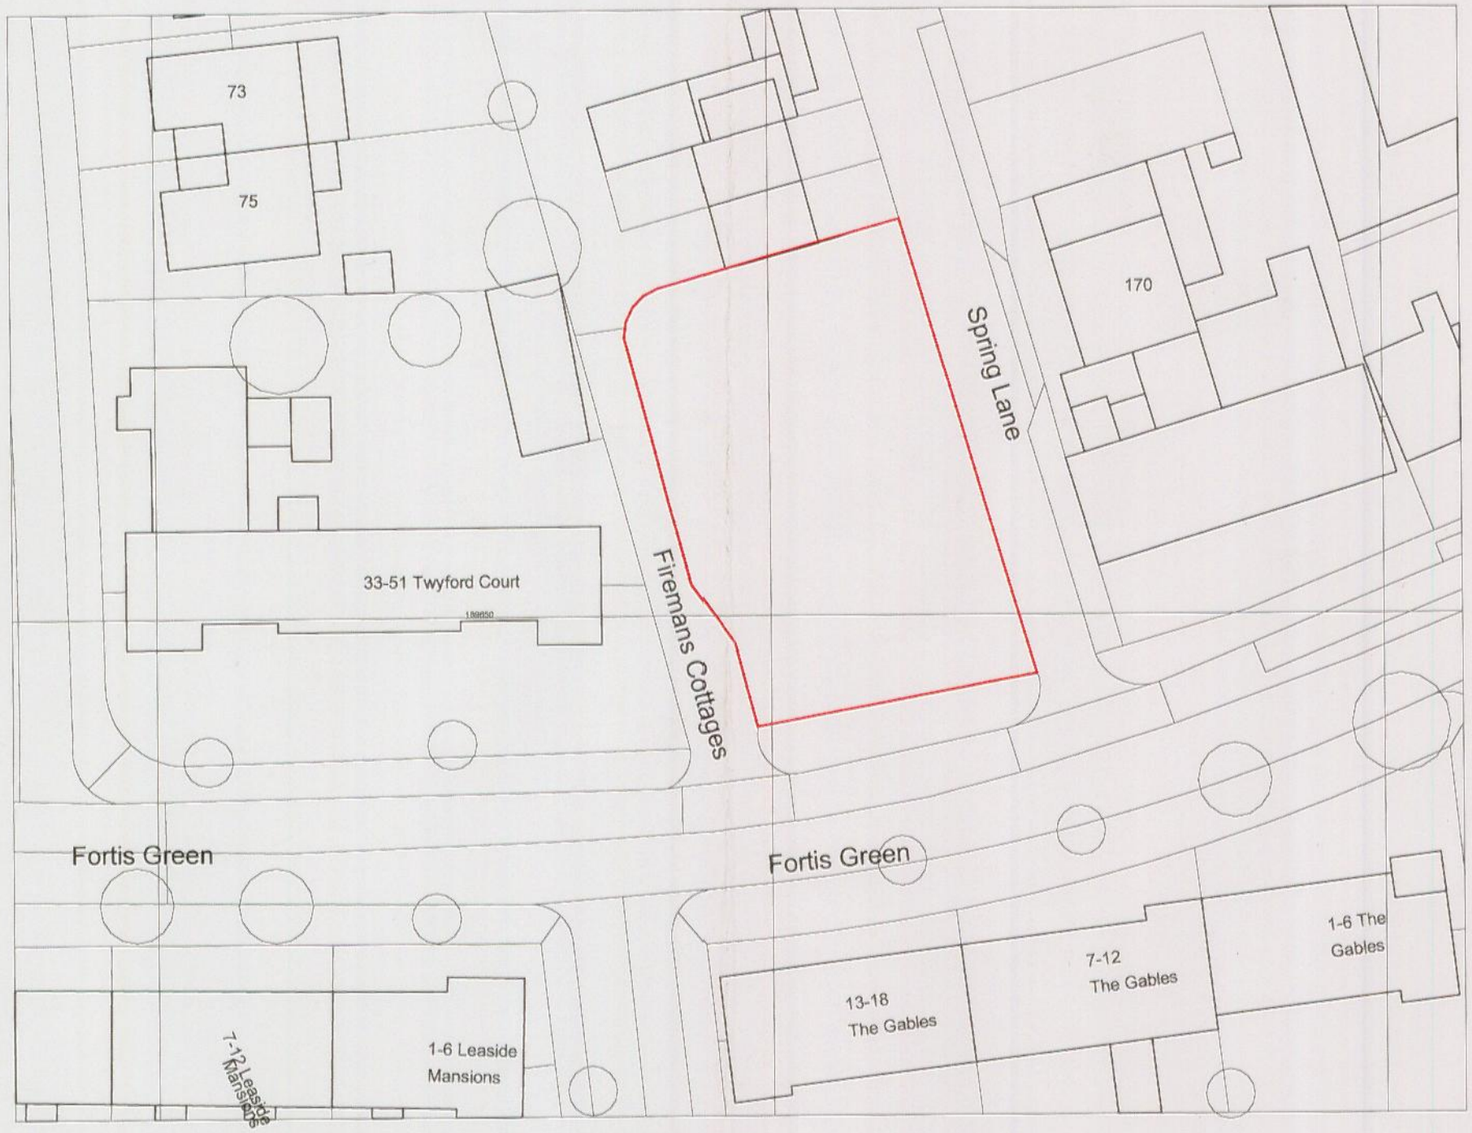


"(c) UKMap Copyright. The GeoInformation Group 2016 Licence No. LANDMLON10000312118"

Issue	Planning

ad design concepts planning - architecture - interiors

Project	150 Fortis Green, London N10
Drawing Title:	Ordnance survey map - Location plan
Drawing Number:	83-001
Revision:	
Date:	March 2016
Scale:	1@500@A3

AD Design Concepts Ltd - 25 Grampian Gardens, London NW2 1JH - www.addconcepts.co.uk - tel. 02082090343 - fax. 02084551424 - e-mail: info@addconcepts.co.uk