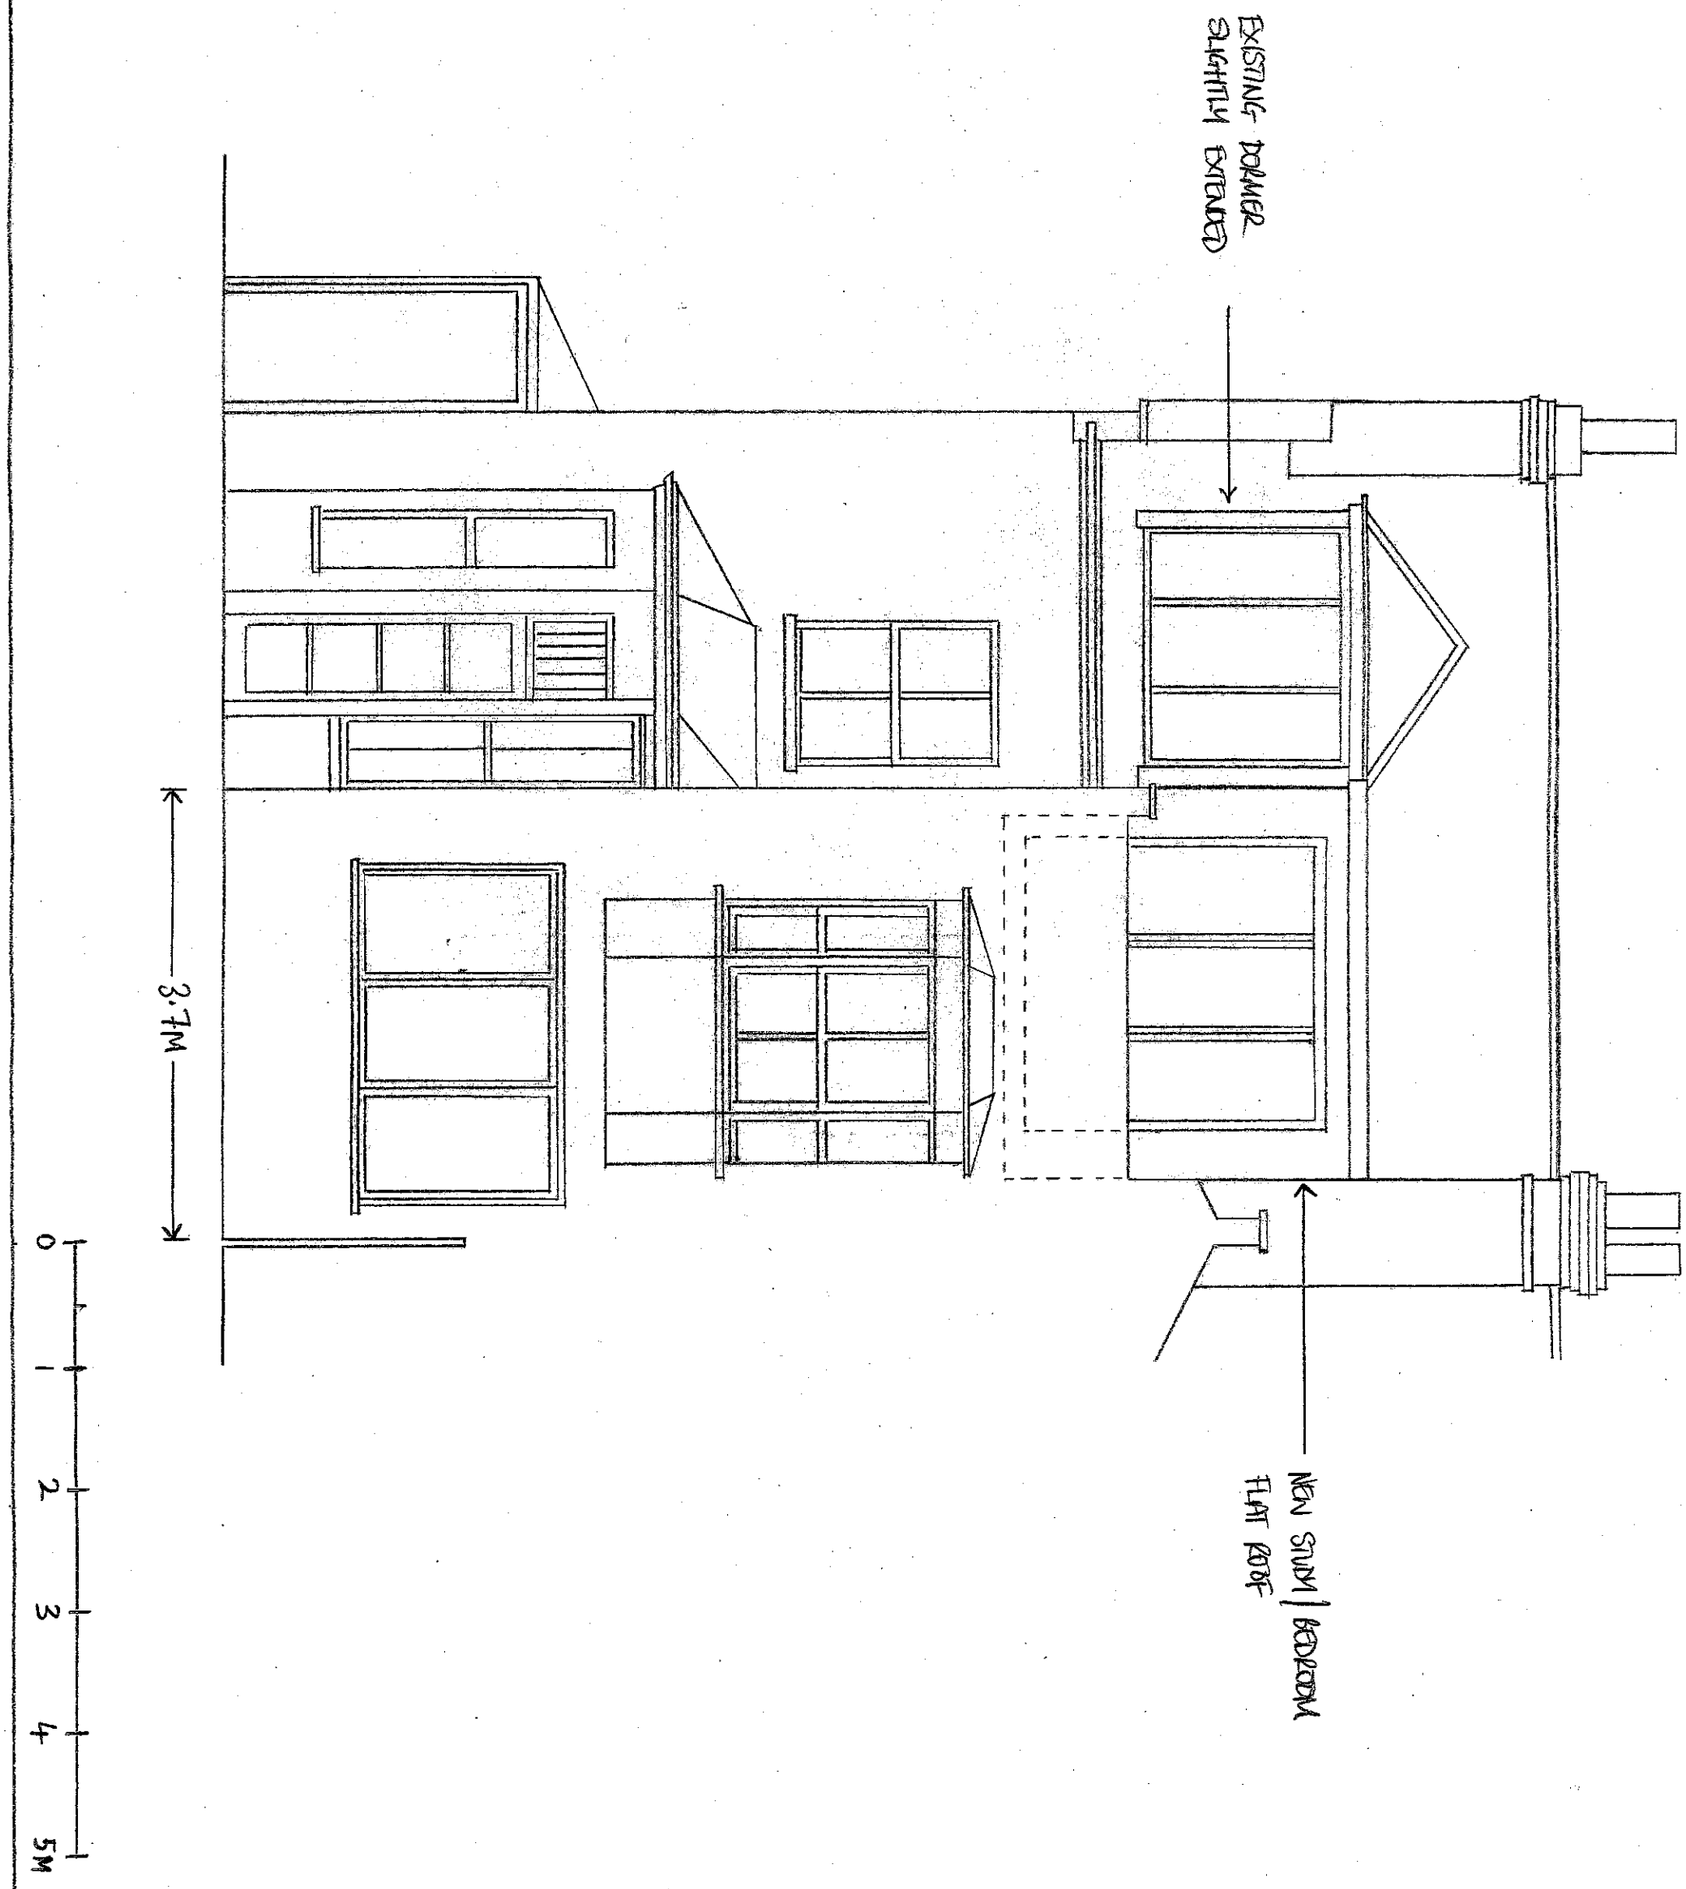

AGENT STEPHEN BARRON 344 ALEXANDRA PARK ROAD LONDON, N22 7BD 07801 565114	PROPOSED REAR ELEVATION	DATE FEBRUARY 2016
	CLIENT JEMMA + RONAN O'NEILL 39 CLIFTON ROAD LONDON, N8 8JA	SITE 39 CLIFTON ROAD LONDON, N8 8JA	SCALE 1:50 @ A3
			DRAWING No.