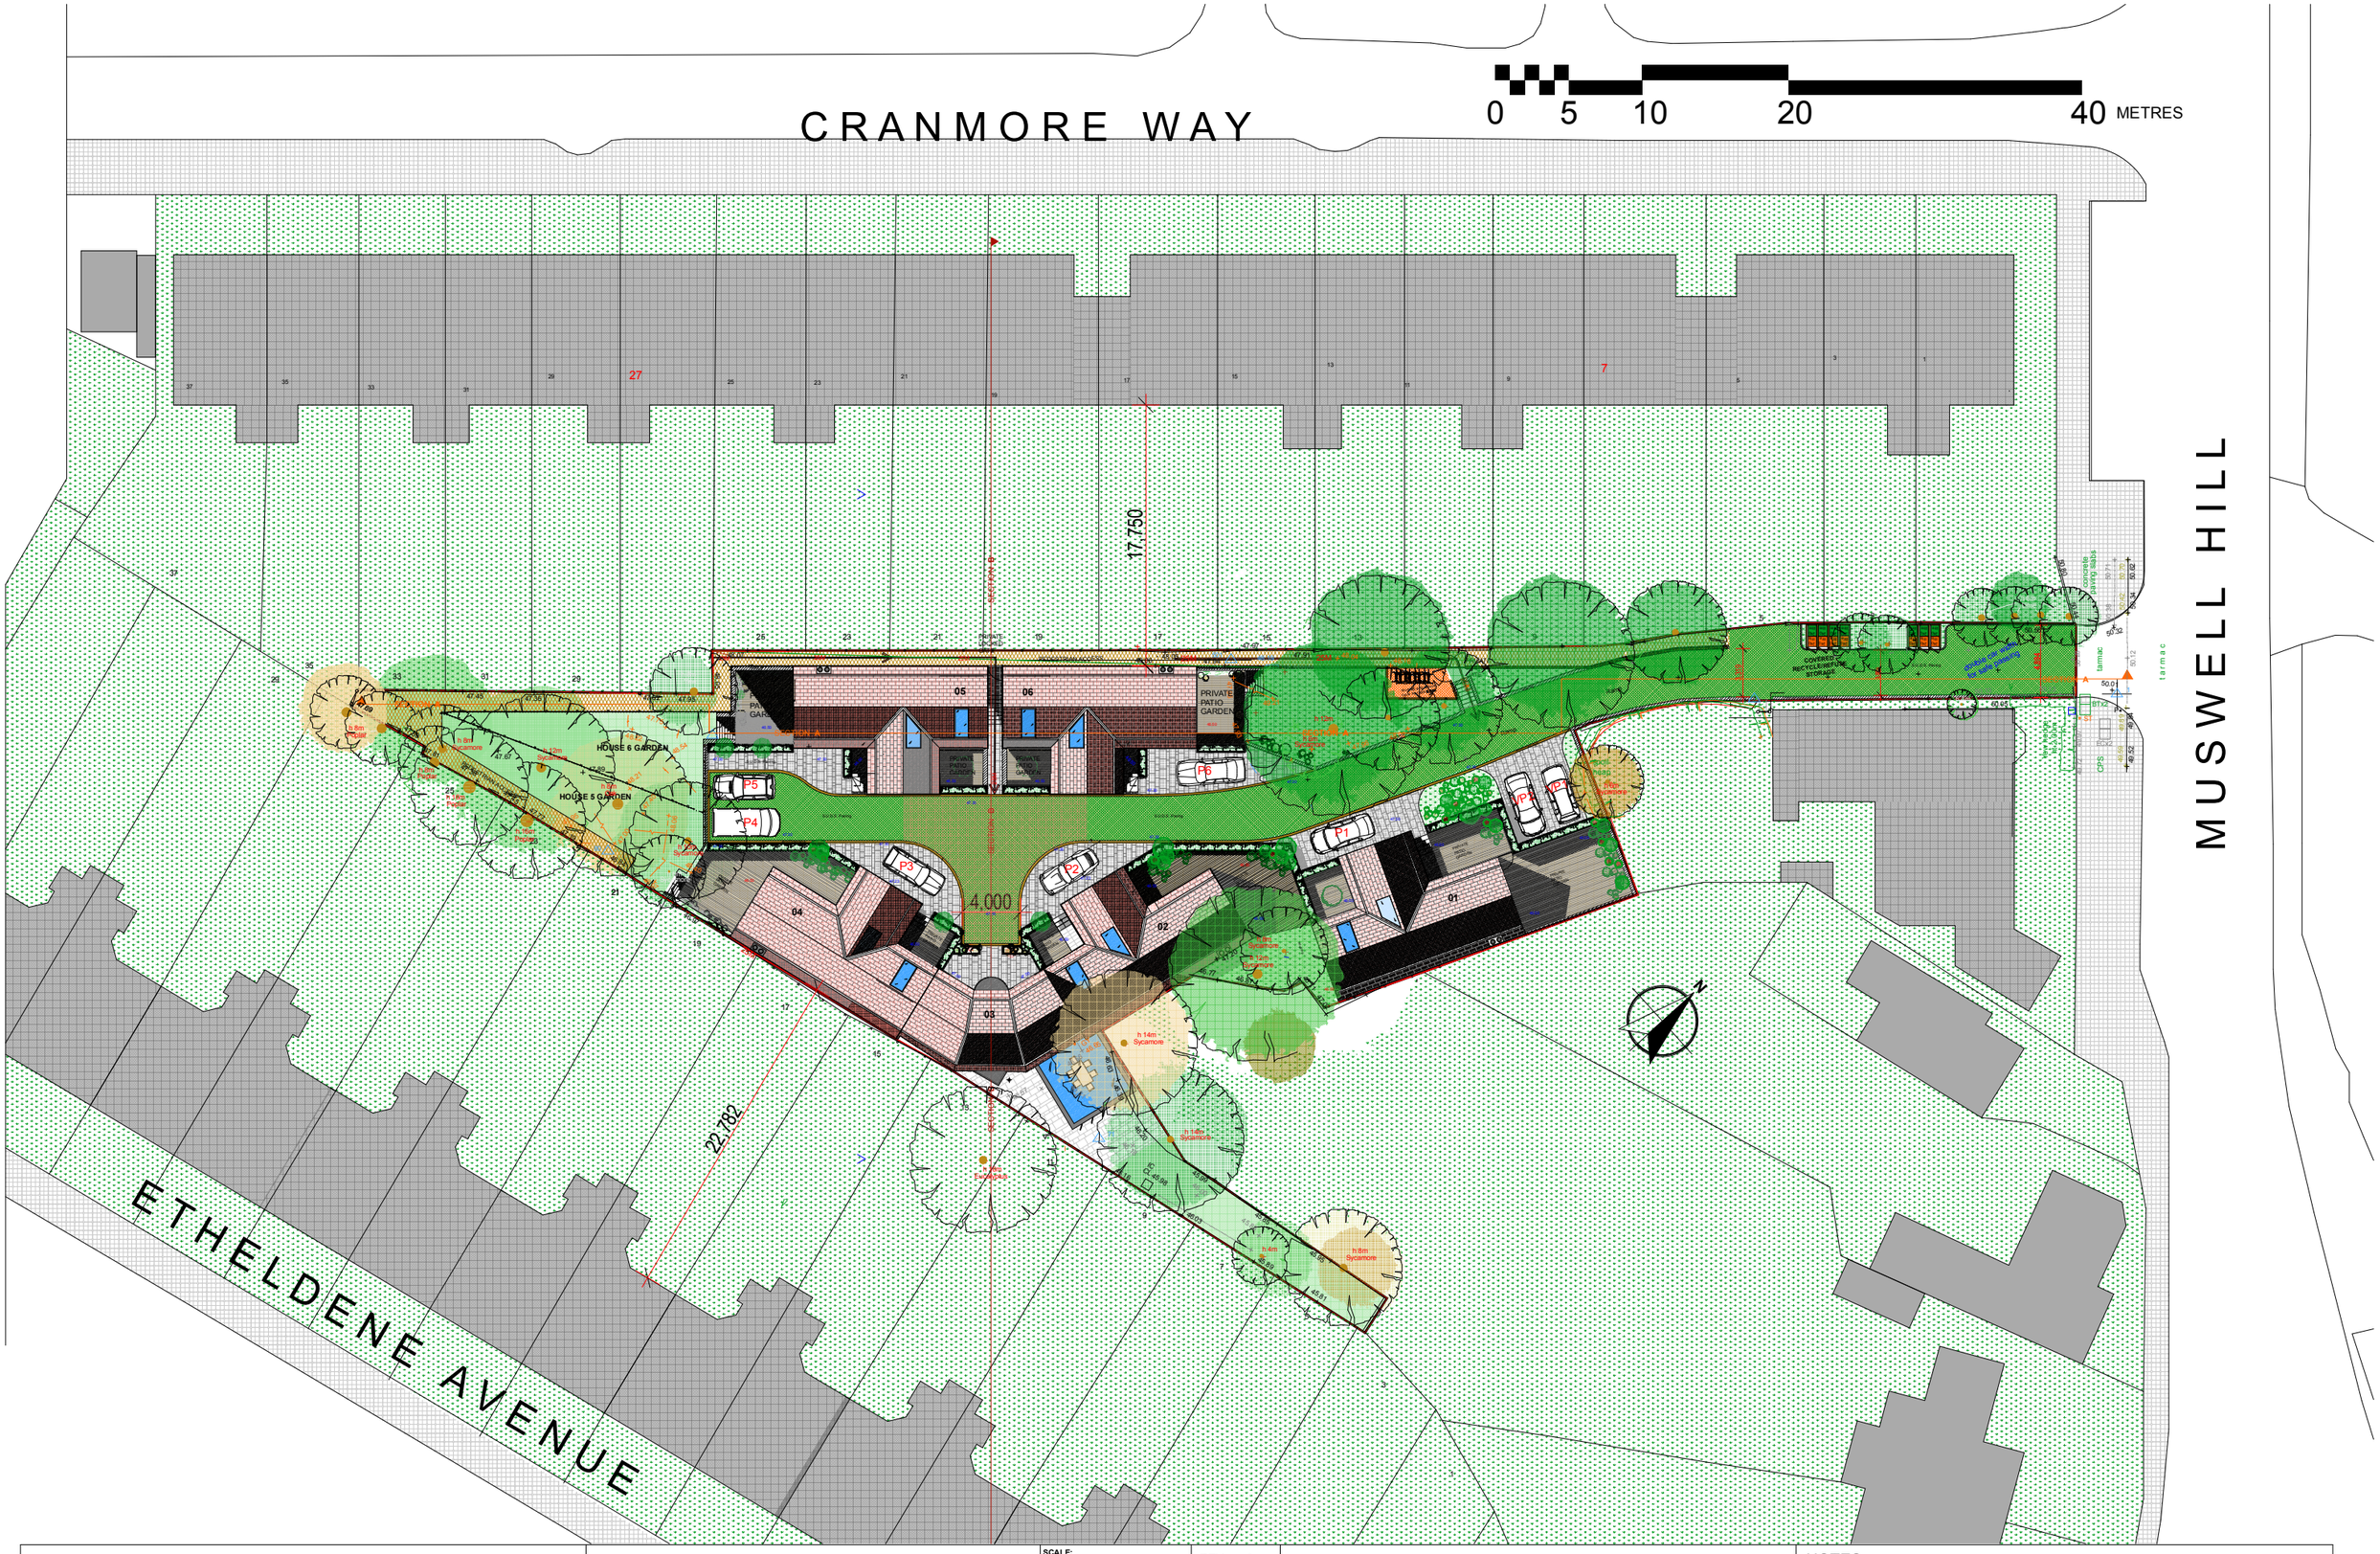


crawford partnership | architecture interior design

RIBA Chartered Practice | Society of British Interior Design

1a Muswell Hill, London, N10 3TH
Tel: 020 8444 2070 · Fax: 020 8444 1180
info@crawfordpartnership.co.uk
www.crawfordpartnership.co.uk
Company number 3499361

HOLLYBANK SIX HOUSE PLAN

PROJECT:	HOLLYBANK GARAGES	SCALE:	1:400 @ A3
DRAWING NO.:	2012/286/02/114	REV:	
STATUS:	Planning		
DRAWN:	O.S.	CHECKED:	AC
DATE:	MAY 2014		

REV:	A	
REV:	B	
REV:	C	
REV:	D	

NOTES:

Report all errors and discrepancies promptly to architects before proceeding with the works.
Do not scale drawing. Figured dimensions to be worked to in all cases.
The contractor is responsible for checking dimensions, tolerances and references.
All structural information to be taken from engineers drawings.