0 1 2 3 4 5 6

Scale 1:100

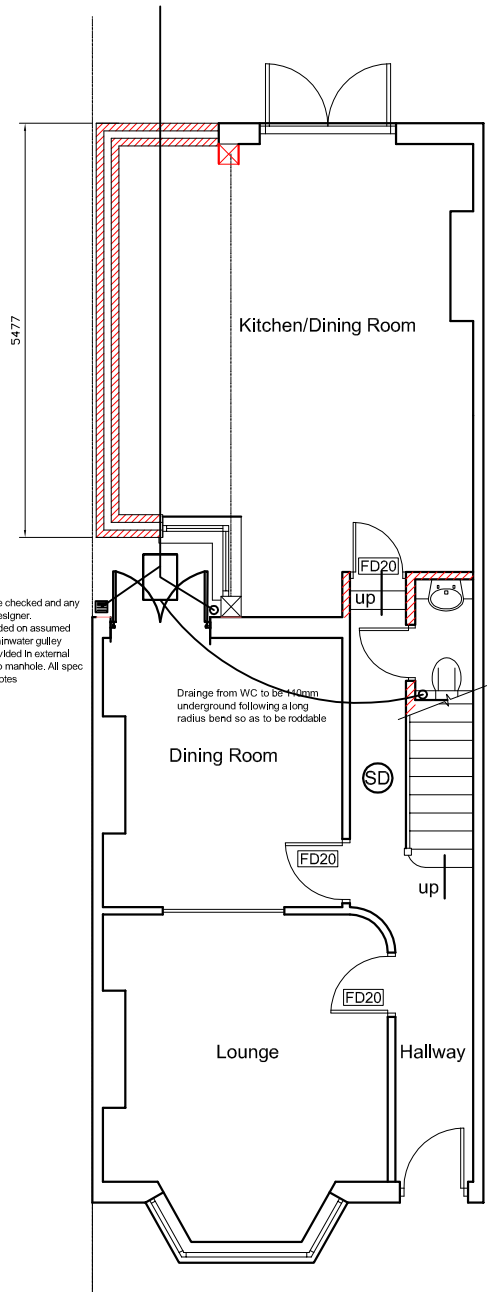

Proposed Ground Floor Plan

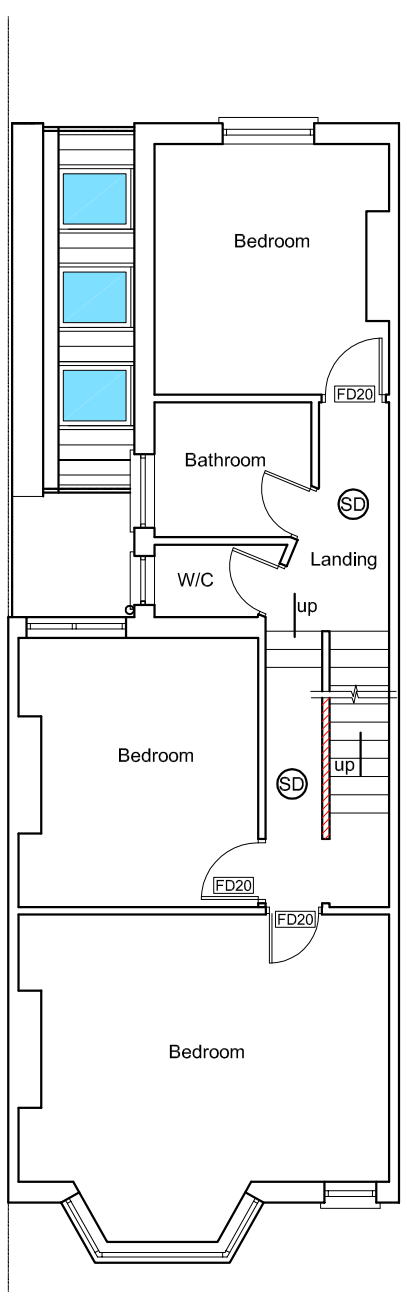

ProposedFirst Floor Plan

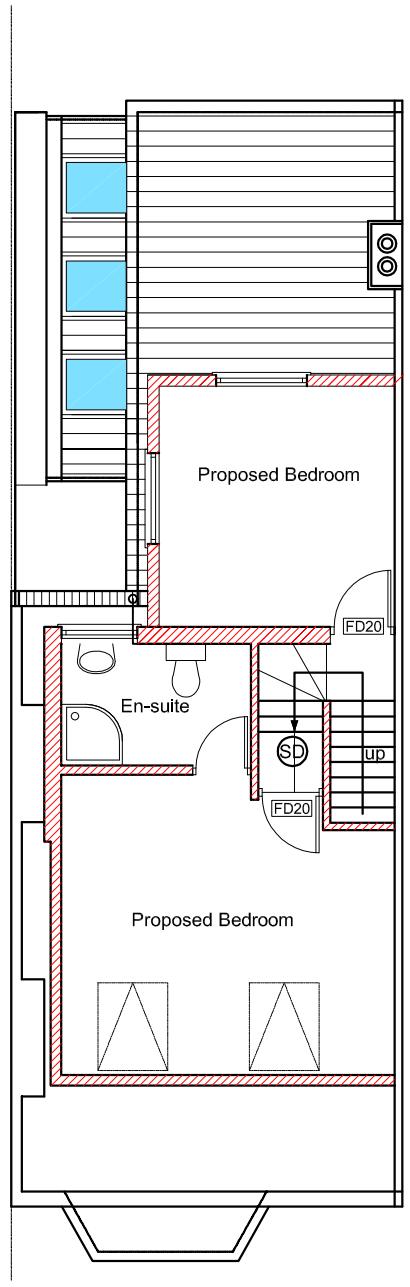

Proposed Attic Plan

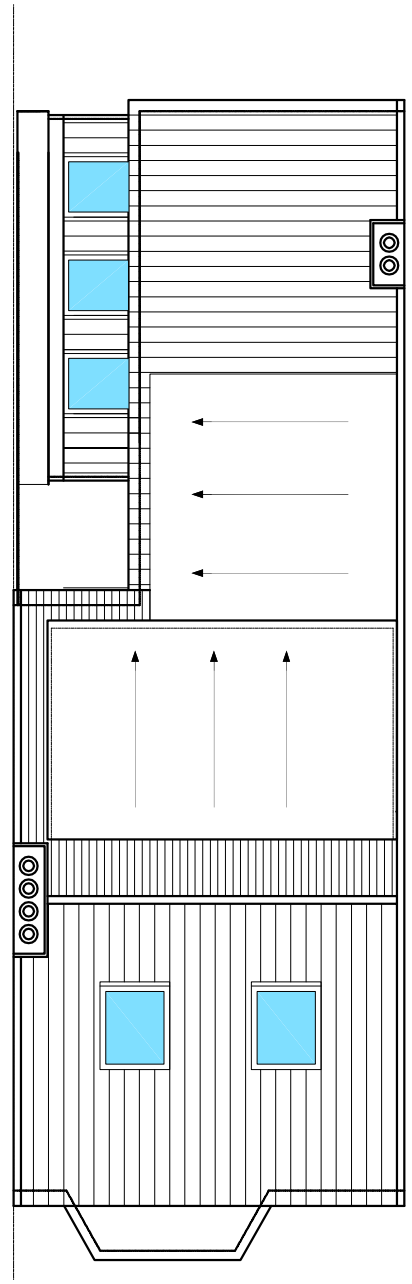

Proposed Roof Plan

NOTES :

Do not scale this drawing.

All dimensions to be checked on site prior to commencement or manufacture

This drawing is to be read inconjunction with drawings: DRAWINGS 01, 02, 04, 05.

Rev.	Date	By	Ck	Comment
B	18/01/2016	RF		Revised planning issue
A	25/10/2015			Planning application issue

Client

Mrs. Bless Pamela Akoli

Site Address

60 Ranelagh Road
Tottenham
London N17 6XU

Drawing Title

Proposed Ground, First & Roof Plans

Status

Planning and Building Regulations

Scale	Date
1:100 @ A3	27/01/16

Drawn By			
RPF	:-	:-	:-

Drawing No.	Rev.
0036/03	C