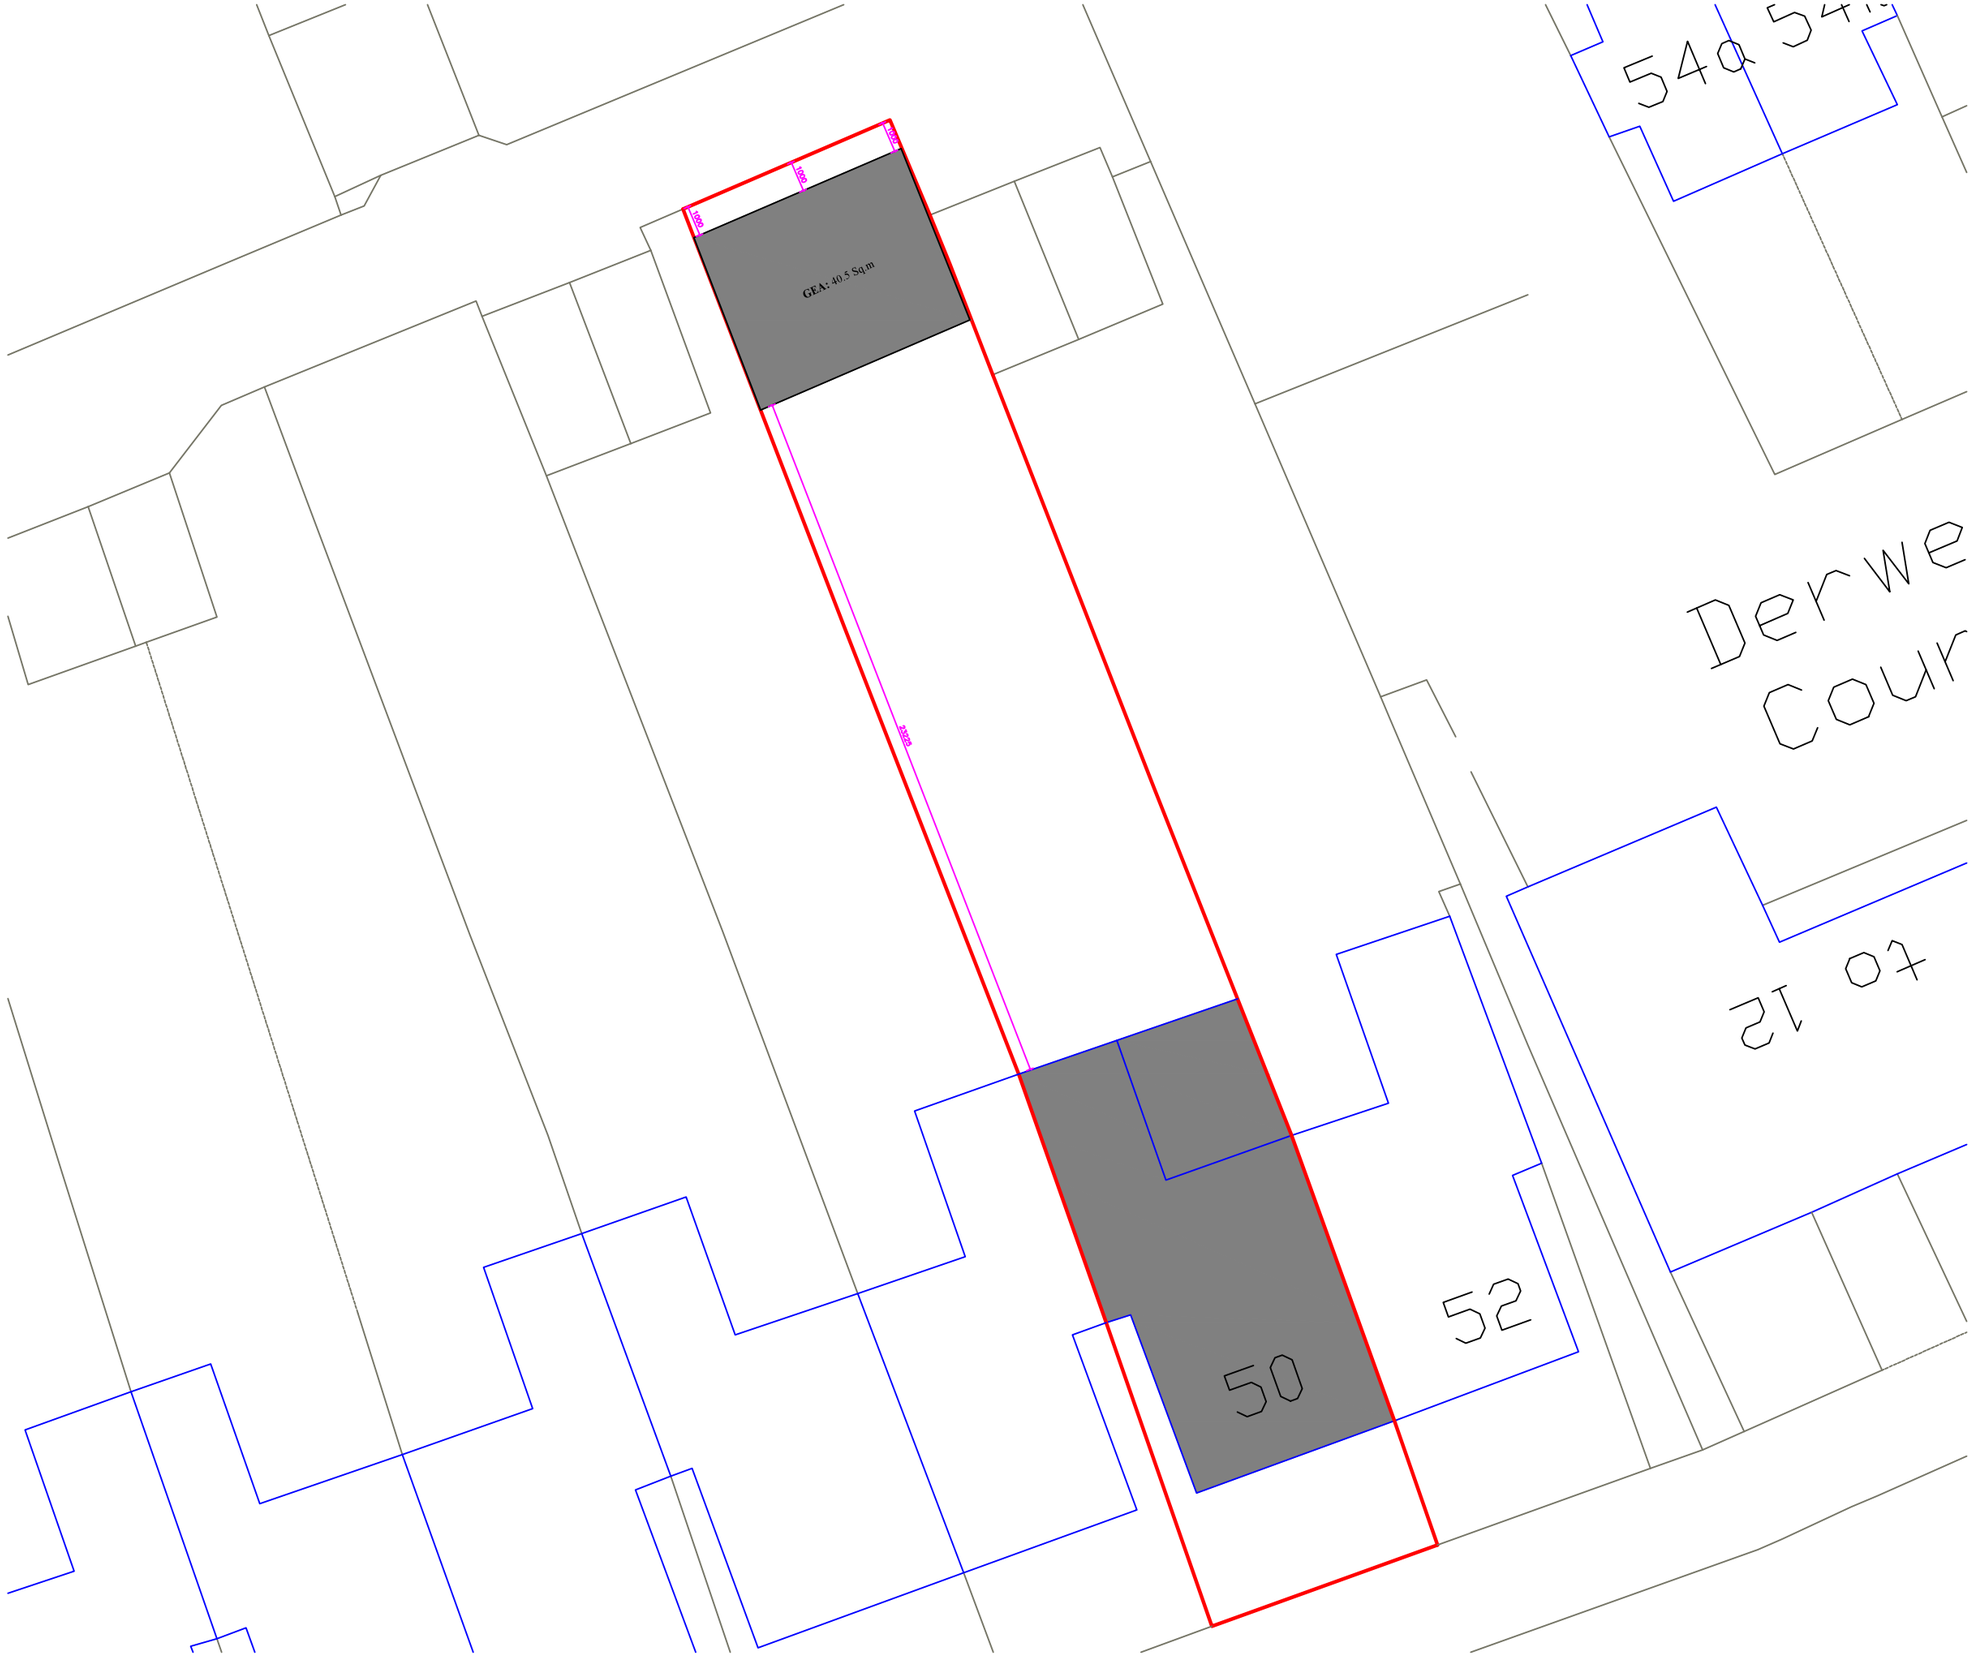

NOTES:

[redacted]

Client
MR BATT

Job Title
50 CECIL PARK
LONDON N8 9AS

Drawing Title
CERTIFICATE
LAWFUL DEVELOPMENT
BLOCK PLAN

Scale
1:200 @ A3

Date
FEB 2015

Drawn By
SM

Drg. No
PL041-2

Rev.