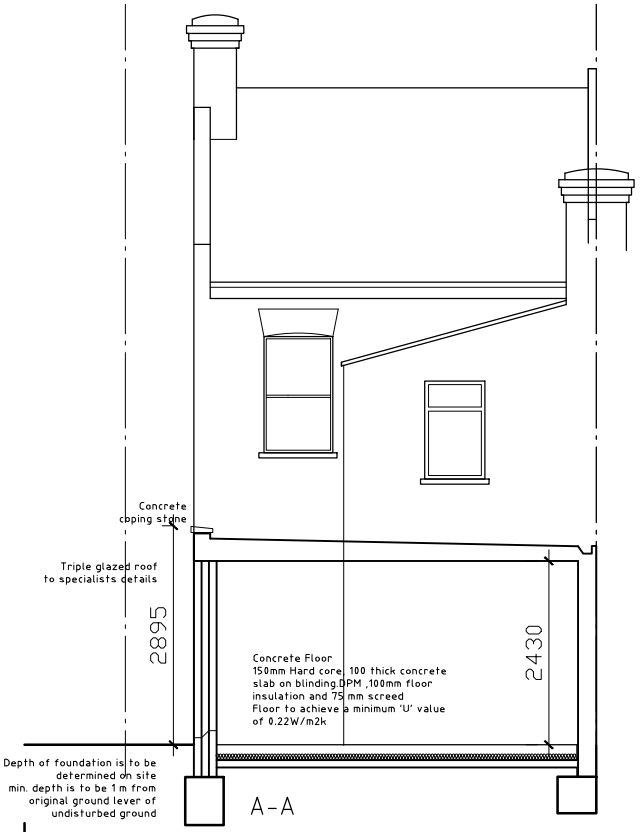

A-A

Cross section thro' side return



C-C

Existing rear elevation



C-C

Proposed rear elevation

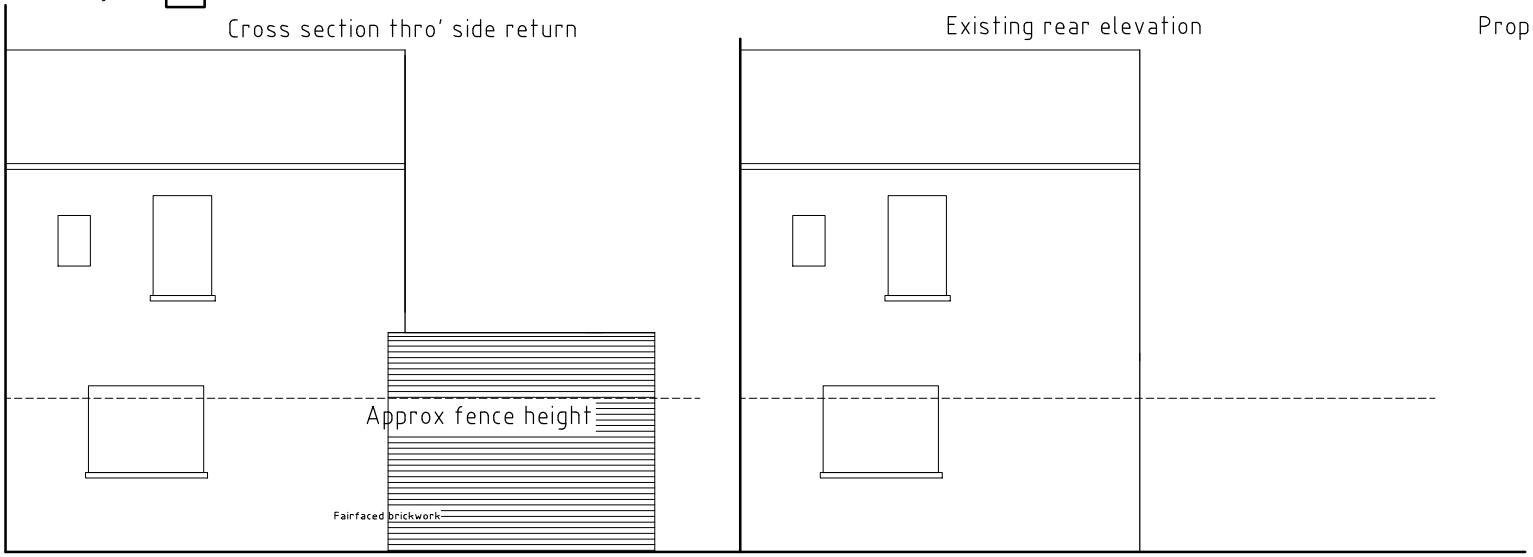

D-D

Proposed side elevation

D-D

Ex. side elevation

0.5

3 2 1 0 1

Scale Bar

Plan Design UK
Architectural Planning & structural Design
25 Falmouth Avenue, London E4 9QN-Tel: 07971223780

Project:

11 Malvern Rd. London N8

Drawing Title:

Rear Extension Elevations

Scale: 1:100

Date: Feb-2016

Drawing No: N-E1354/1

Date: