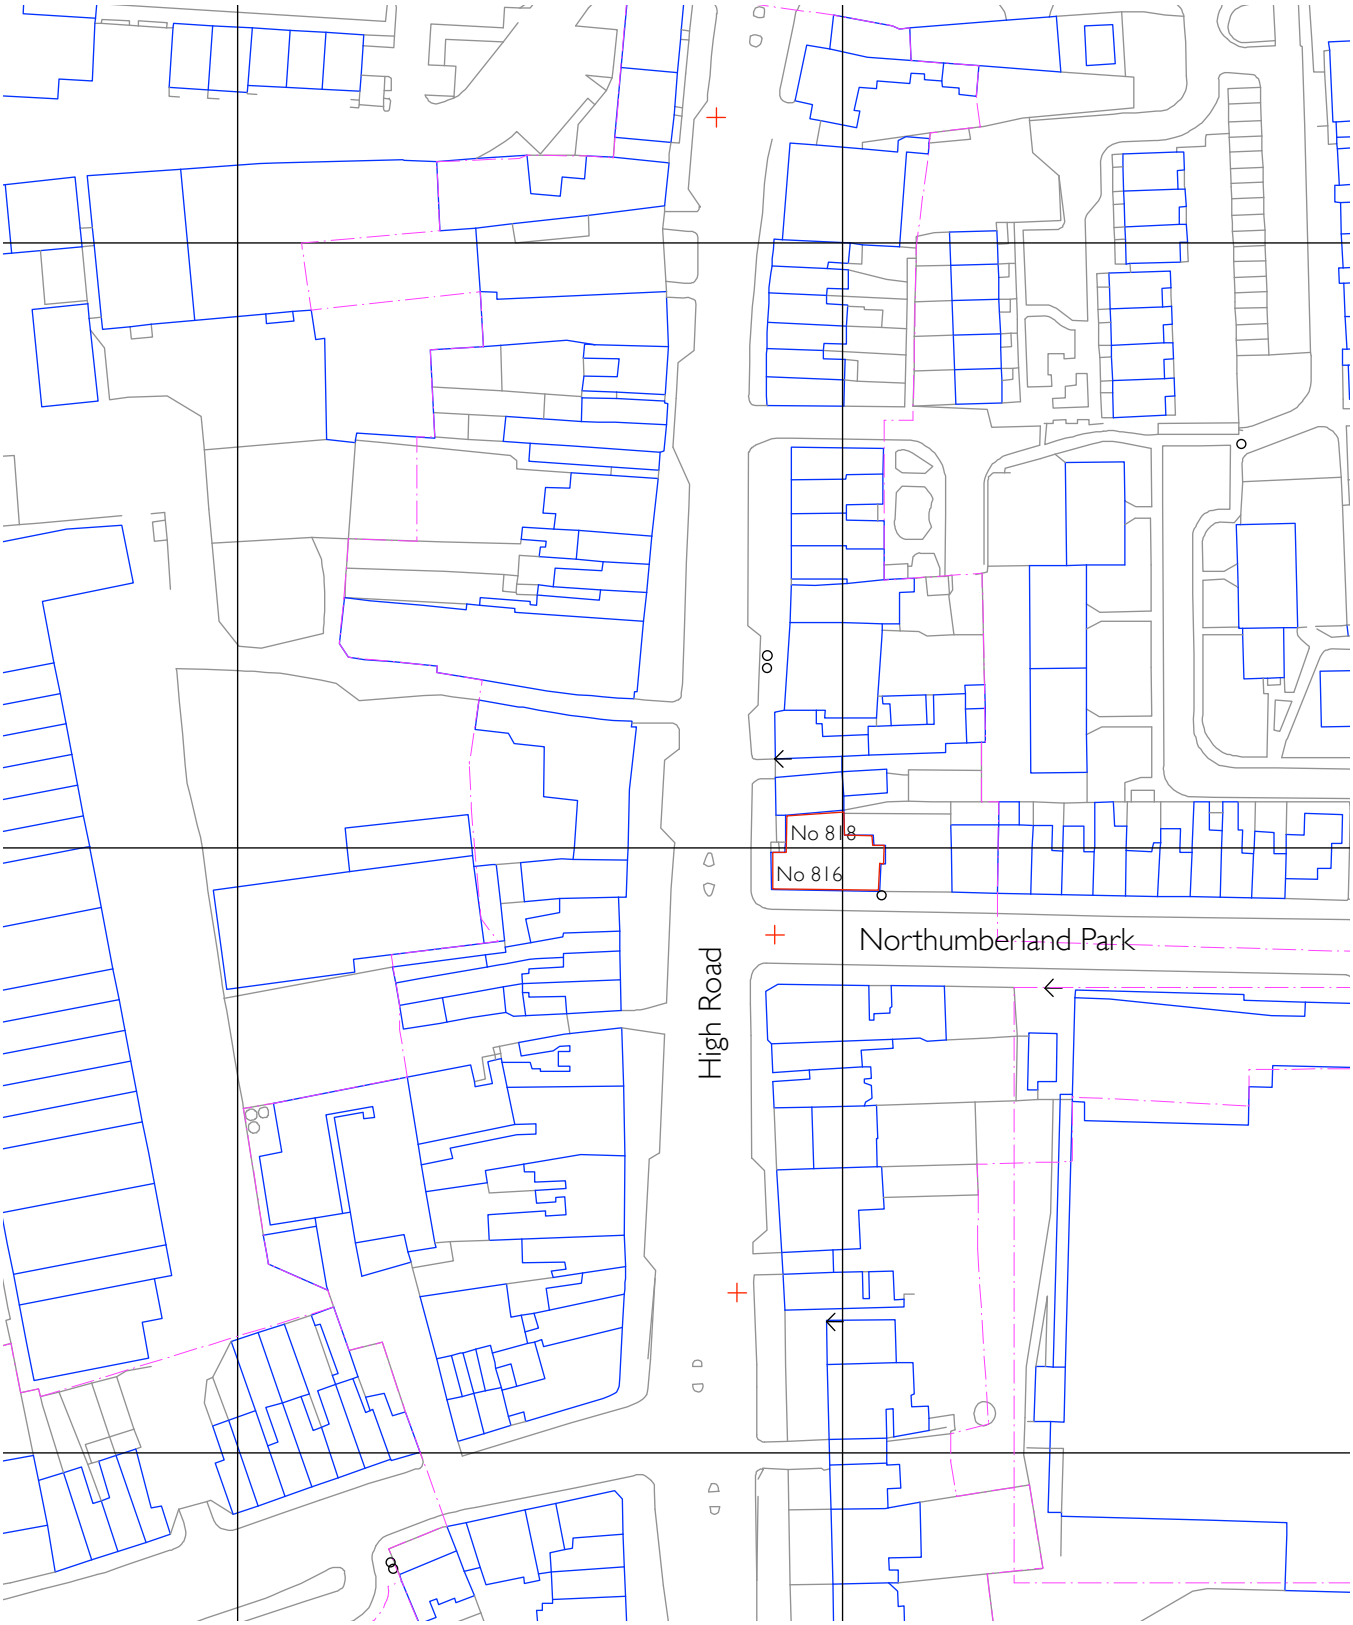


NORTH

SURVEY & DESIGN PARTNERSHIP
84 Furley Road, London SE15 1UG
tel. 020 7639 6255 fax 020 7277 7918
e-mail : mail@surveydesign.co.uk

drawing status: Planning

job Tottenham Historic Corridor job no. 561
title No 816 & 818 High Road - Location Plan

scale 1 : 1250
date March 2016
drawn by jk

drawing no. L 01
revision
checked by